




1 **Location Plan**
Scale: 1:1250

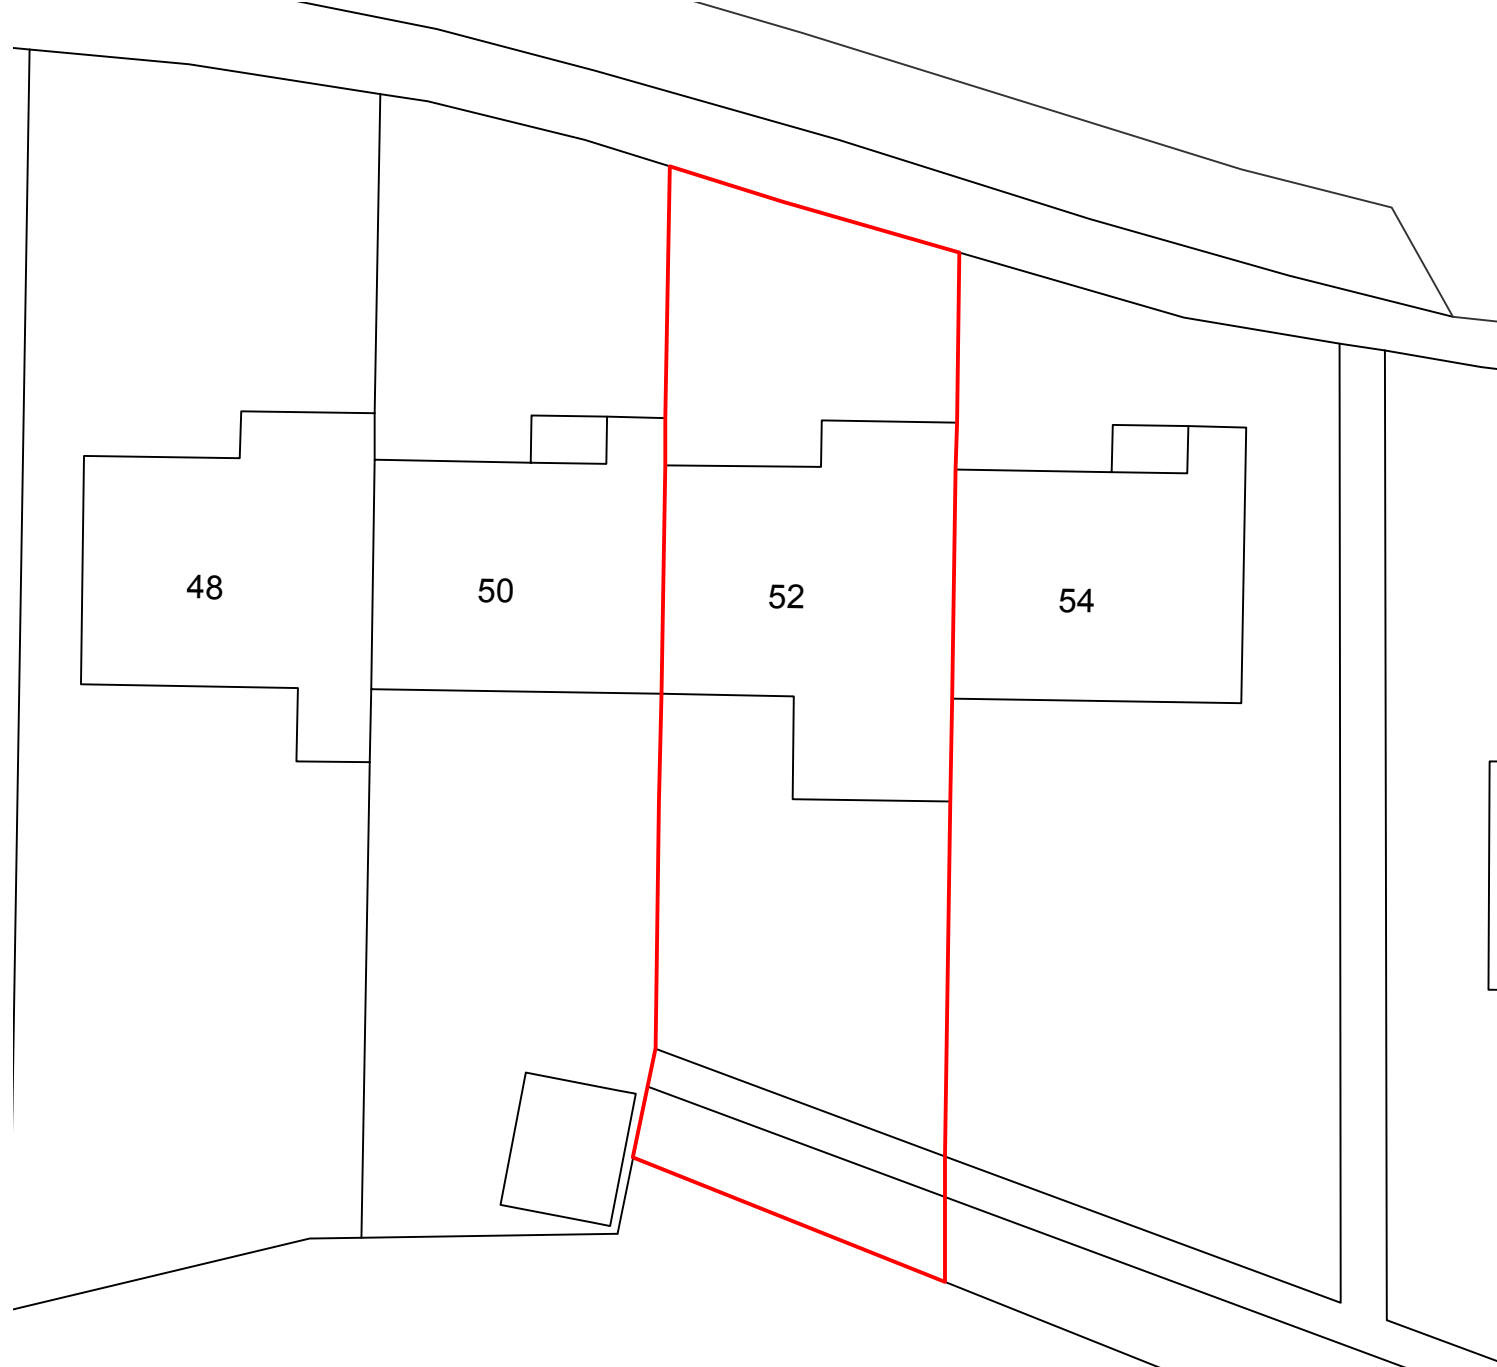

2 **Block Plan**
Scale: 1:200



Key

P01 Planning Issue
18.03.26

Revision	Description	Drawn by
Date		Checked by

Sheet size	Scale	Date
A3	Varies	18/03/2026

Technician	Engineer
DM	DM

Client
Grace & David Morris

Architect
-

Project stage
Stage 2 Concept Design

Drawing suitability
For Planning

Project number & Title

52 Dicketts Road

Drawing title
Location Plan & Block Plan

Document reference & Revision
52DR-A-DR-100-00
P01