


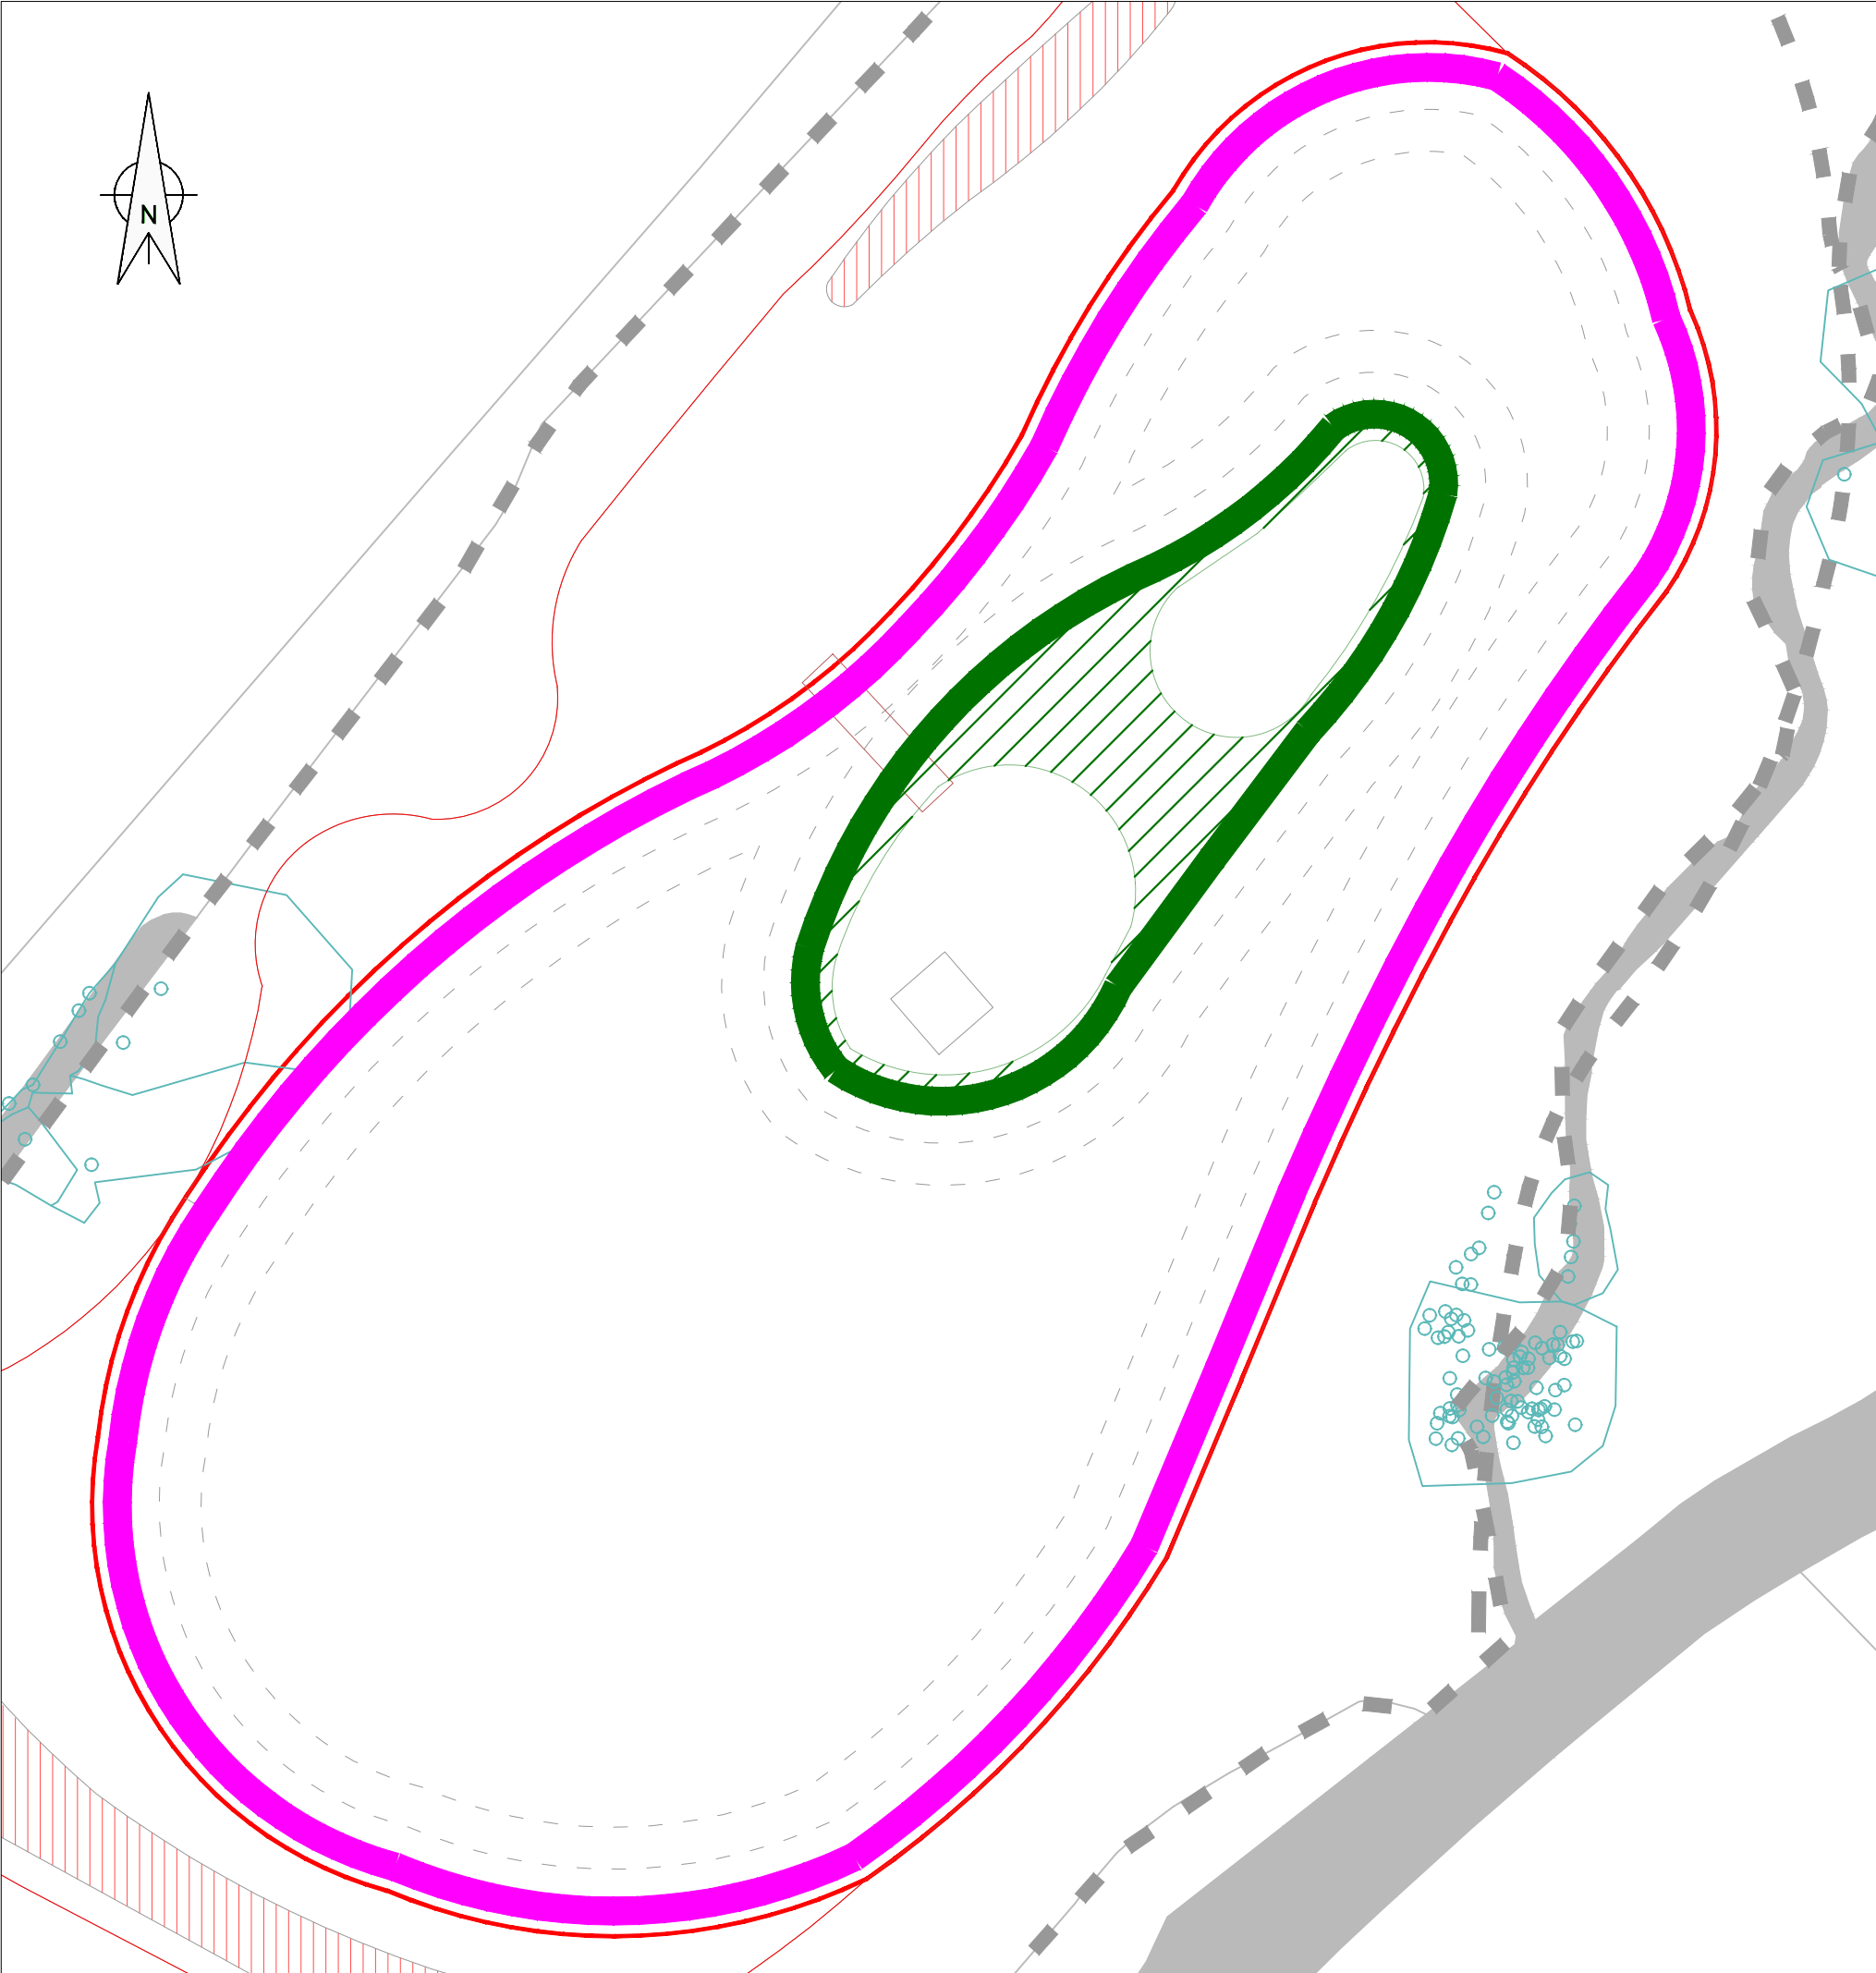

PLANTING LIST

- OUTER AQUATIC MARGIN PLANTING BED

- Acorus calamus* - Sweet Flag
- Caltha palustris* - Marsh Marigold
- Carex pendula* - Pendulous Sedge
- Carex riparia* - Greater Pond Sedge
- Iris pseudacorus* - Yellow Flag Iris
- Lythrum salicaria* - Purple Loosestrife
- Mentha aquatica* - Water Mint
- Scirpus lacustris* - Common Clubrush
- Sparganium erectum* - Branched Bur-reed

- INNER MARGIN AQUATIC PLANTING BED

- Acorus calamus* - Sweet Flag
- Eriophorum latifolium* -Bog Cotton
- Butomus umbellatus* -Flowering Rush
- Iris ensata* -Ruby King
- Iris louisiana* -Black Gamecock
- Juncus ensifolius* -Dwarf Rush
- Iris versicolor* -Kermesina
- Mentha cervina* -Water Spearmint
- Mimulus ringens* -Square-stemmed monkeyflower
- Myosotis scorpioides* 'Mermaid'- Water forget me not.
- Lythrum salicaria* - Purple Loosestrife

" PLANTS TO BE INSTALLED AT A DENSITY OF 7 PLANTS PER M2, AND LAID OUT IN SWARTHS AND CLUMPS OF A MINIMUM OF 20 PLANTS. EXACT LOCATIONS FOR PLANTS WILL BE DICTATED BY THE PLANTS PREFERRED WATER DEPTH."

LEGEND

- OUTER AQUATIC MARGIN PLANTING BED
- INNER MARGIN AQUATIC PLANTING BED

NOTES

UNDERLAY: OS MASTERMAP PROMAP PLAN
ALL MEASUREMENTS APPROXIMATE ONLY. SUBJECT TO CHANGE FOLLOWING FULL SITE SURVEY.

PI
17.08.2021
ISSUED FOR REVIEW AND COMMENT - JC
CROWN COPYRIGHT RESERVED LICENCE NO. 100017554.
THIS DRAWING IS THE PROPERTY OF WHC LTD AND MAY NOT BE SCALED FROM OR REPRODUCED WITHOUT WRITTEN PERMISSION OF WHC LTD.

TITLE
AQUATIC PLANTING PLAN

CLIENT
MR. PAUL MARTIN

SITE
THE GRANGE, GATERS LANE
WINTERBOURNE GUNNER, SALISBURY
WILTS, SP4 6ER



THE SLATTER GROUP

Tel: 01865 736272
www.whitehorsecontractors.co.uk

DR. NO.	(ORIGINAL RETAINED BY WHC LTD)	REV
SCALE	W21-002-009	PI
I:500_A3	DRAWN JC	CHECKED JW

0m 12.5m 25m
Scale bar @ 1:500

PROPOSAL