



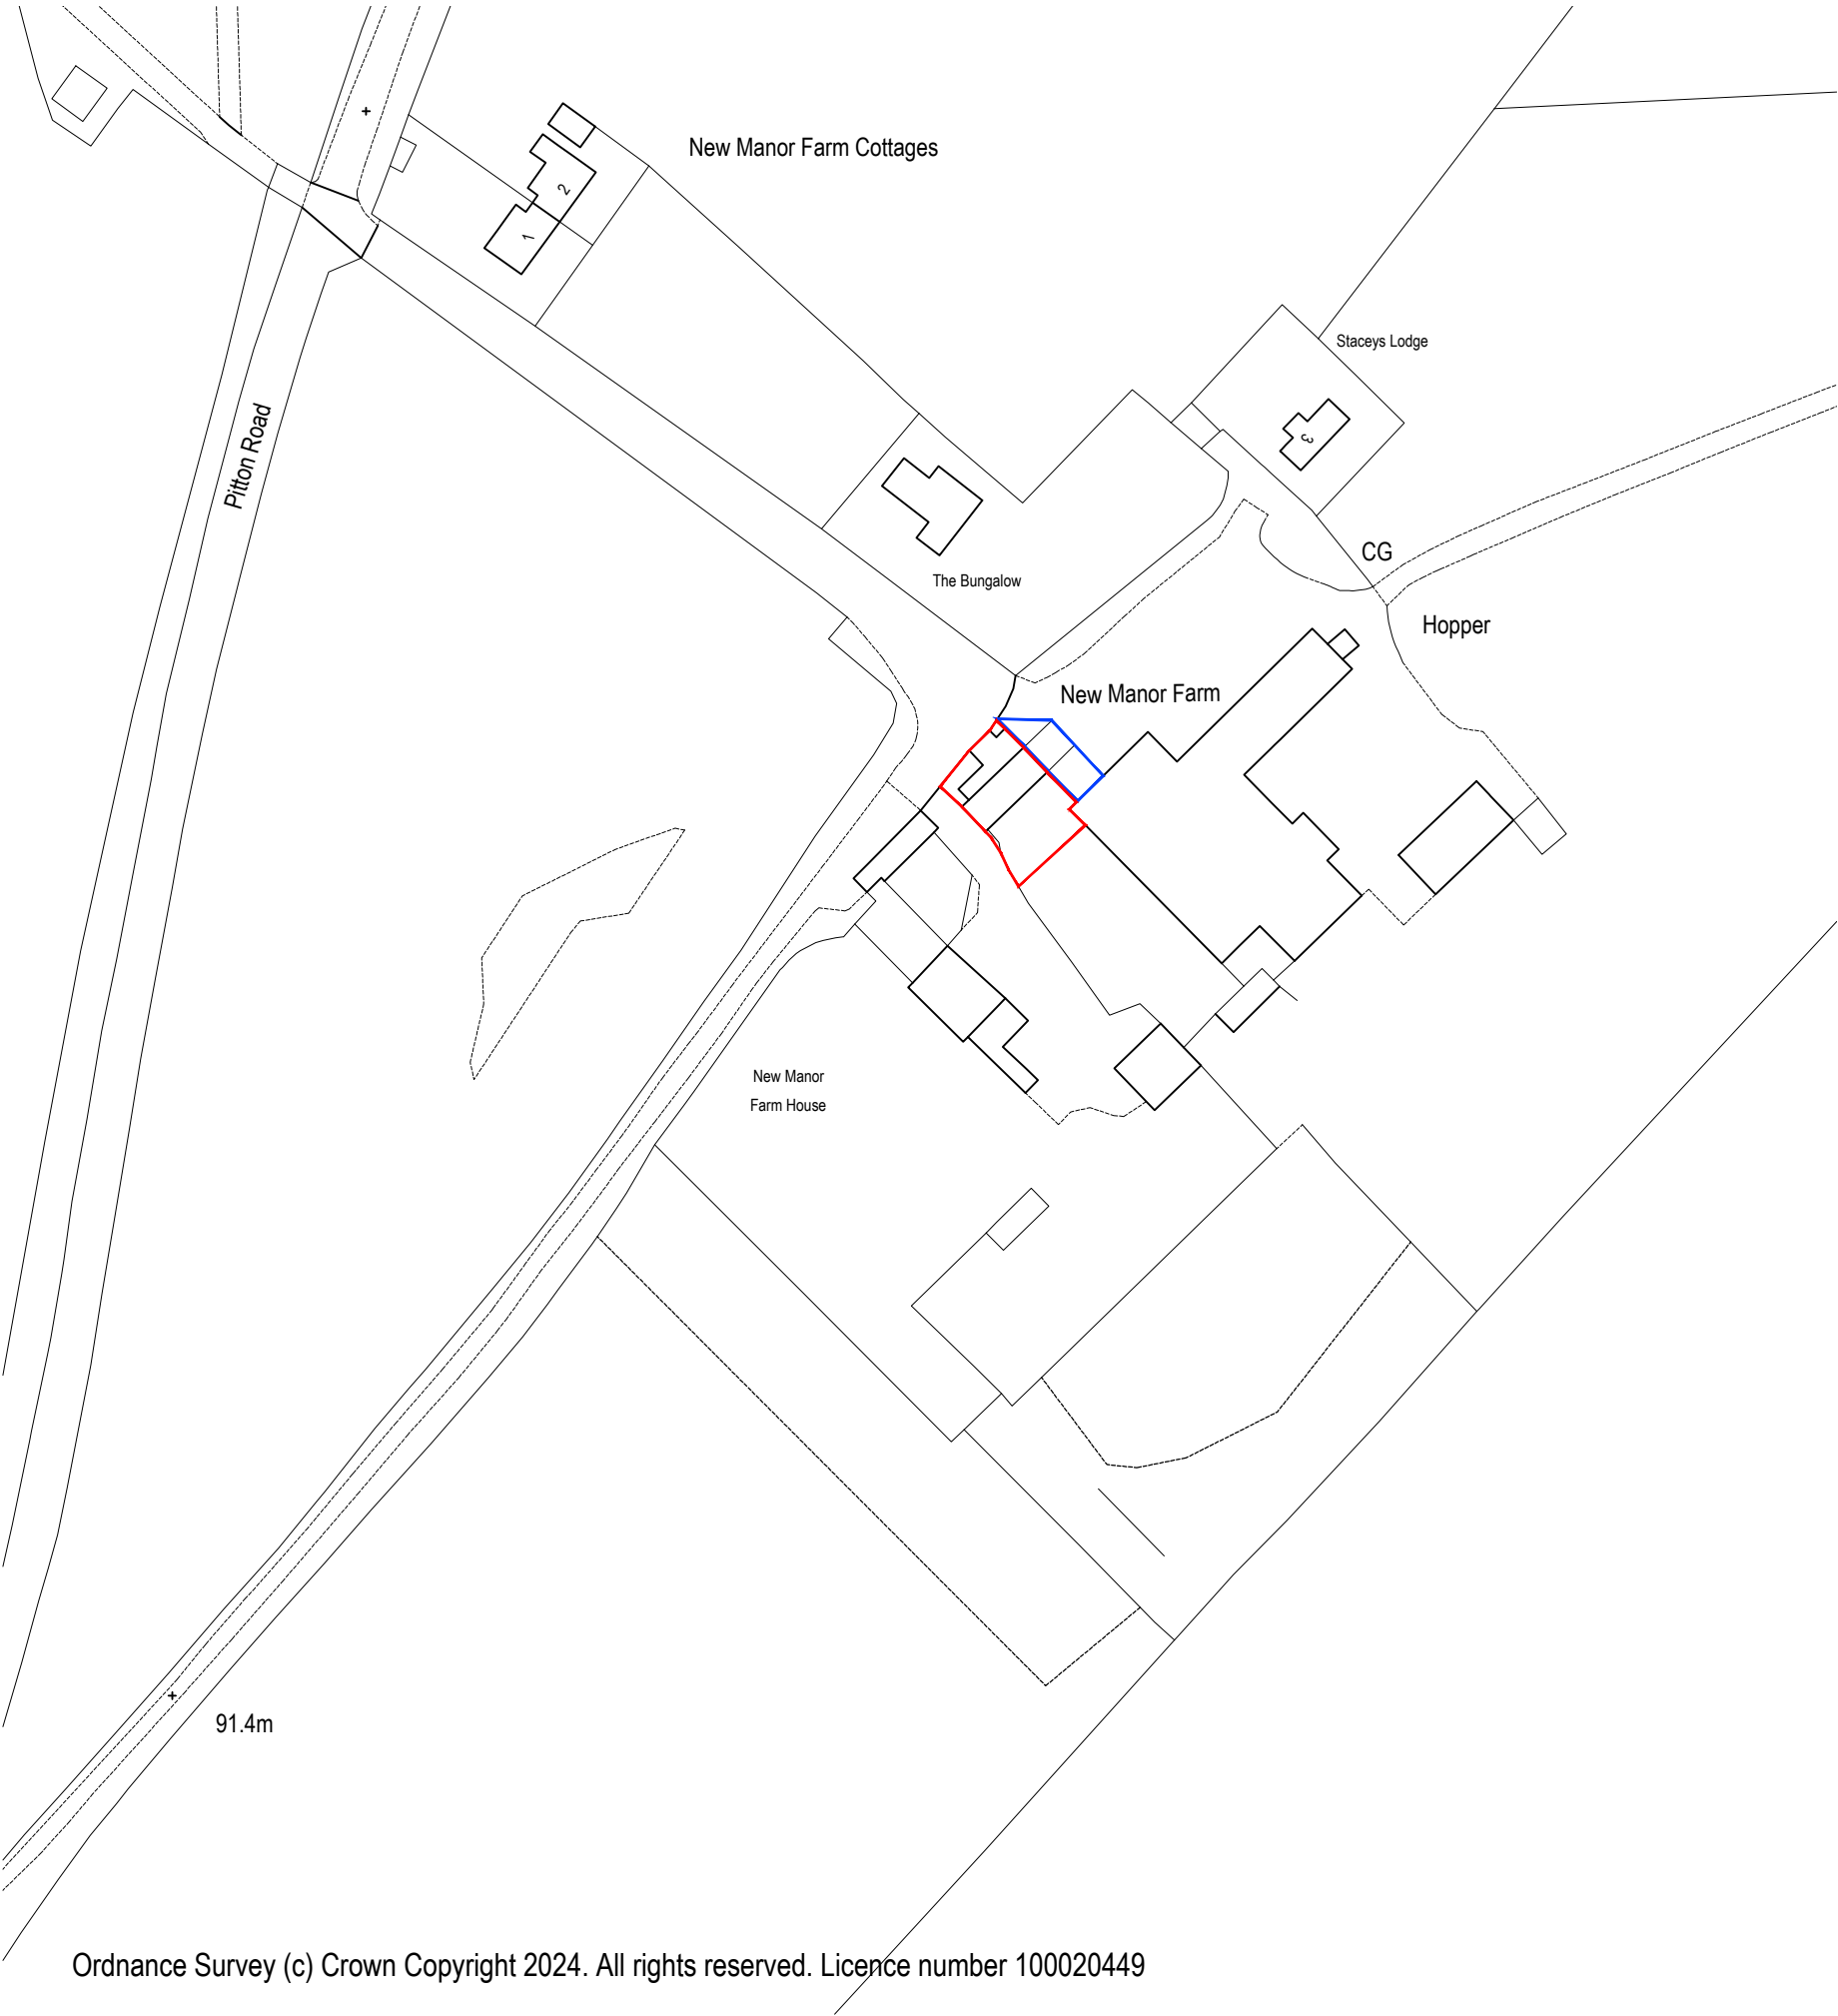


Ordnance Survey (c) Crown Copyright 2024. All rights reserved. Licence number 100020449

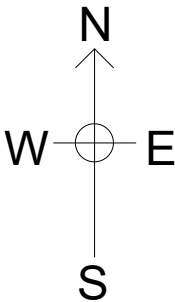

Report all discrepancies, errors and omissions.
Verify all dimensions on site before commencing any work on site or preparing shop drawings.
All materials, components and workmanship are to comply with the relevant British Standards, Codes of Practice, and appropriate manufacturers recommendations that from time to time shall apply.
For all specialist work, see relevant specialist manufacturers drawings.

This drawing and design are copyright of The Property Design Studio Ltd.

Revision	Date	Initial
A RED LINE REVISED	20.11.2024	NP

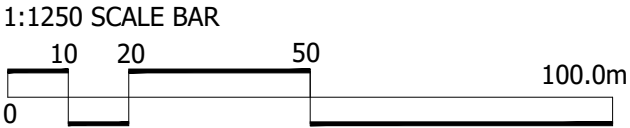

Status
PLANNING

Project
**THE OLD STABLES
NEW MANOR FARM
PITTON LANE**
Drawing Title
LOCATION PLAN

Date 07.10.2024	Scale 1/1250 @A3	Drawn by NP
Project No 1278	Drawing No 102	Revision A

THE PROPERTY DESIGN STUDIO LTD
ASHTON GROVE
BALL HILL
NEWBURY
BERKSHIRE
RG20 0NL

T : 01635 254910
M : 07917 203071
E : nick@pdstudio.org

