


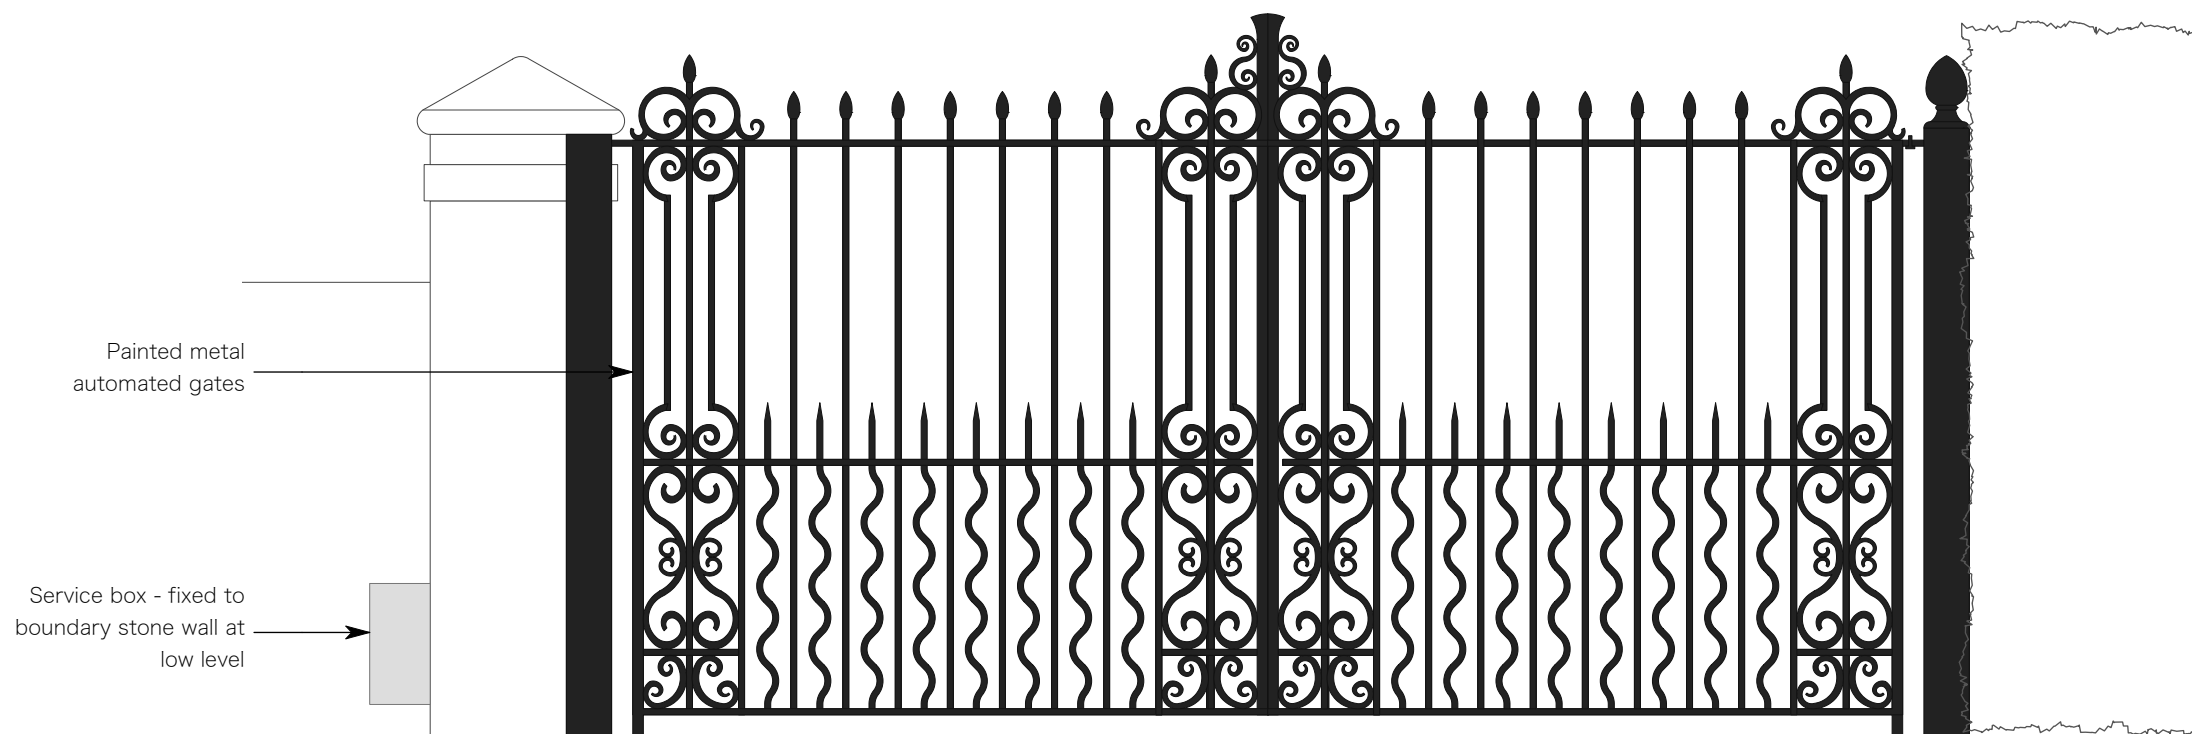


1 NORTHERN ENTRANCE GATES - EXTERNAL VIEW  
Scale: 1:25



2 SOUTHERN EXIT GATES - INTERNAL VIEW  
Scale: 1:25



INDICATIVE IMAGE OF PAINTED METAL GATE  
STYLE & FINIAL DETAIL

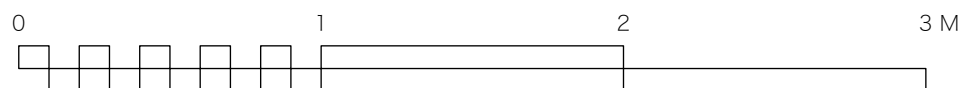

|                            |                                                         |                                 |                           |   |
|----------------------------|---------------------------------------------------------|---------------------------------|---------------------------|---|
| CLIENT:<br>ANDERSON        | DRAWING TITLE:<br>METAL GATE ELEVATIONS EASTLEIGH COURT | PROJECT ADDRESS:<br>BISHOPSTROW | SHEET SCALE:<br>1:25 @ A3 | OLLEY & SAUNDERS GARDEN DESIGN<br>GROVE WOOD<br>FARINGDON, OXON<br>M. 07837038327<br>E. edward@edollegardens.com |
| DRAWING NUMBER:<br>AND-405 | DATE:<br>23/03/2026                                     | BA12 9HW                        |                           |   |