




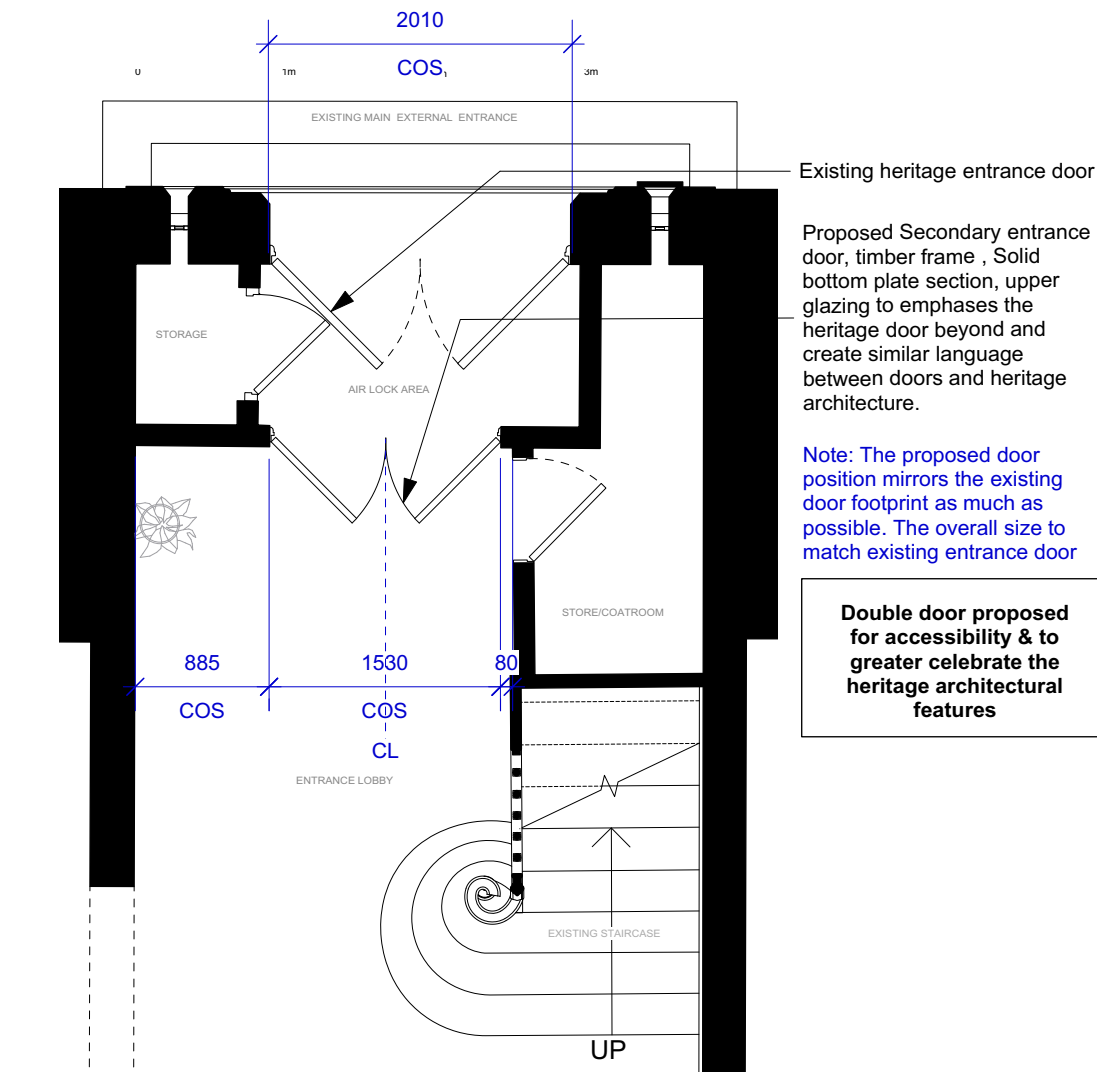


1 Proposed New Door Plan
Scale: 1:50

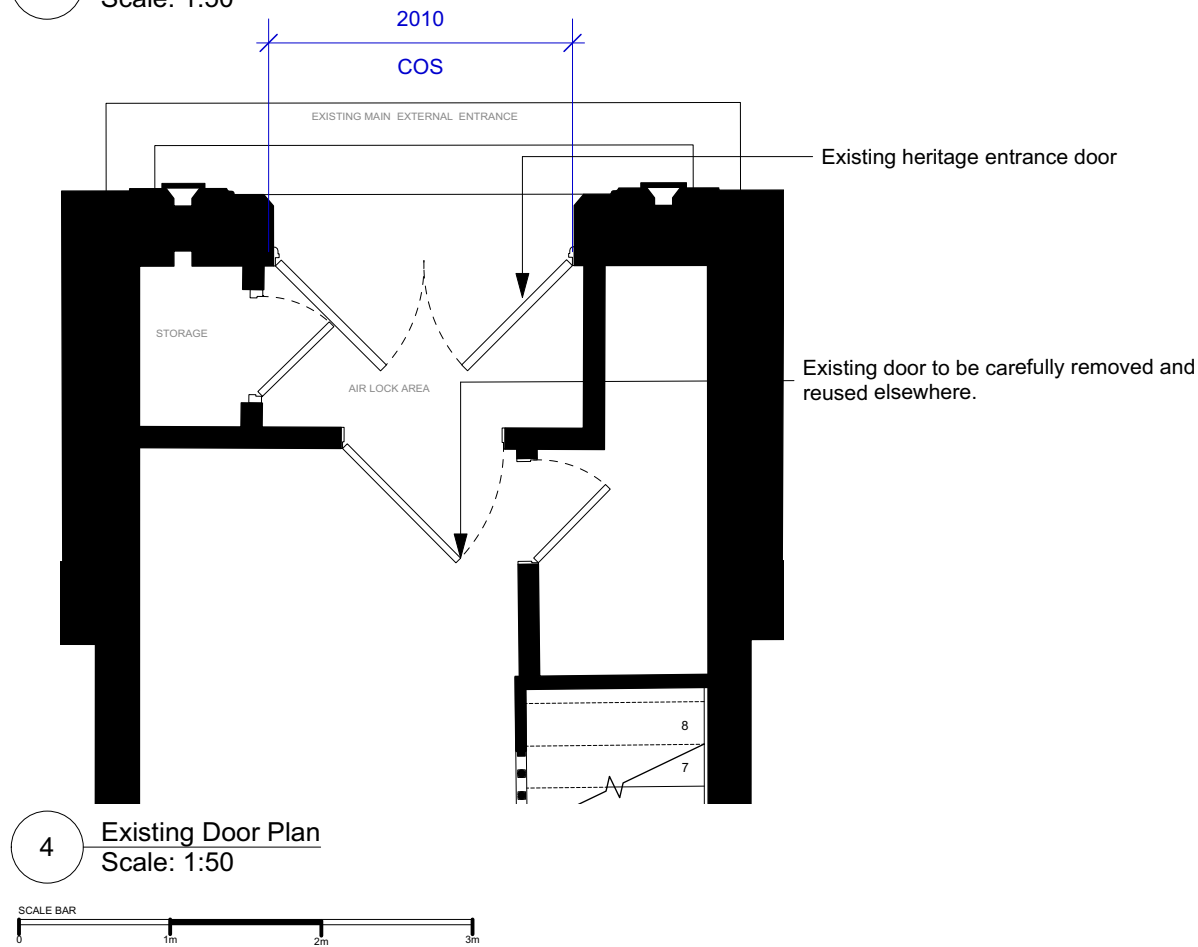

4 Existing Door Plan
Scale: 1:50

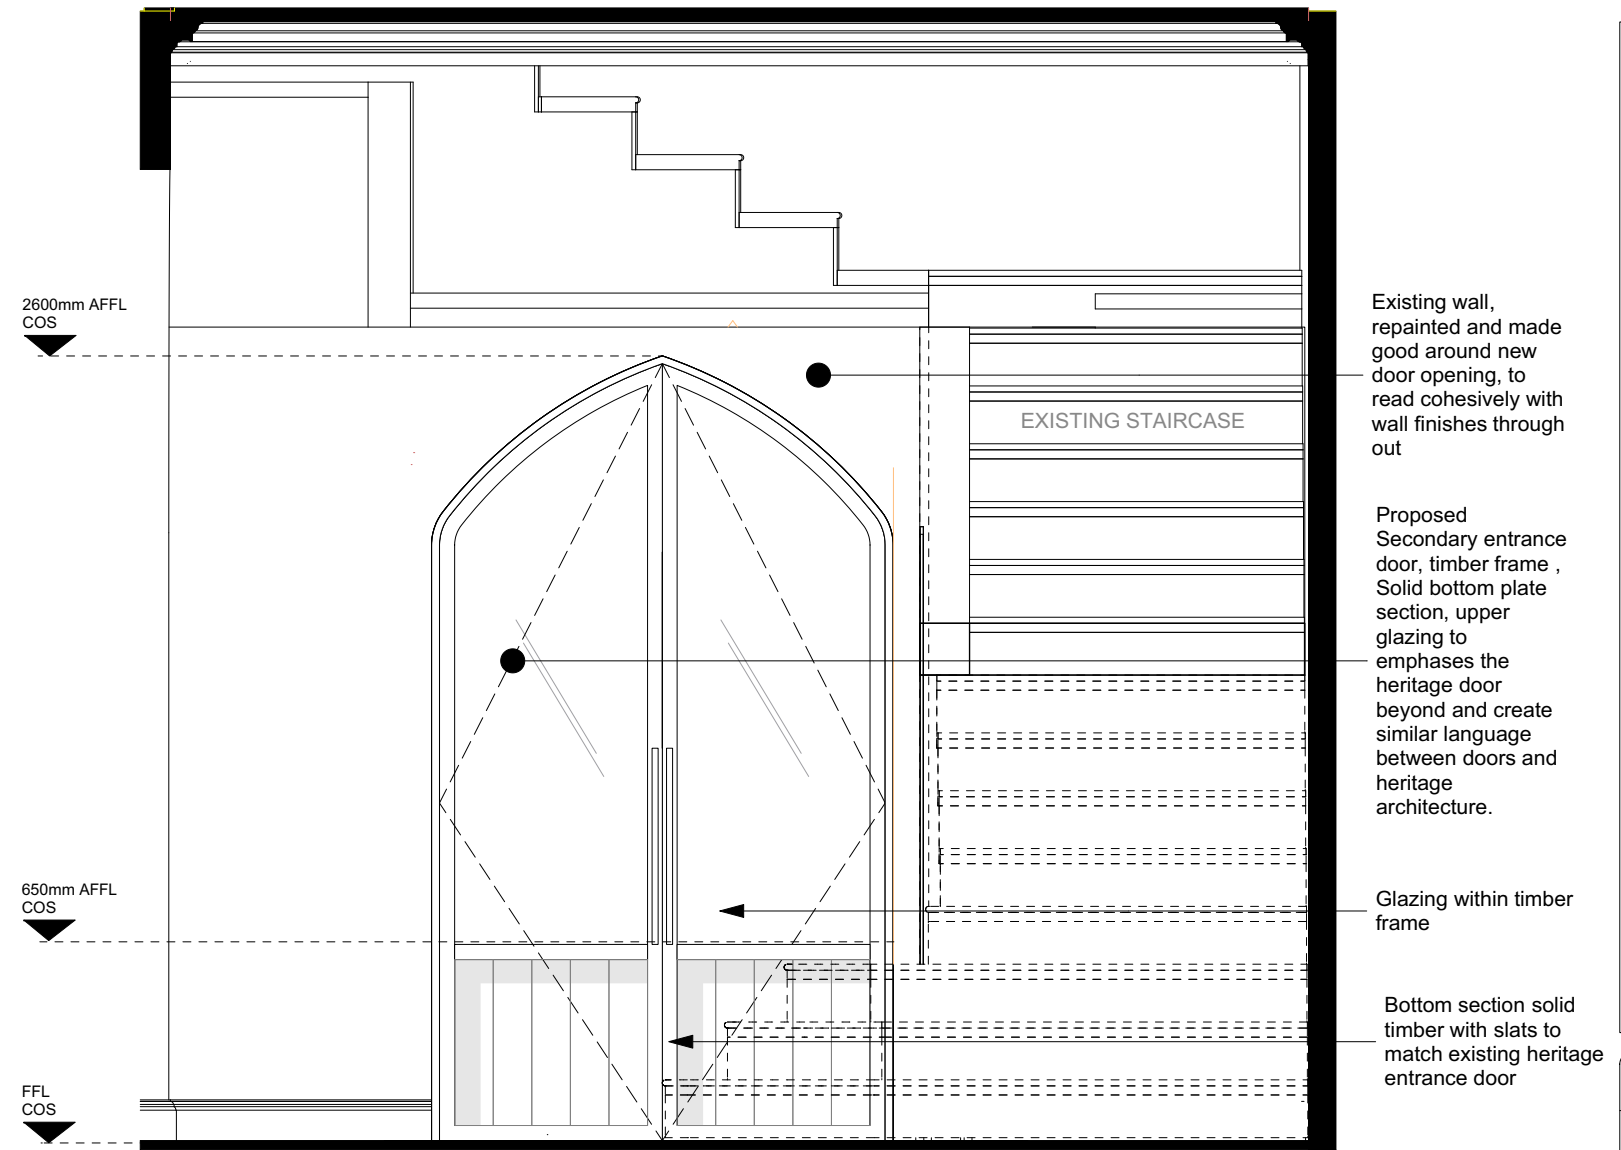

2 Proposed New Door Elevation
Scale: 1:25

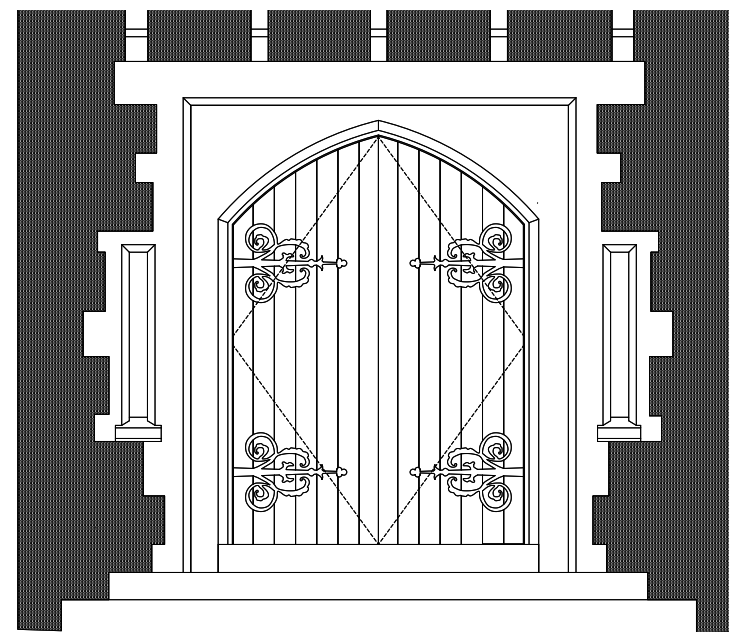

3 Existing Heritage External Entrance door
Scale: 1:50



Site Picture of External Heritage door

Notes & Disclaimer

Please verify all dimensions.

These drawings are design intention only and are based on the survey drawings provided by the Client. Therefore dimensions are indicative only and must be checked and verified by contractors and tradespeople on site before actioning any works.

No.	Date	By	Revision Notes
PL1	05/03/26	DJ	PL - SUBMISSION

RUN FOR THE HILLS

1 Lonsdale Road
London
NW6 6RA
0203 8617 0203

www.runforhills.com
sayhello@runforhills.com

Project

Eastleigh Court

Drawing description

Proposed Entrance Lobby 02

Scale	Date	Drawn by	Reviewed by
1:50, 1:25 @A3	05/03/2026	SF	RFTH
Project No.	Sheet No.	Revision	
EC	E_202	PL1	