




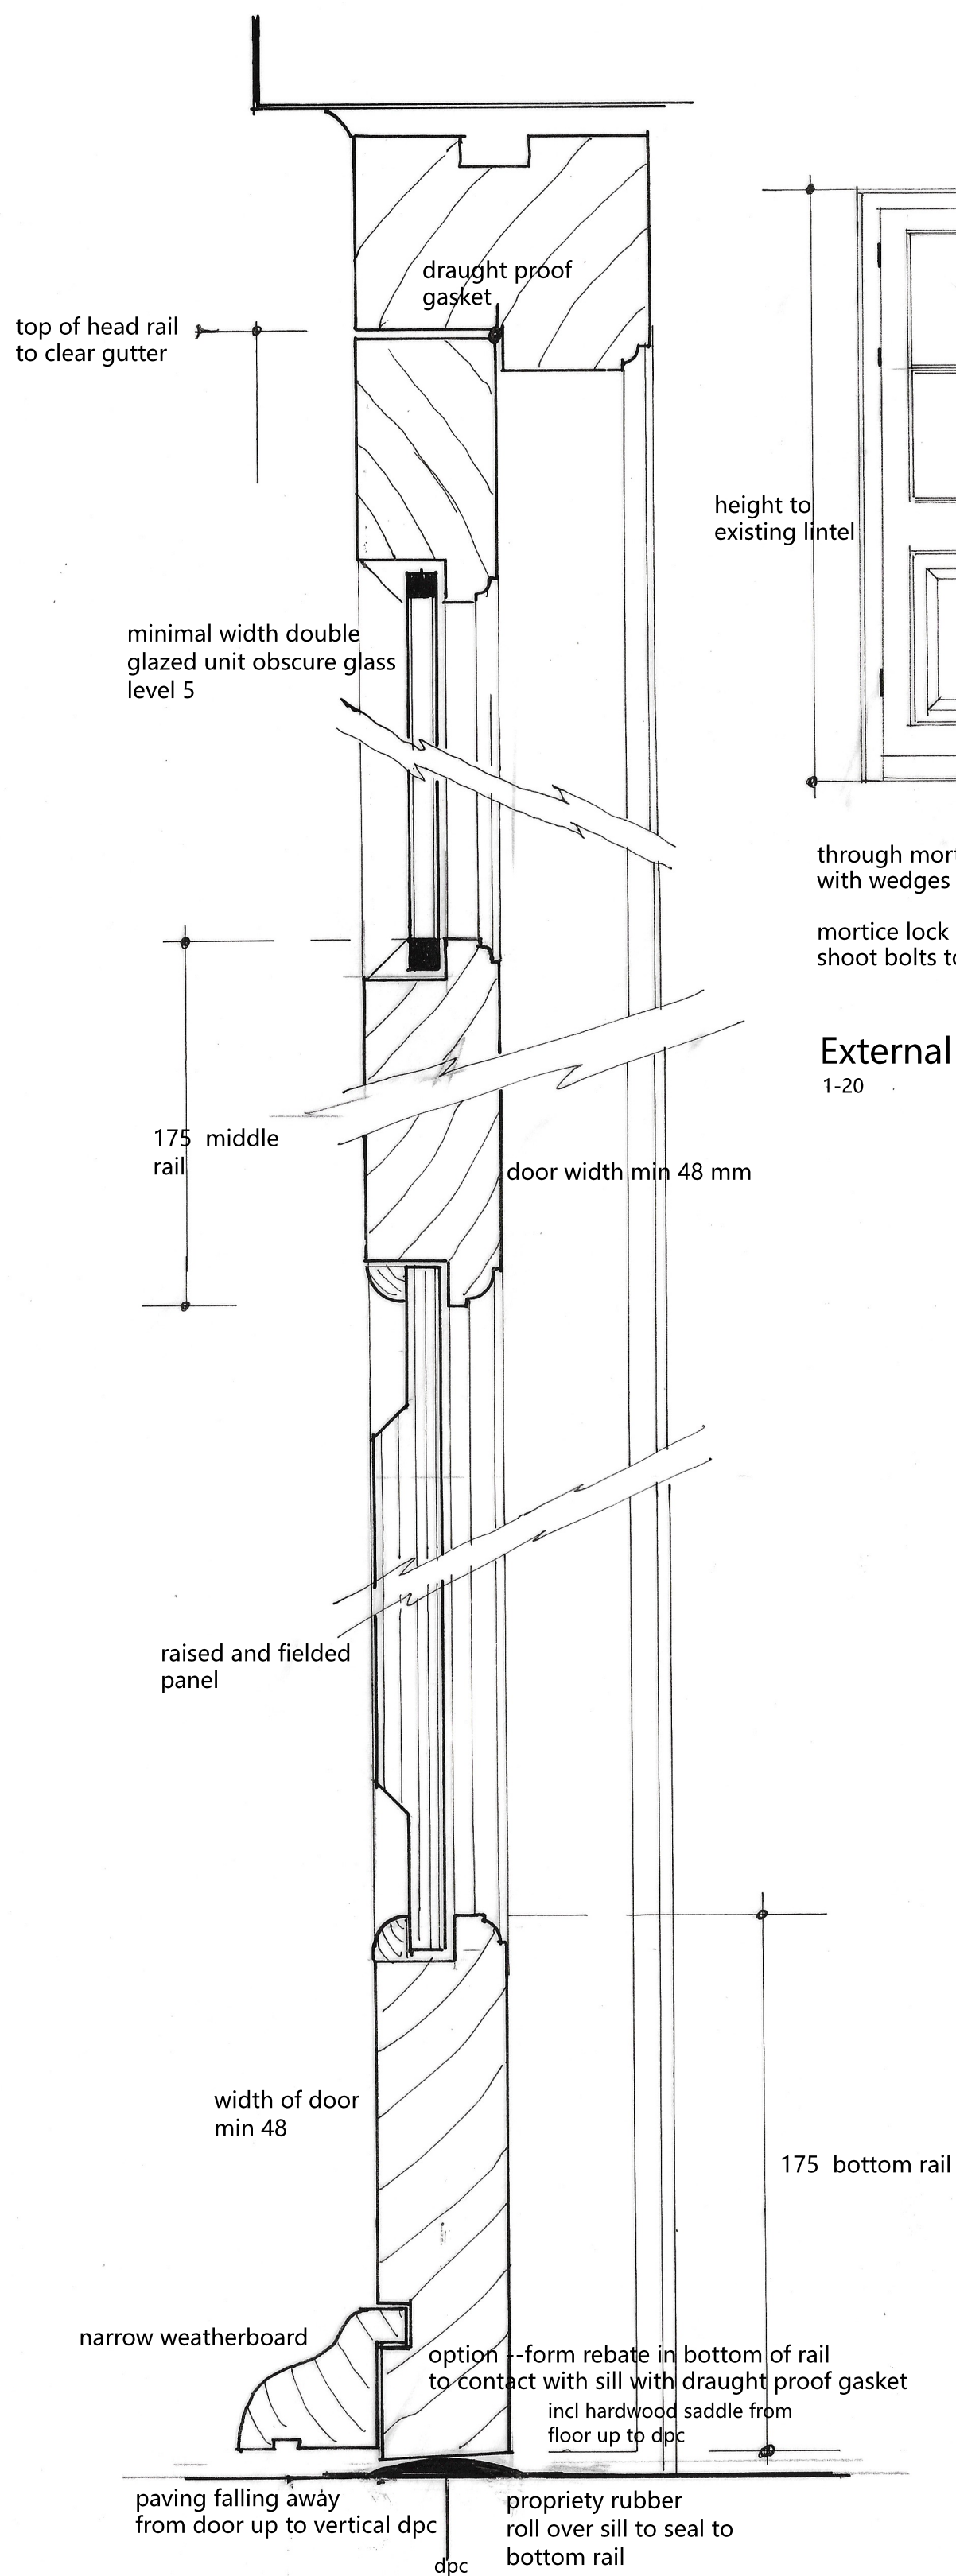

Vertical Section of Door

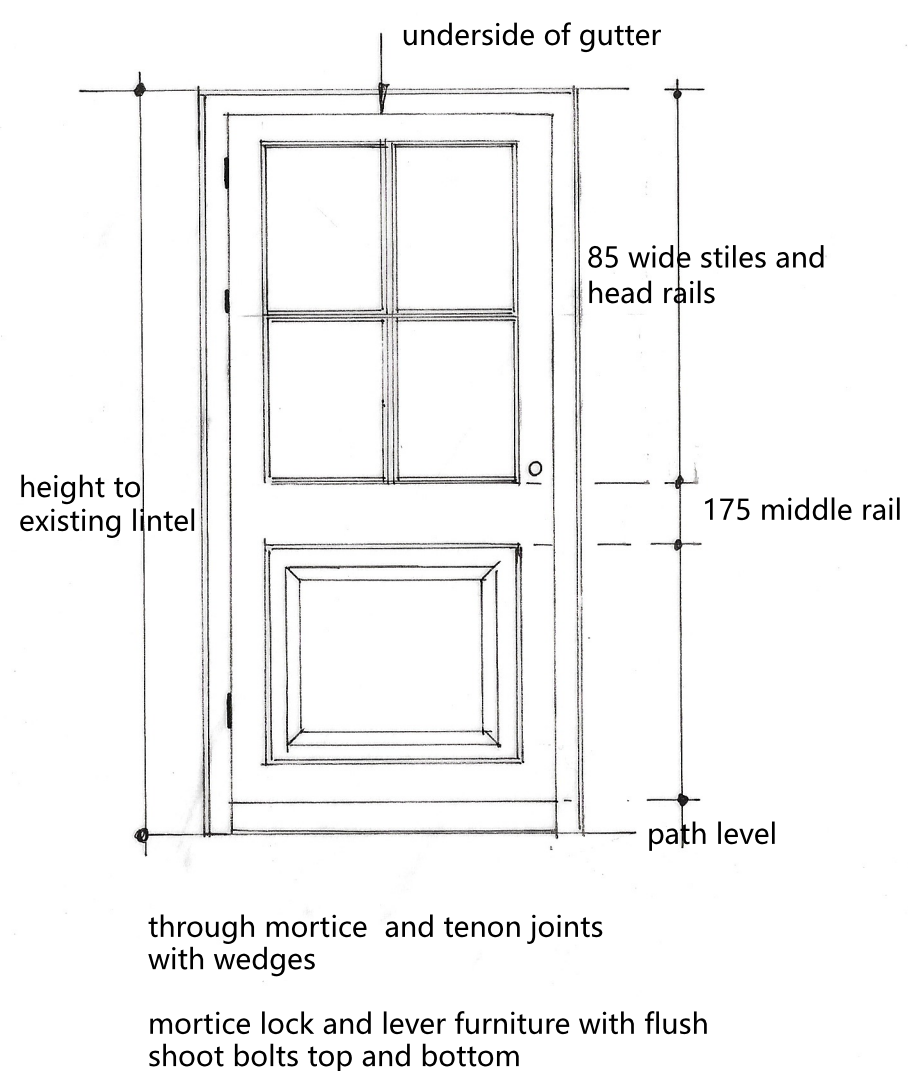

External Elevation of Door
1-20

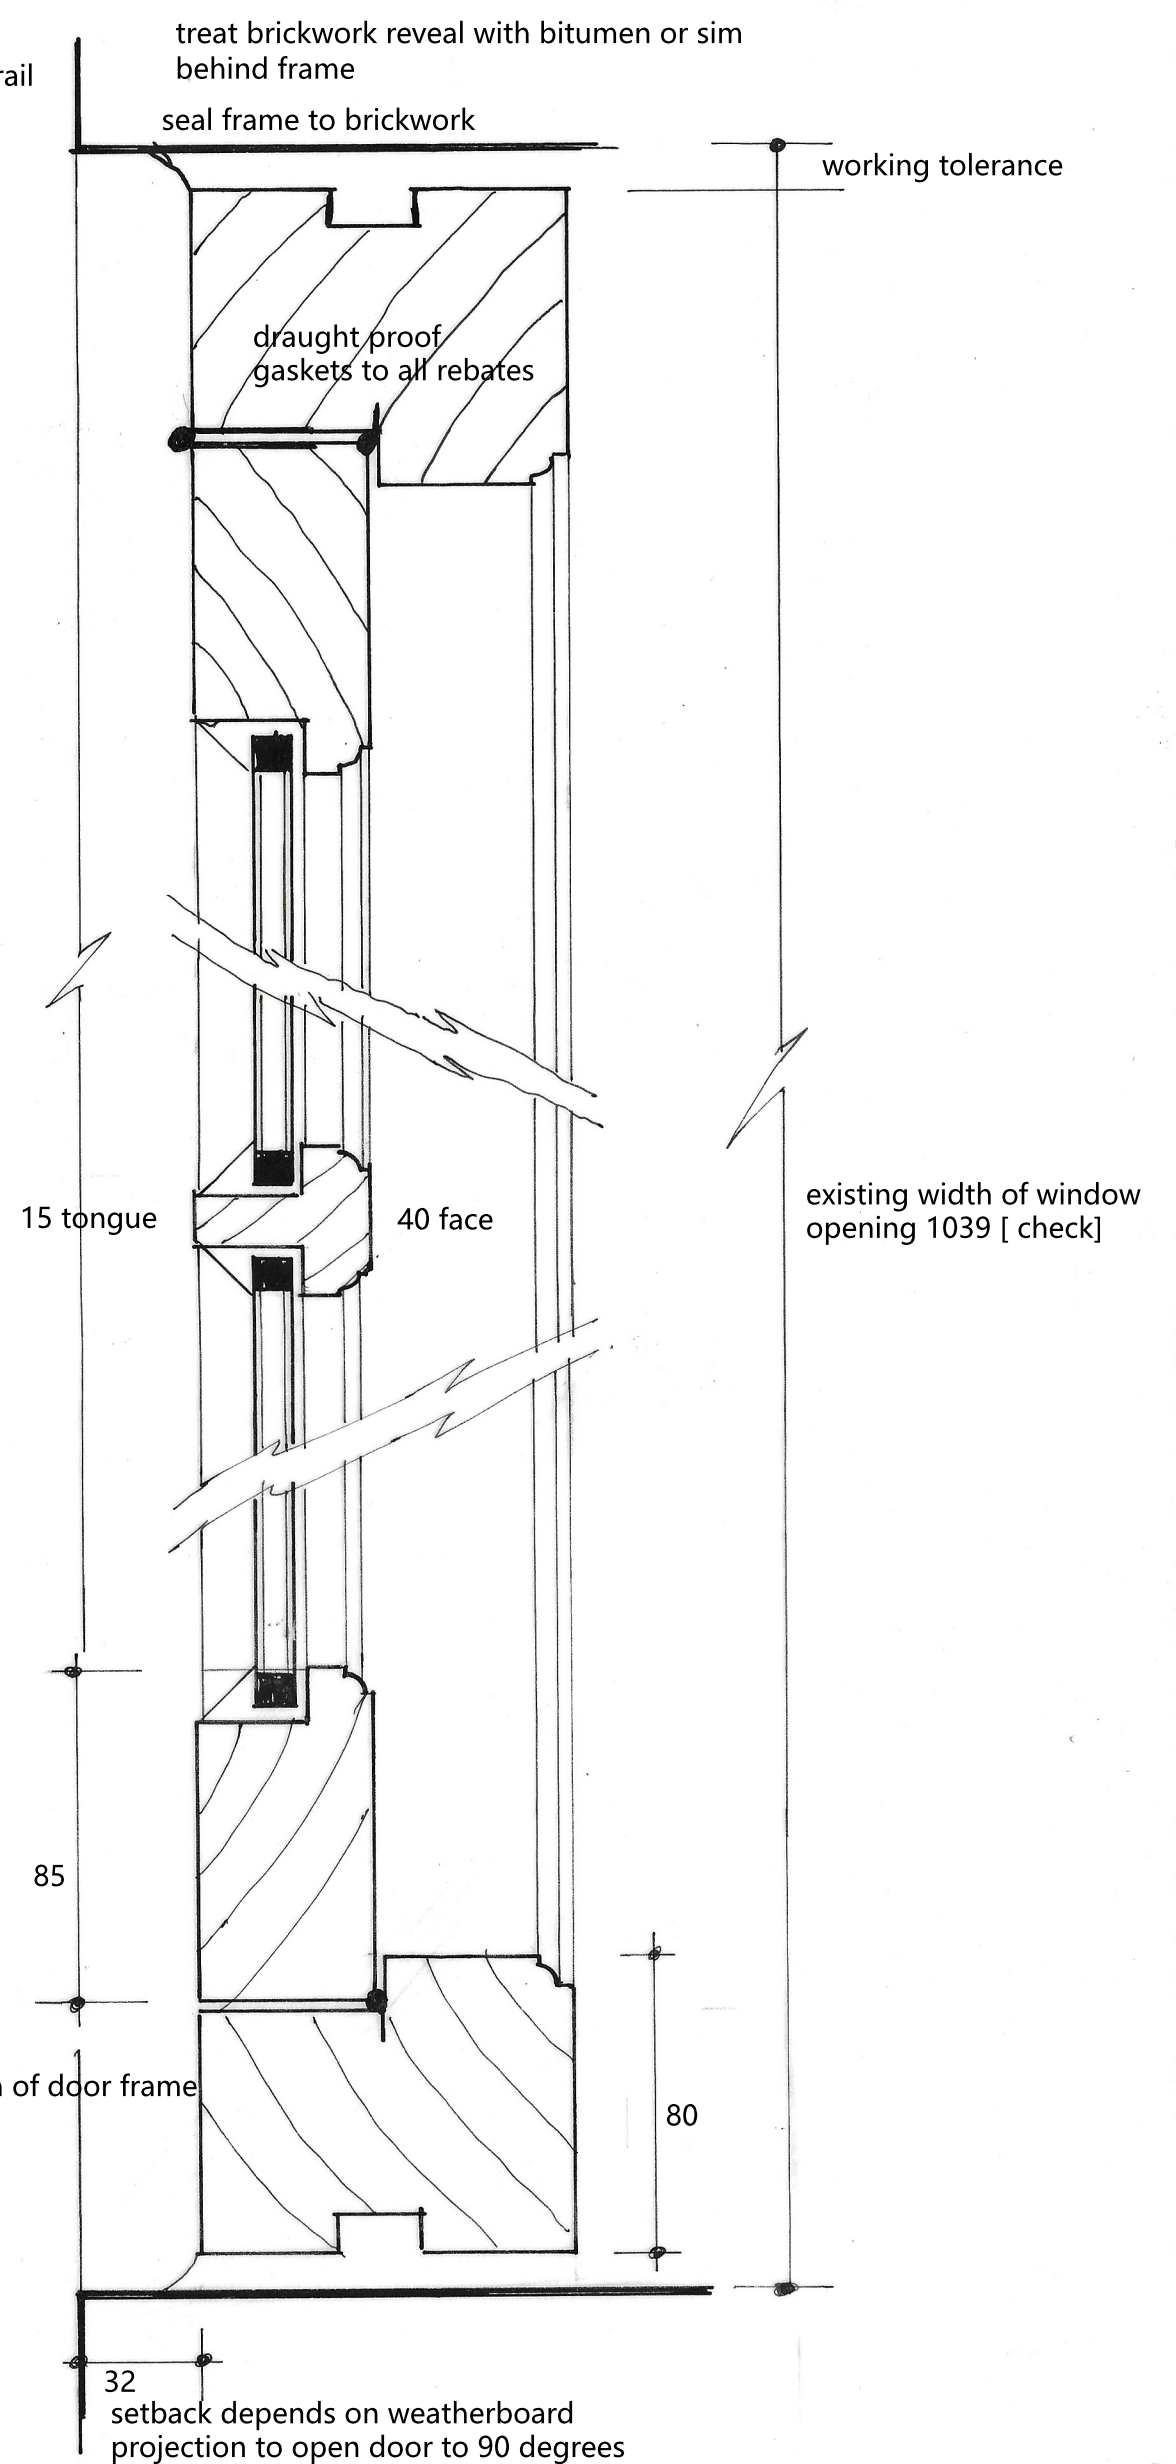

Plan Section of Door

Scale 1-2 at A2

Joinery Detail for External Door

5125/3 B