




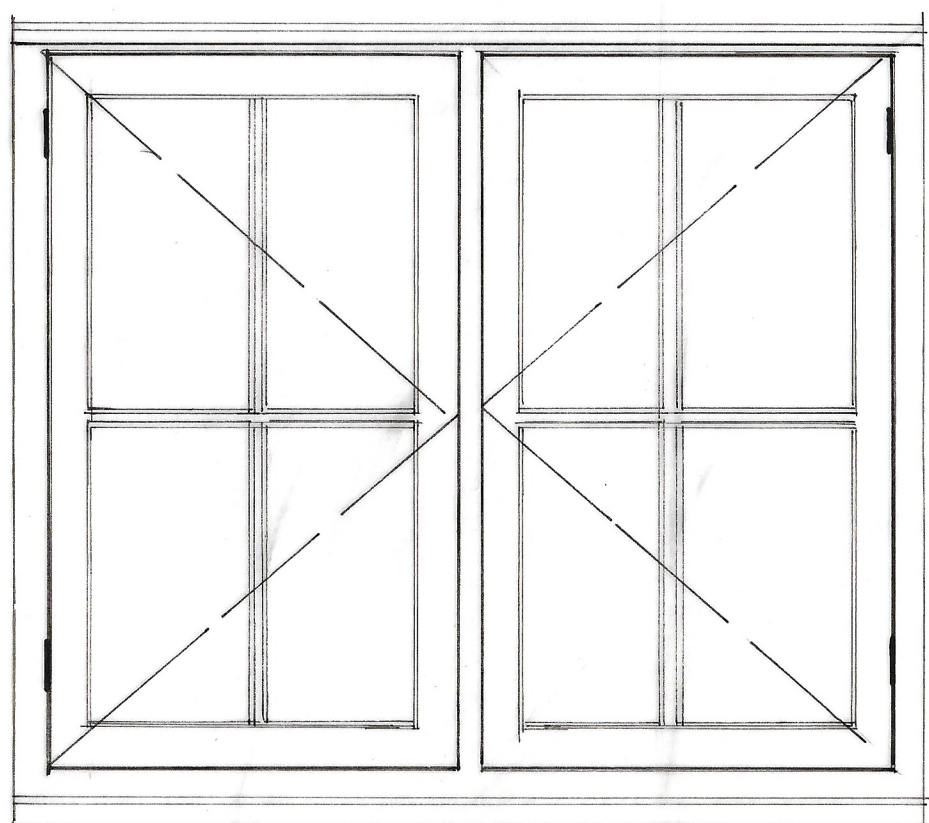

EXTERNAL elevation of
window 1-10

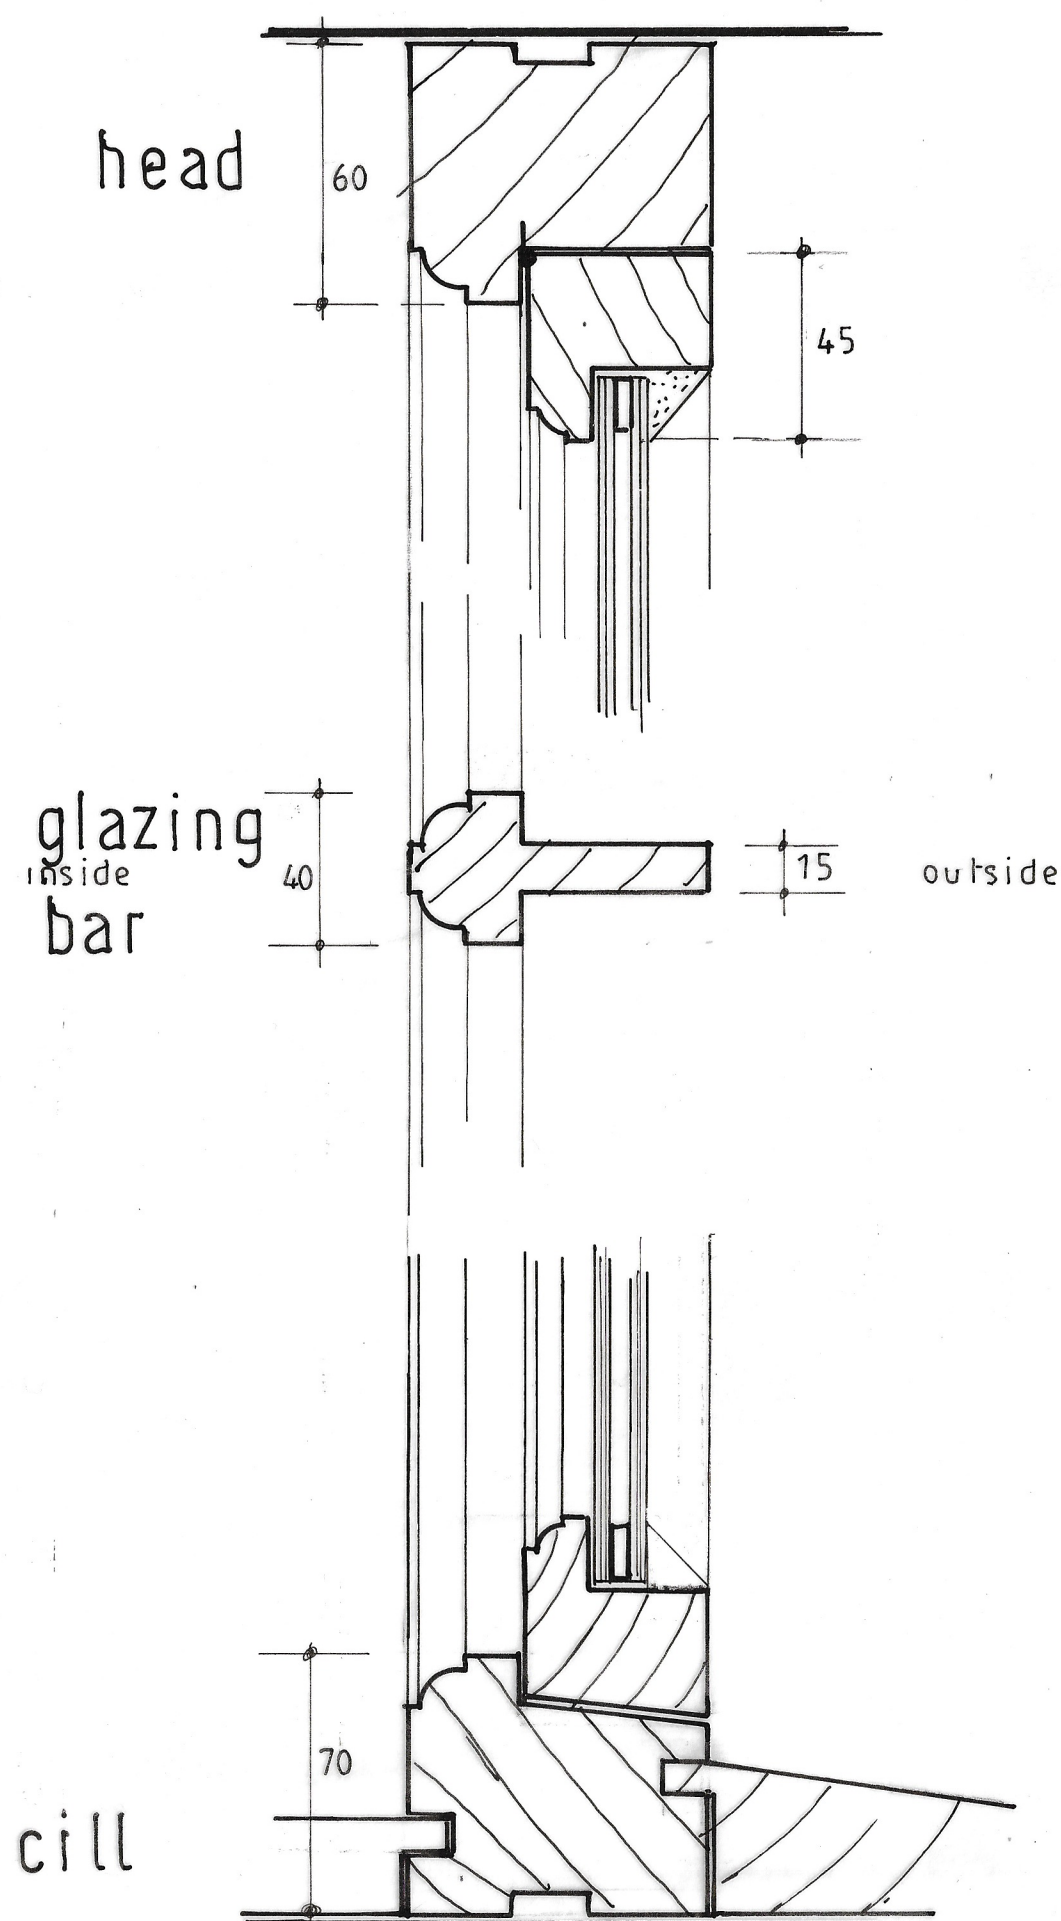

SECTION

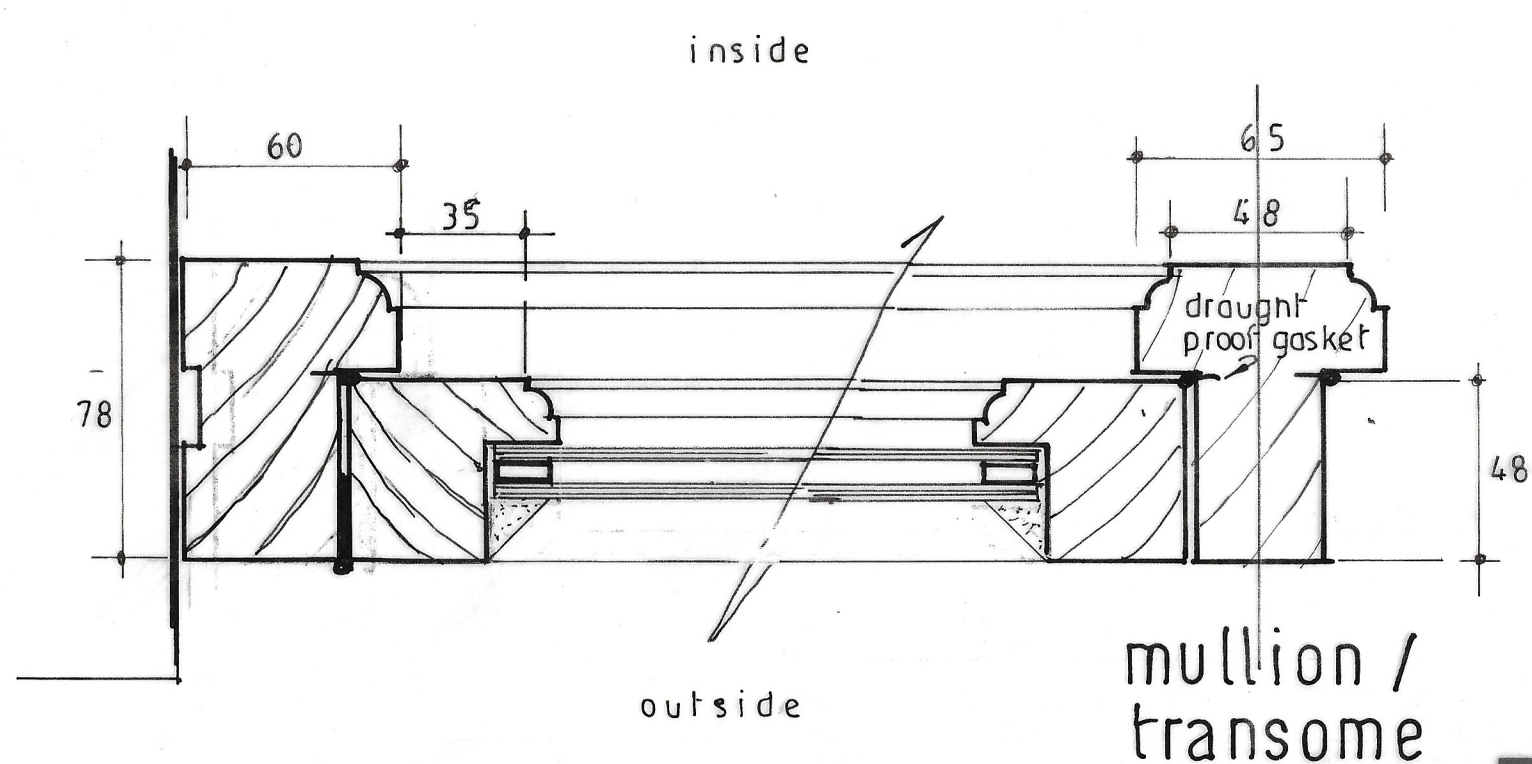

PLAN

SCALE 1-2

0 40 80 120 mm & A2



Damen Associates Ltd
Architectural Services

Kingsdown Studio
Back Drove
West Winterslow
Salisbury, Wilts SP5 1SX
Tel/Fax: 01980 863191
E-mail: burrows.damen@btconnect.com

Casement or Cottage Pattern Window
5125 /3 A

Joinery Detail

Scale as stated

Date

Drwg. no. General

Rev.

This plan is the Surveyors
COPYRIGHT

PN