


* COPYRIGHT. DO NOT SCALE EXCEPT FOR PLANNING PURPOSES. CHECK ALL DIMENSIONS ON SITE. THIS DRAWING IS ONLY TO BE USED ON THE SITE FOR WHICH DESIGNED

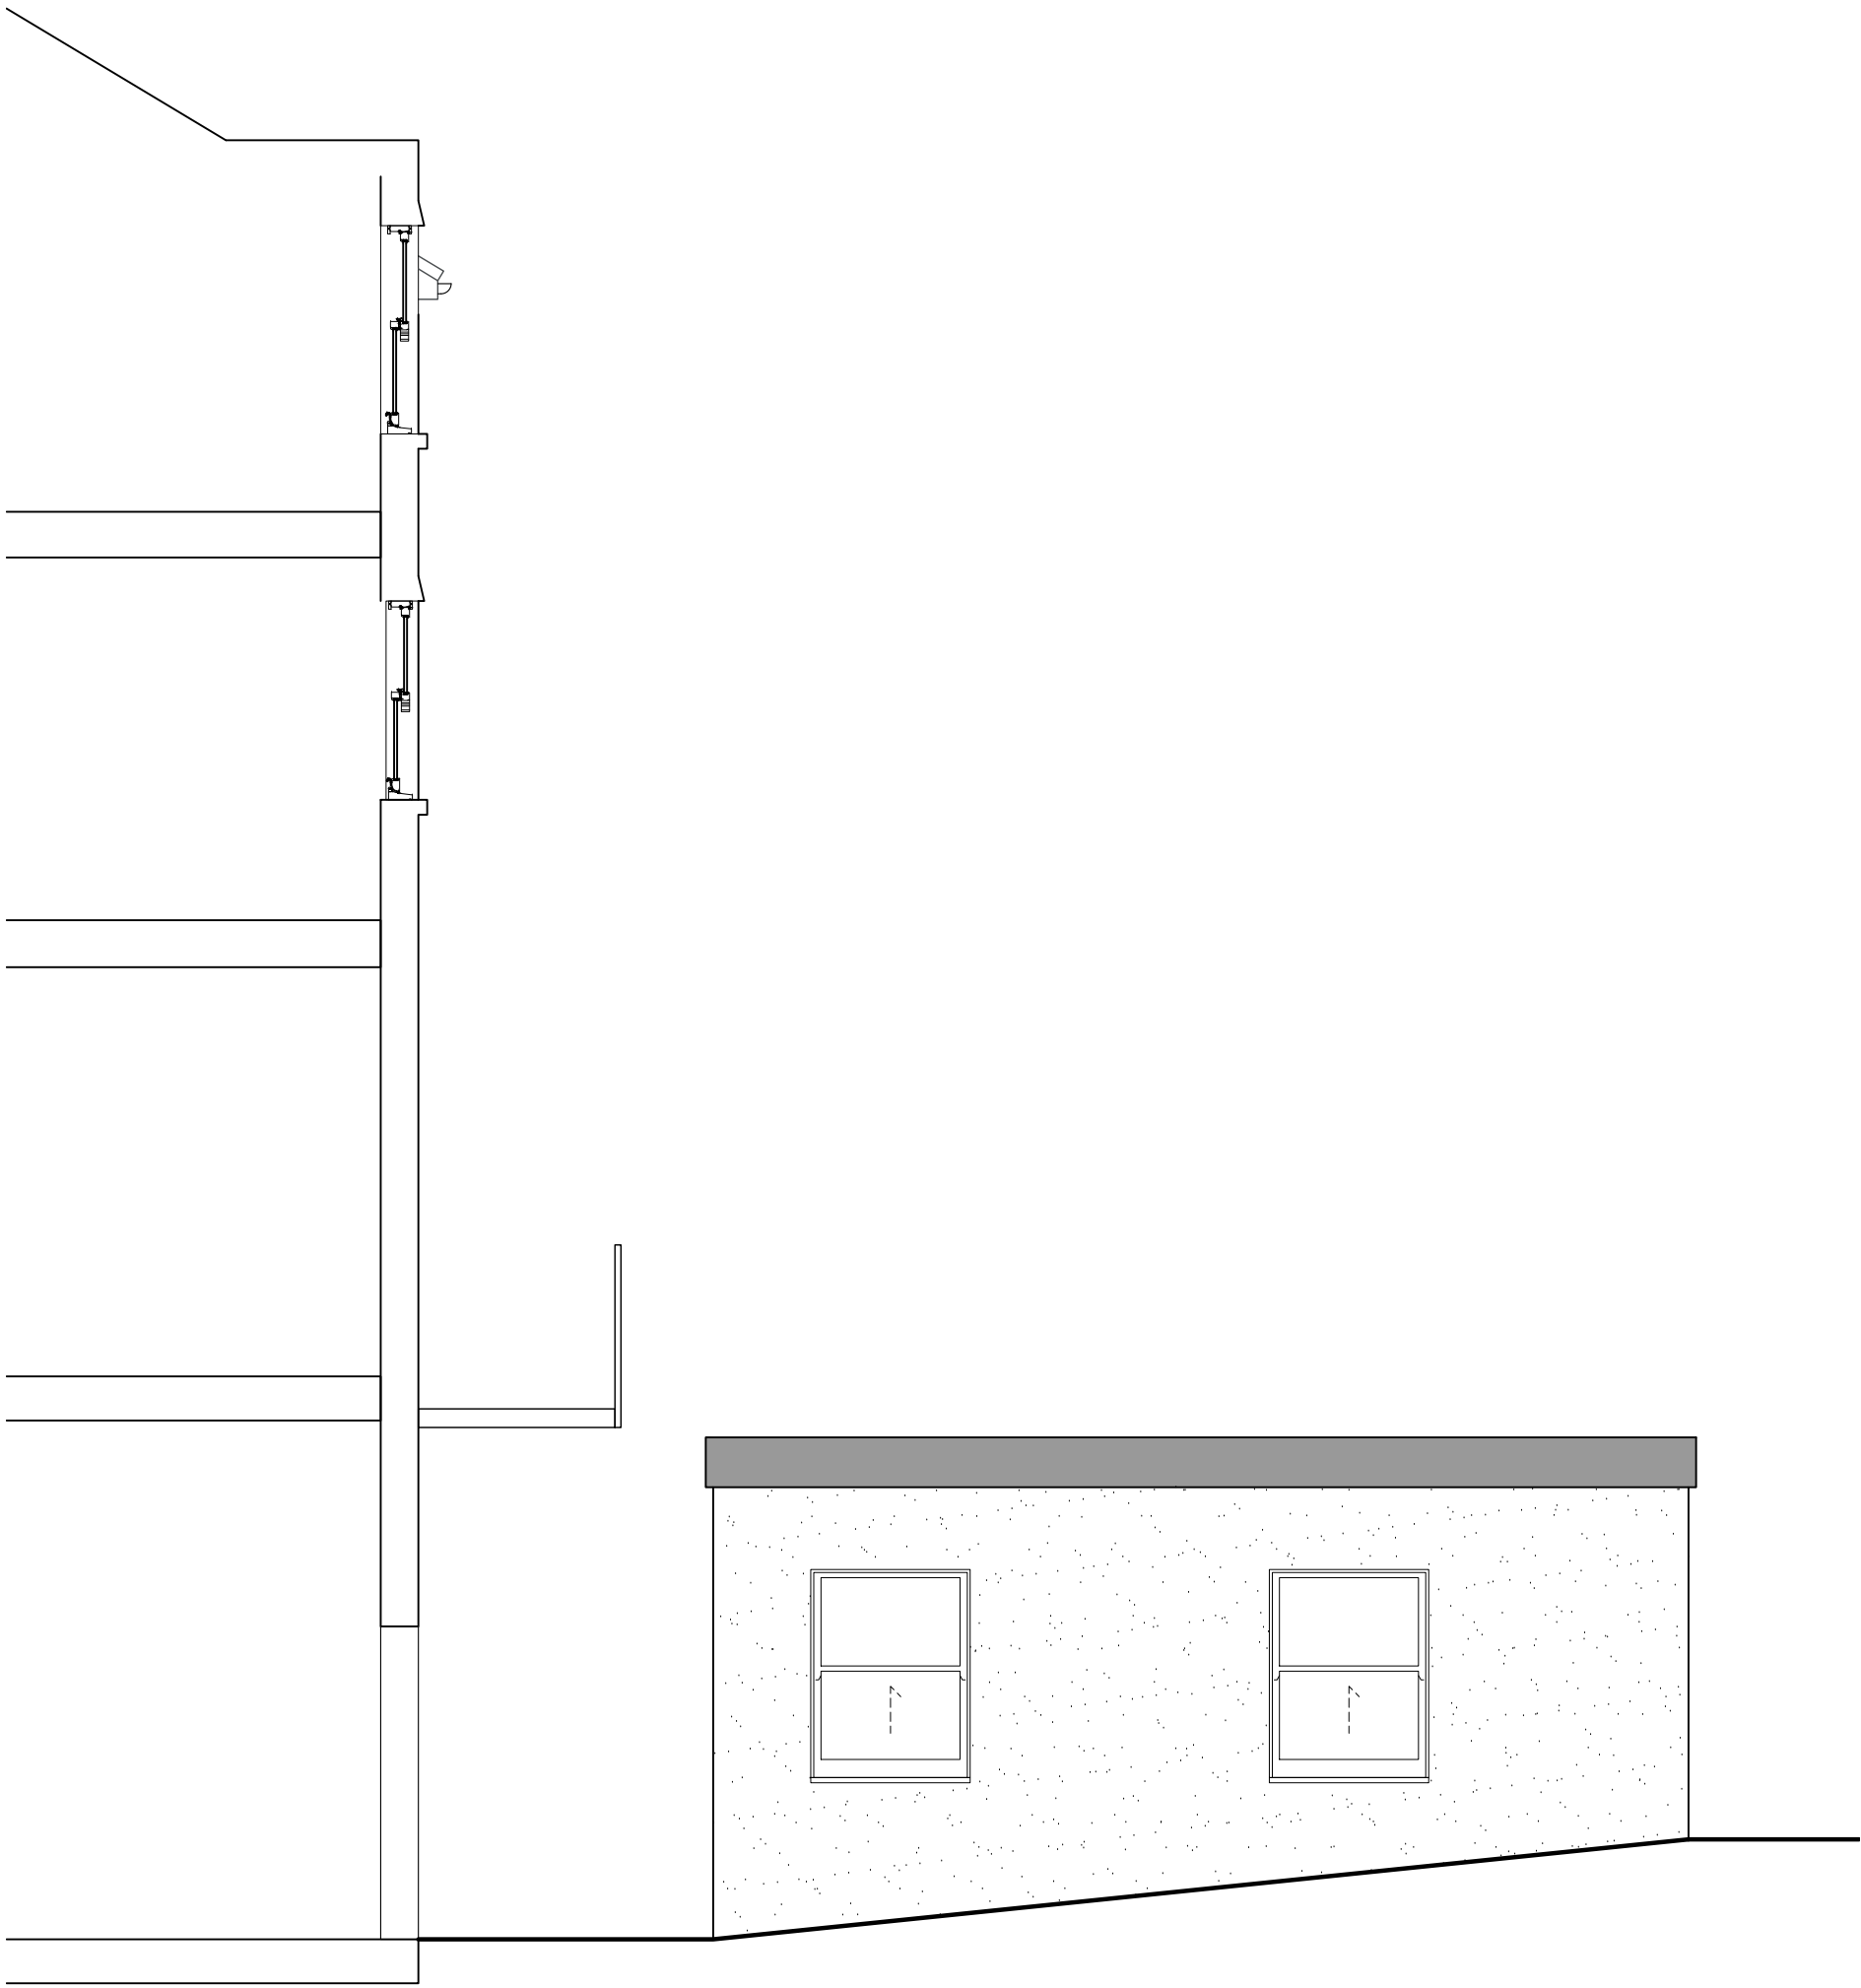

SECTION D-D



SECTION C-C

PROPOSED MATERIALS

- WALLS
Front - GF-FF York stone
SF-TF Bath stone
Rear - Roughcast render painted white
White pre-pigmented render to rear single storey
- ROOF
Natural slate
EPDM to rear single storey
- WINDOWS
Front - White sliding sash timber double glazed
Rear - White sliding sash timber double glazed (security window bars to be removed)
- DOORS
Front - Stained timber pannelled door
Rear - Composite doors
- GUTTERS & DOWNPIPES
Front - Cast painted black
Rear - Cast effect UPVC black
- SOFFITS AND FASCIAS
Moulded soffits and fascias

A	Rear windows changed to sash	Mar 28
REVISIONS		DATE
CLIENT: MP2 DEVELOPMENTS LTD		
PROJECT: WORKS AT: 2 MARKET PLACE CHIPPENHAM WILTSHIRE SN15 3HE		
TITLE: PROPOSED ELEVATION SECTIONS		
DRAWN: JA	SCALES @ A1:	
CHECKED: --	1:50	
DATE: JULY 25	1:100	
DRG No: AA/25/23/24	REV: A	

Armstrong
architecture

THE OLD BAKEHOUSE, 21 TIMBER STREET,
CHIPPENHAM, WILTSHIRE, SN15 3BS
01245 404 004 info@armstrongarchitecture.co.uk