


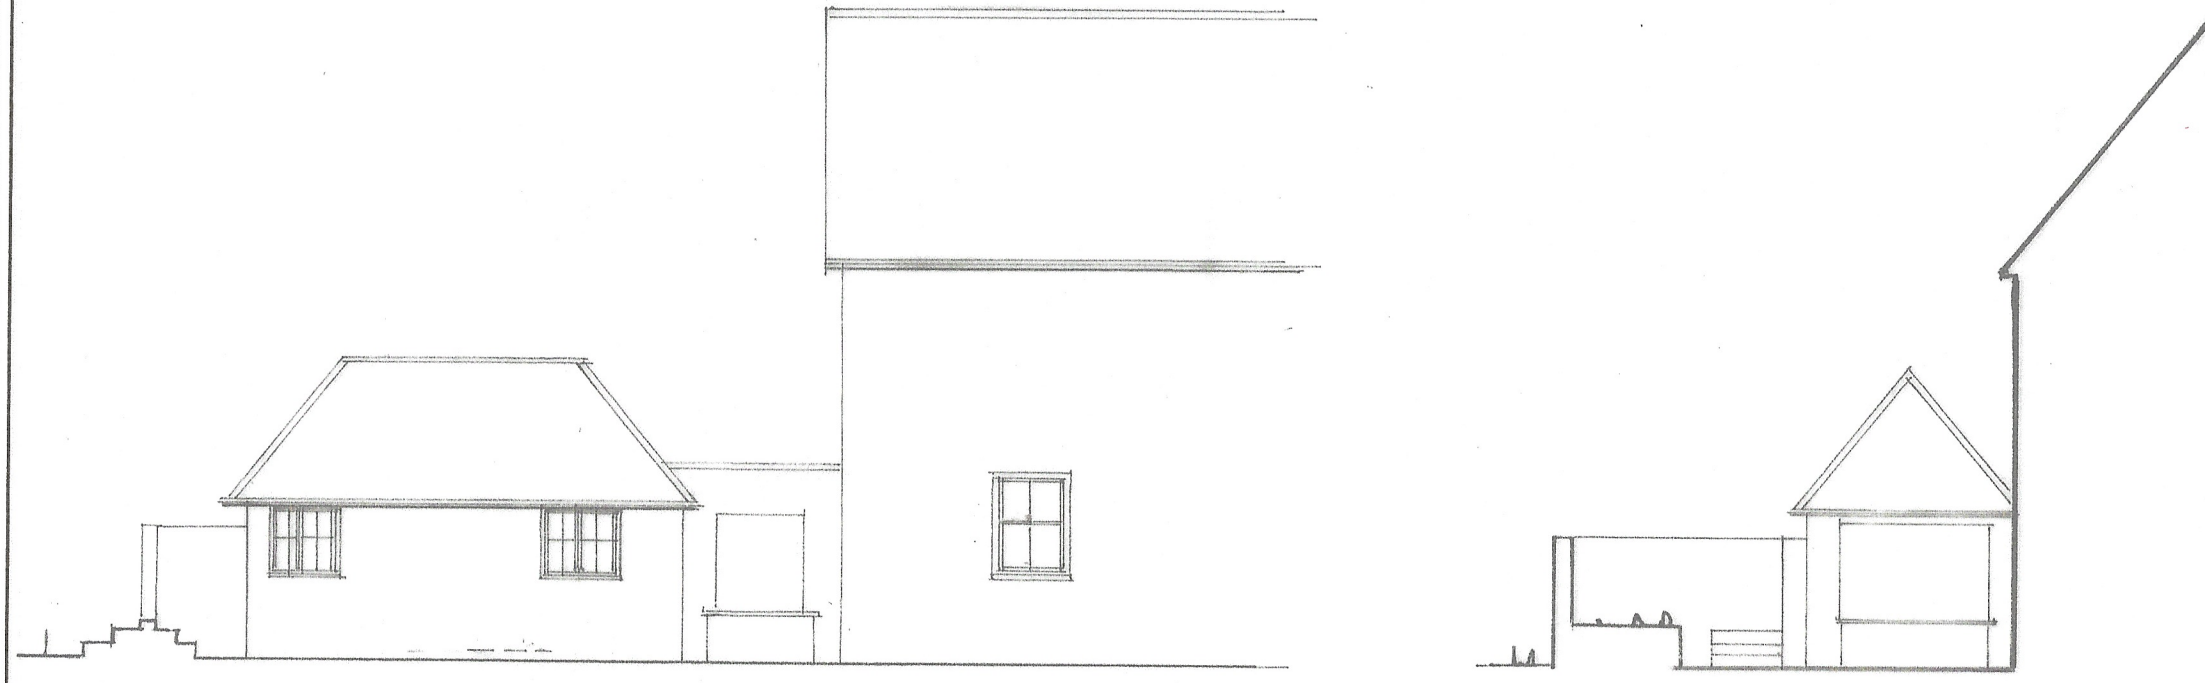


North Elevation

West Elevation




North Elevation

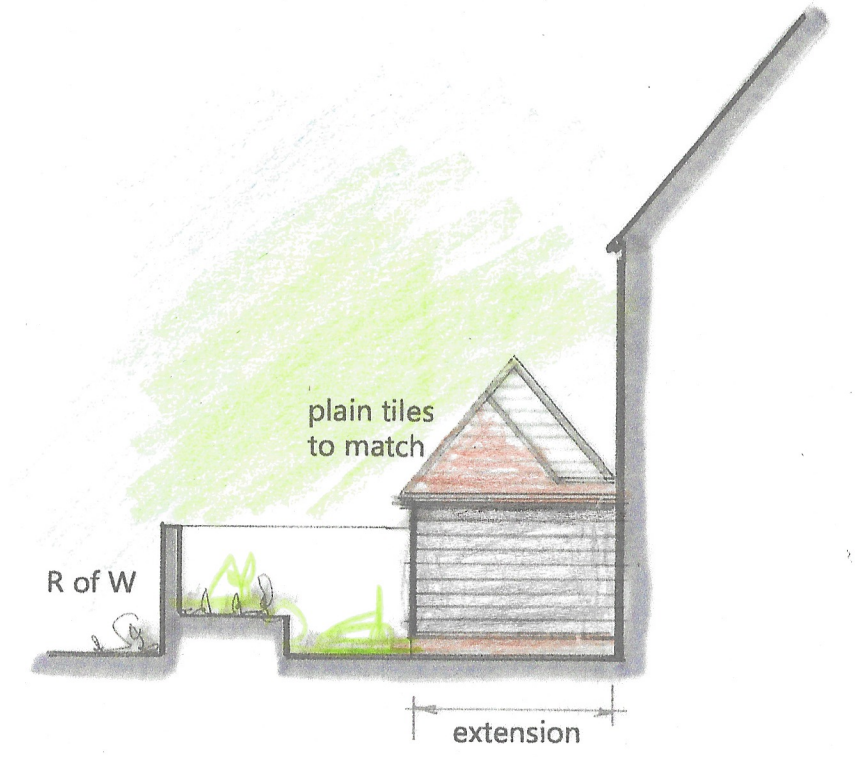

West Elevation




East Elevation

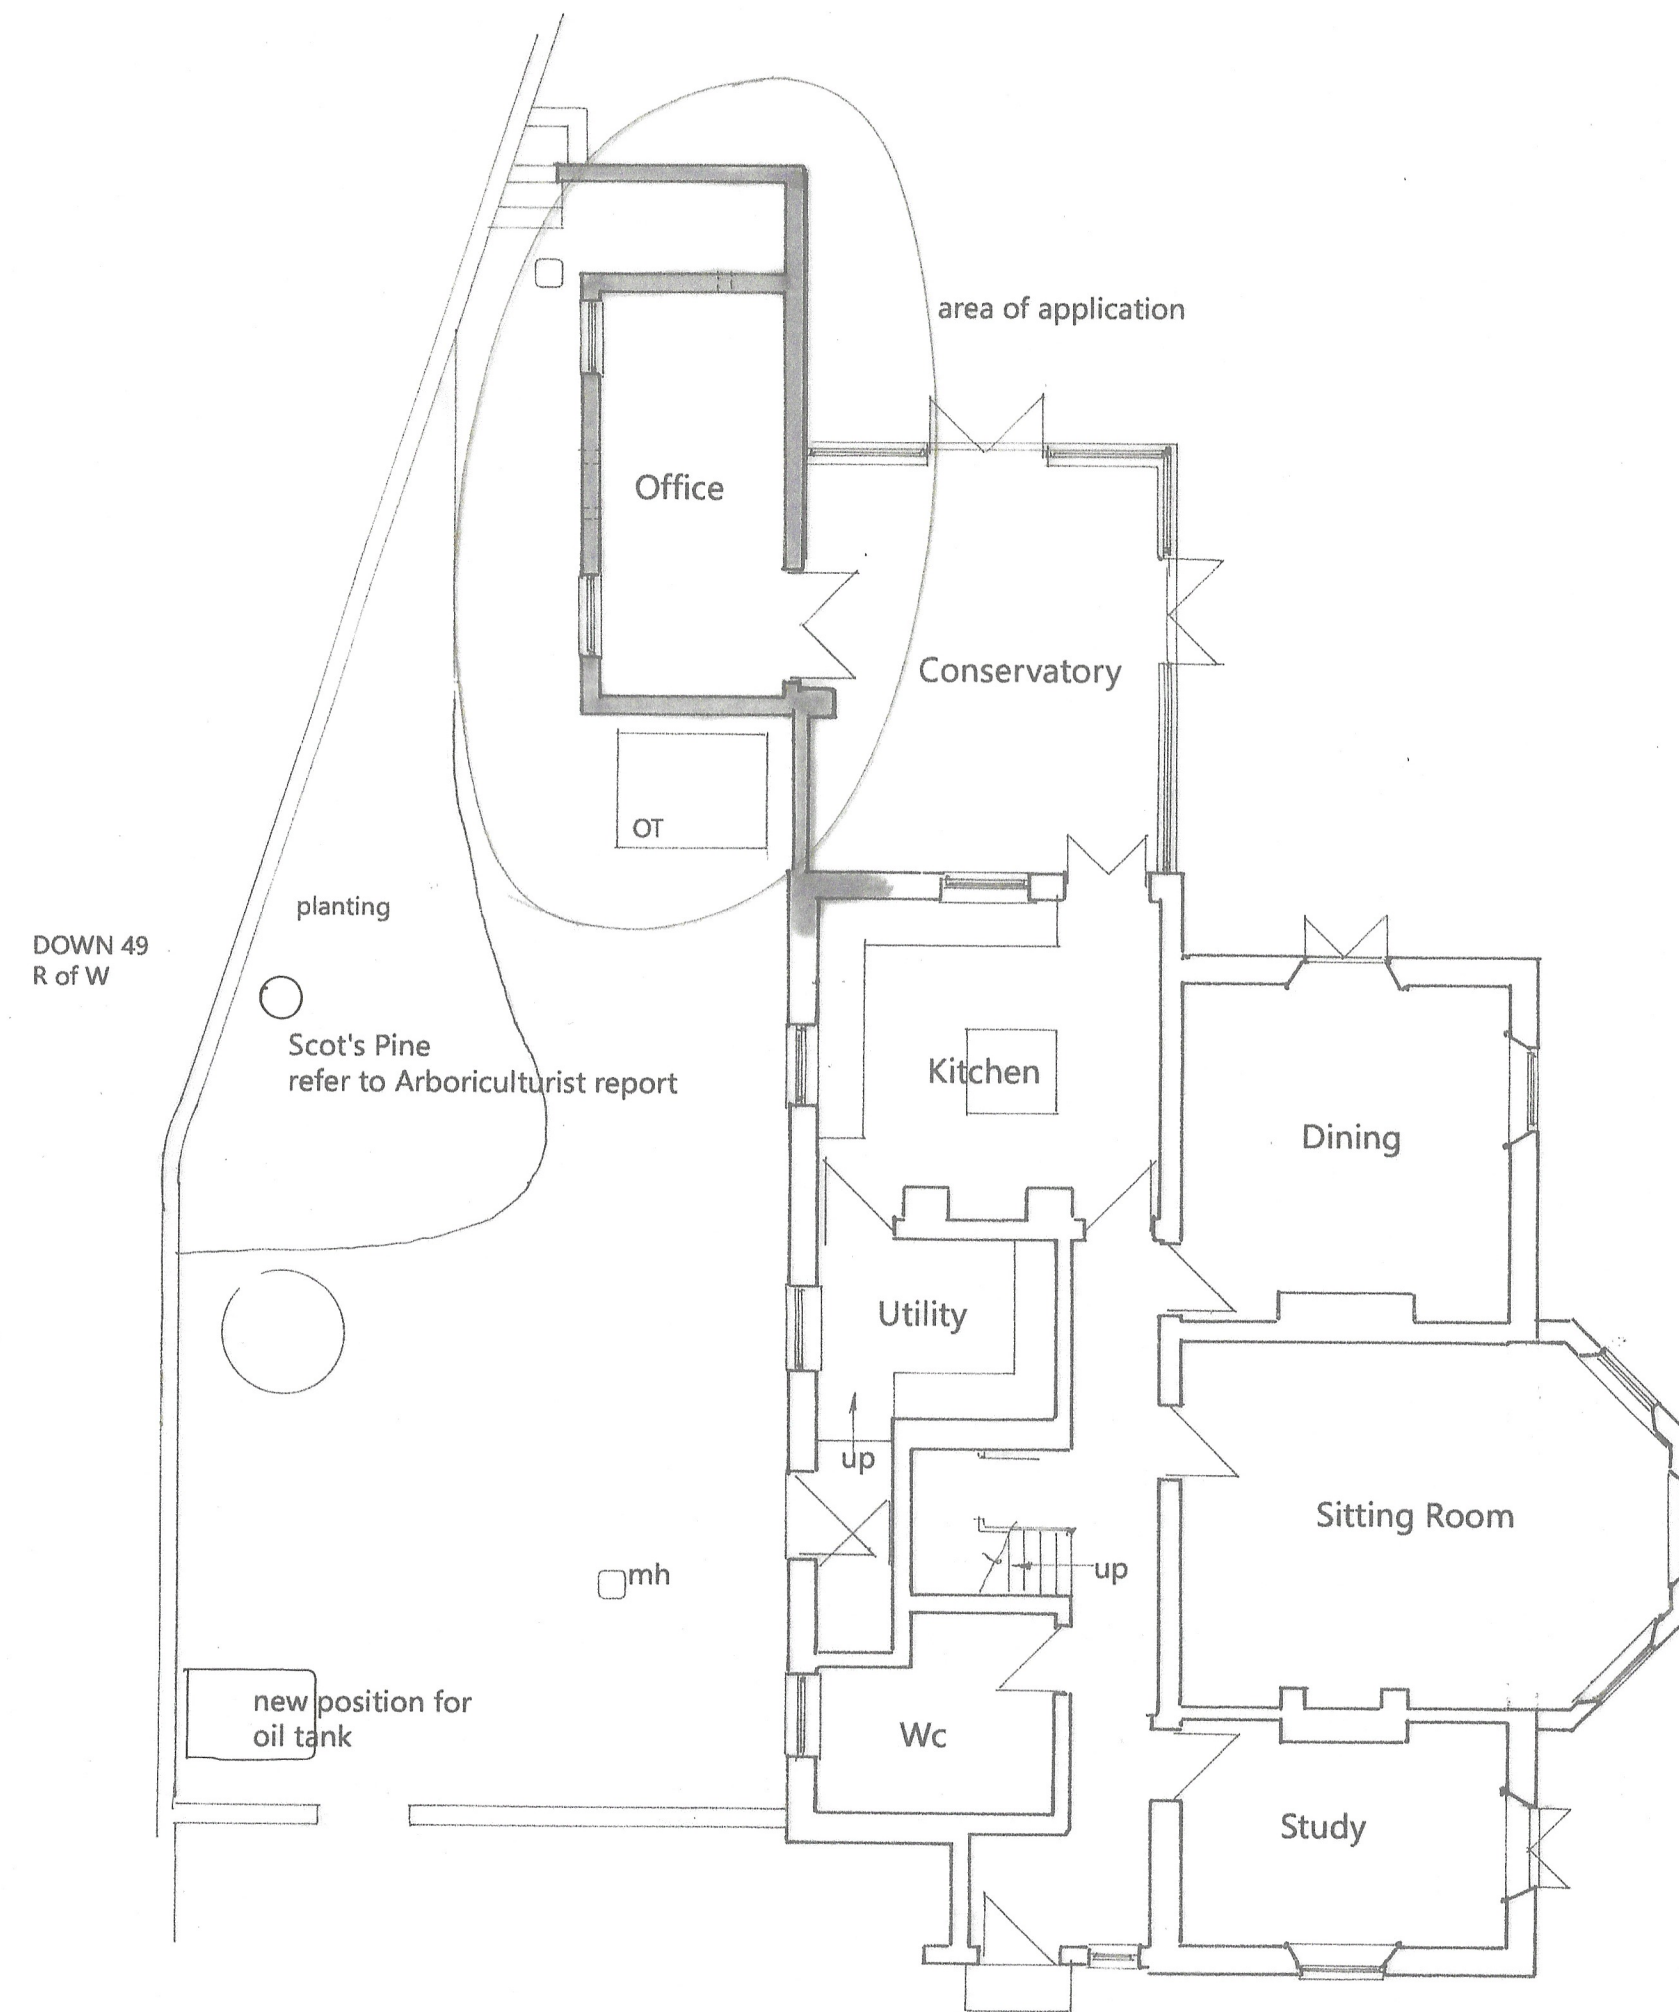

Floor Plan


Plan and Elevations at 1-100

As Existing

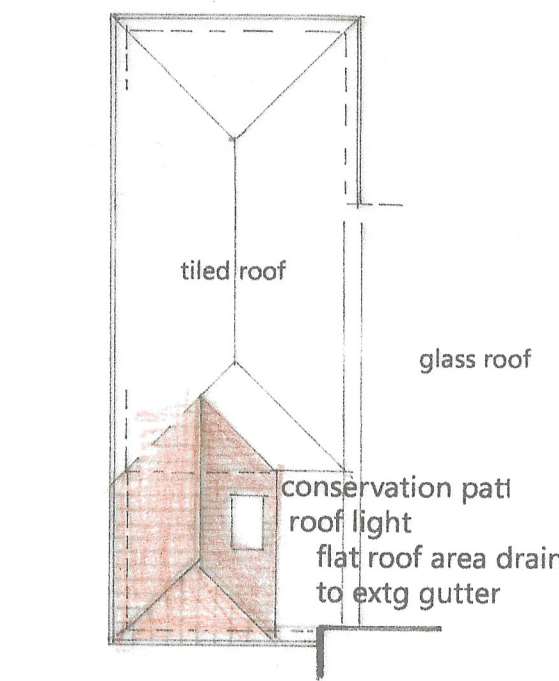

Roof Plan


1-200

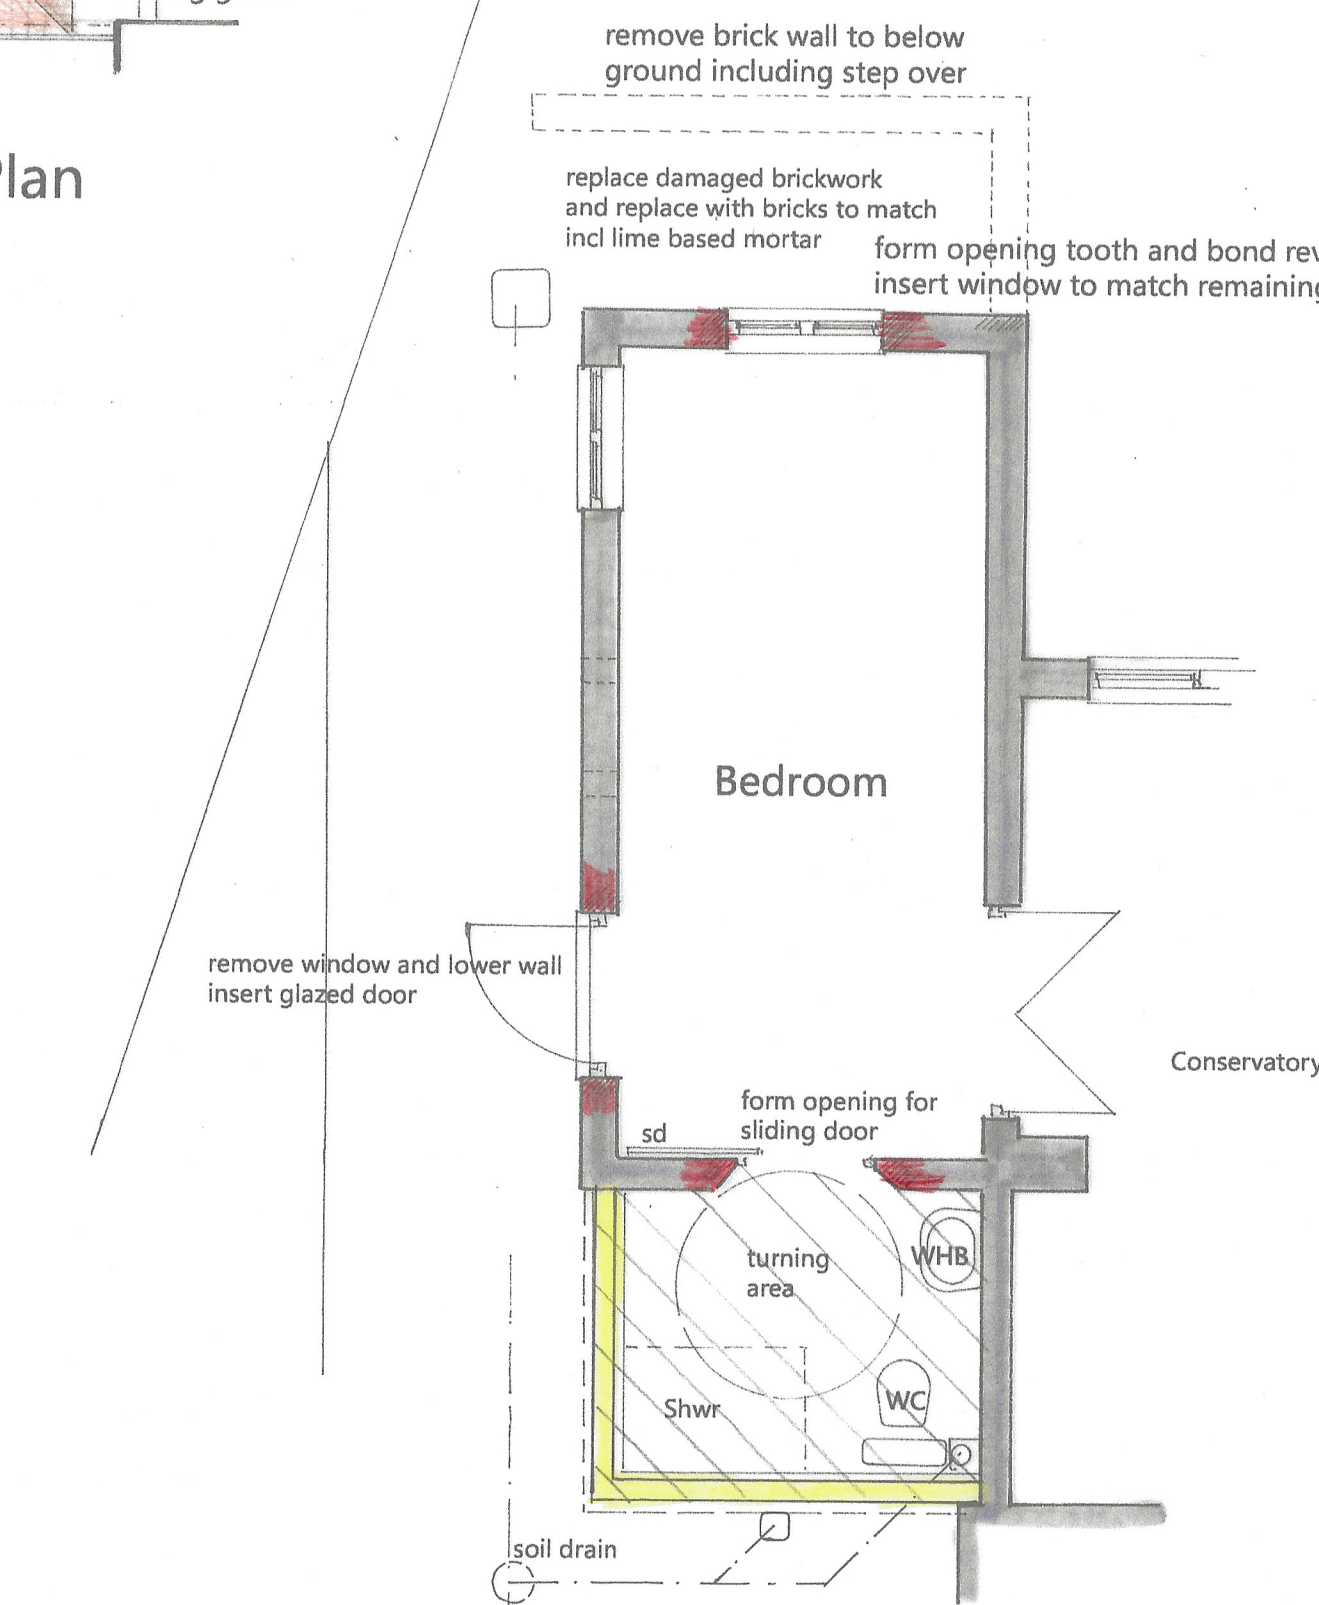

Floor Plan


1-50

As Proposed

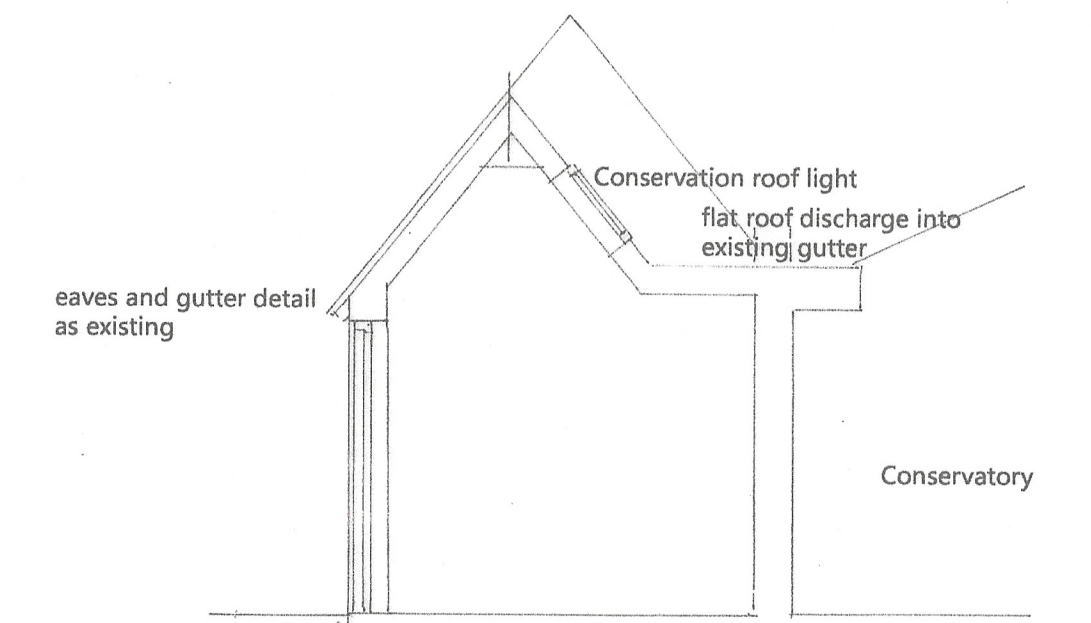

Section through shower room and door

1-50

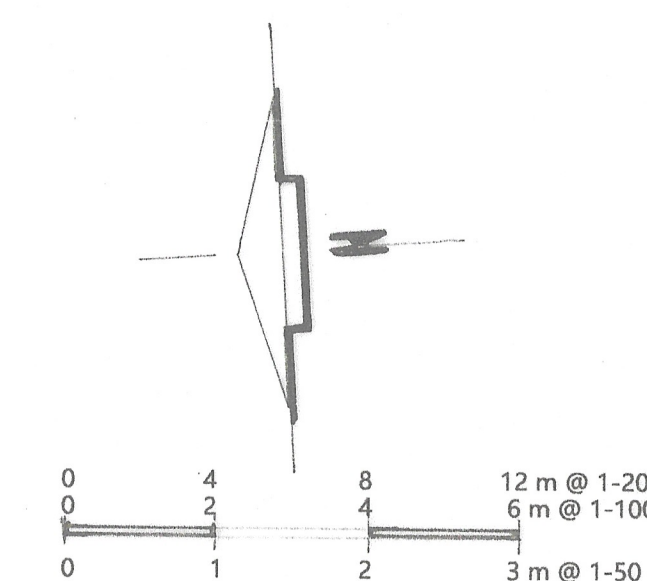

DA **Damen Associates Ltd**
Architectural Services

Kingsdown Studio
Back Drove
West Winterslow
Salisbury, Wiltshire SP5 1SX
Tel: 01980 863191
E-mail: burrows.damen@btconnect.com

Mr & Mrs S Carter
The Old Vicarage
Lower Road
Charlton All Saints
Salisbury SP5 4HQ

Proposed Shower Room

Scale as stated

Date January 2026

Drwg. no. 05125

2

Rev.

This plan is the Surveyors
COPYRIGHT

PN