




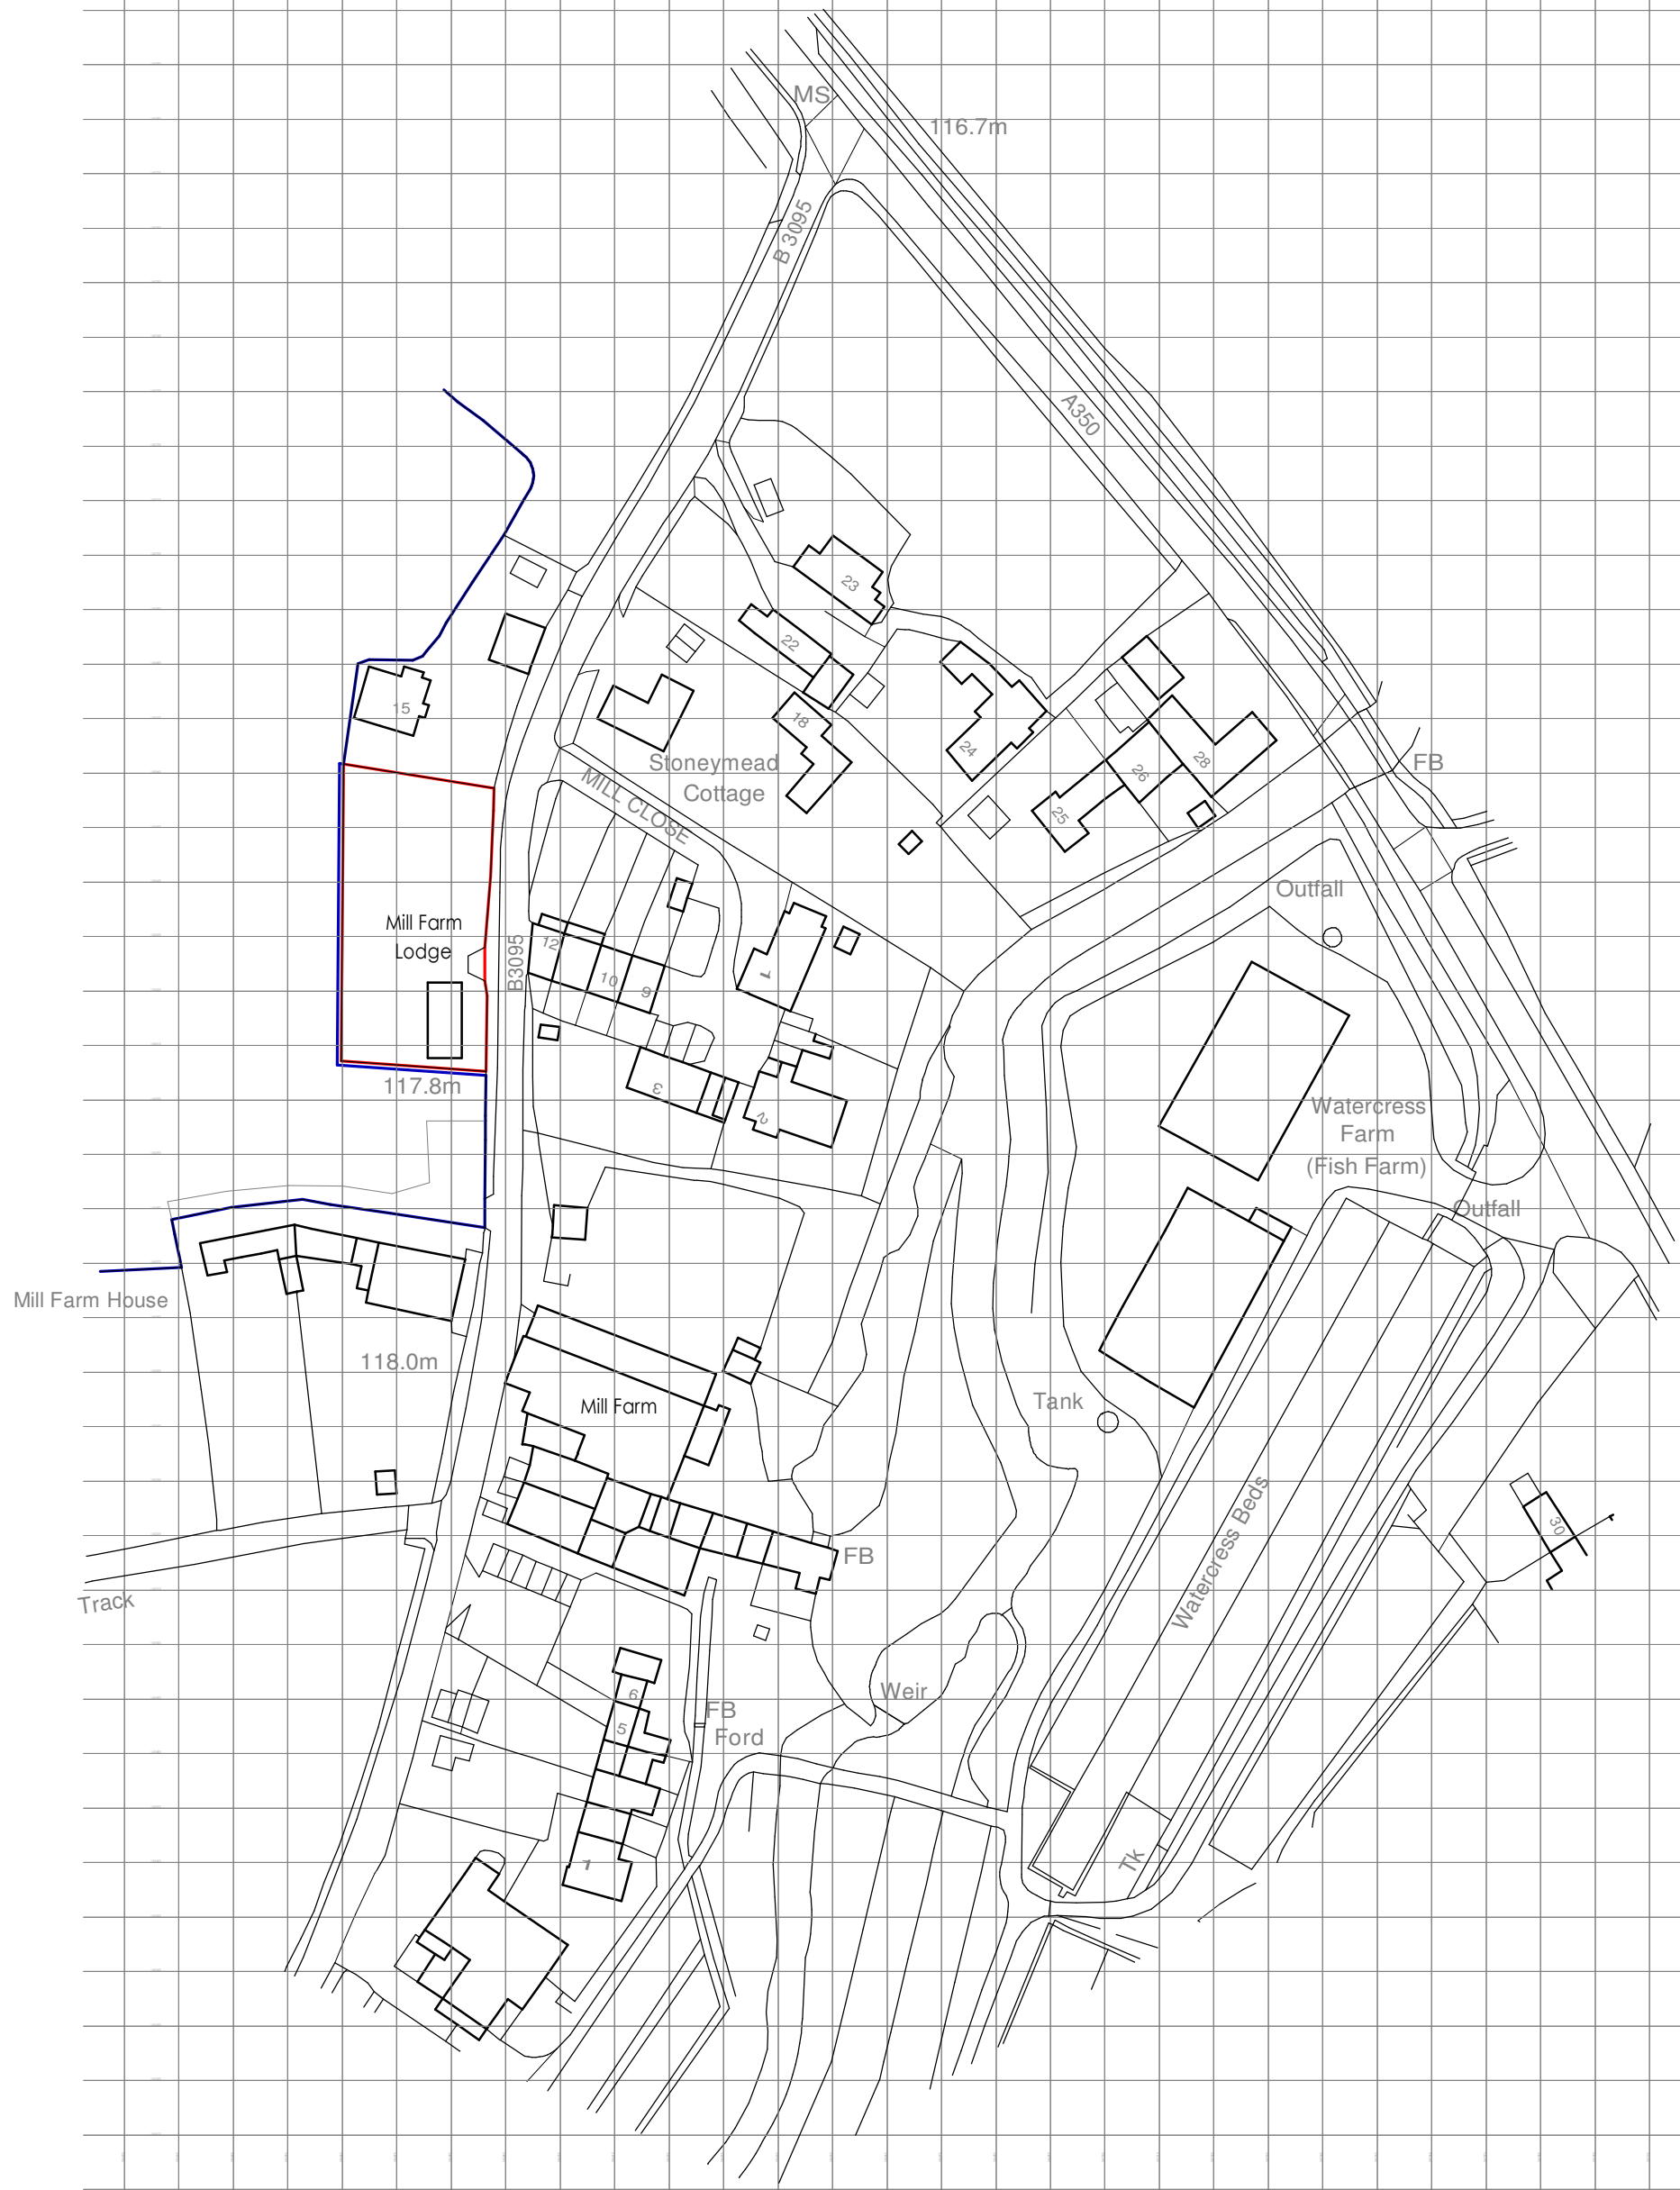


Existing Site Location Plan 1:1250

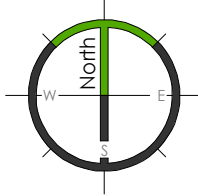


Existing Block Plan 1:500

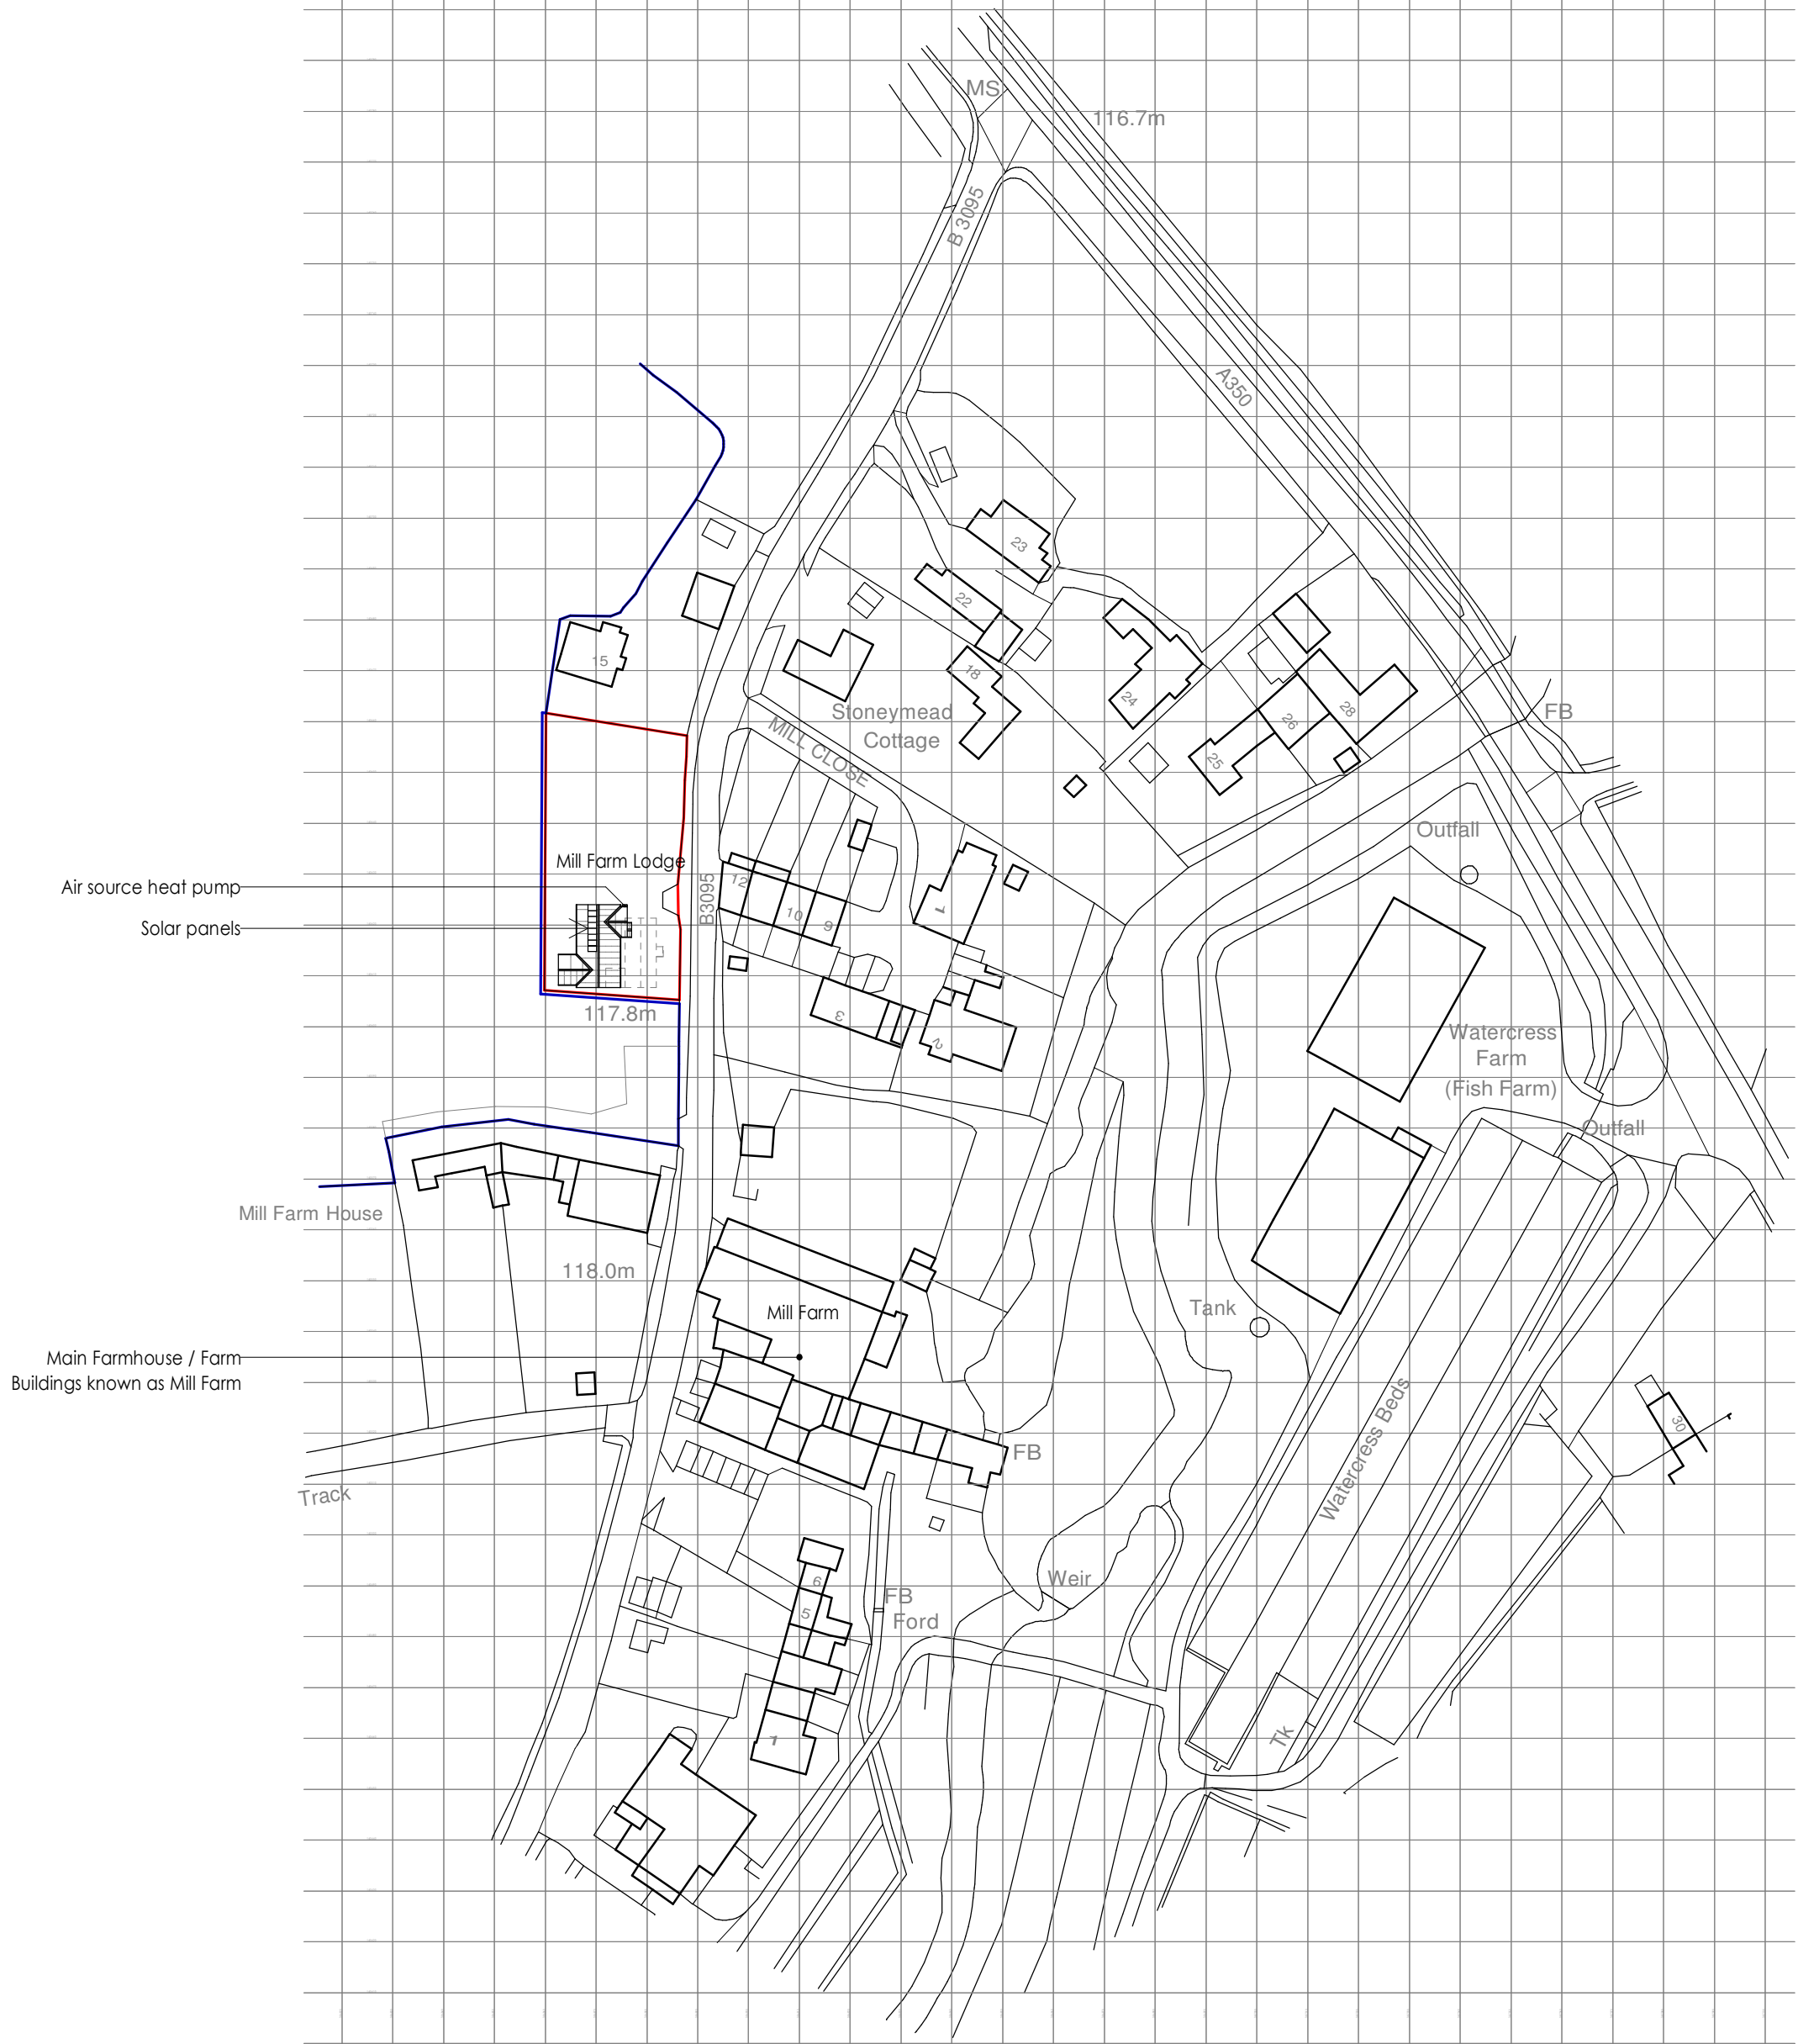

Proposed Site Location Plan 1:1250

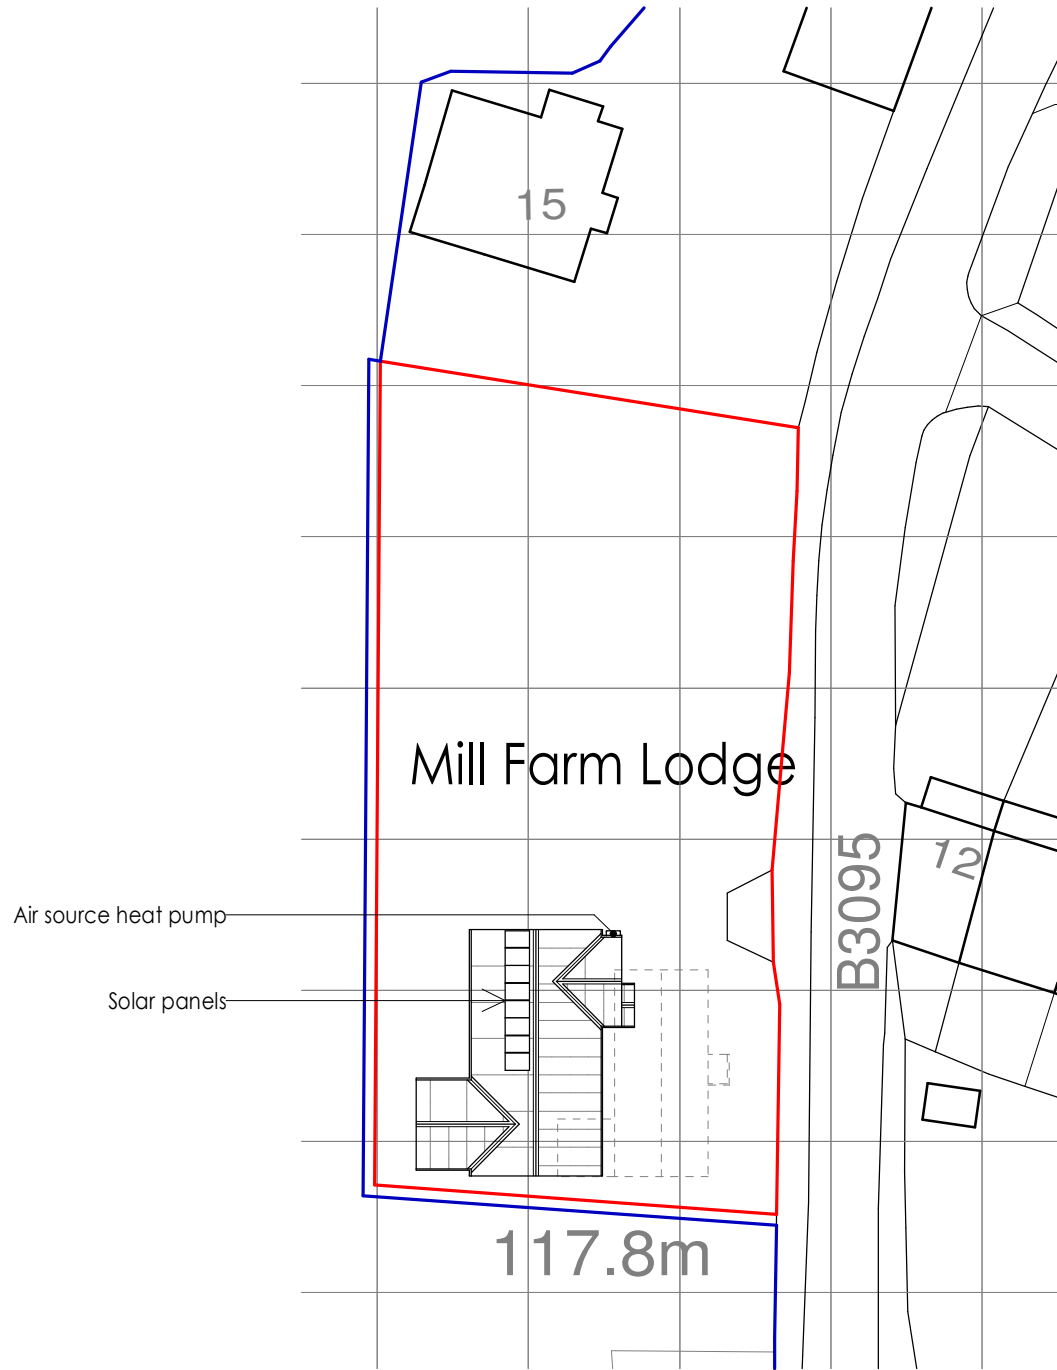

Proposed Block Plan 1:500

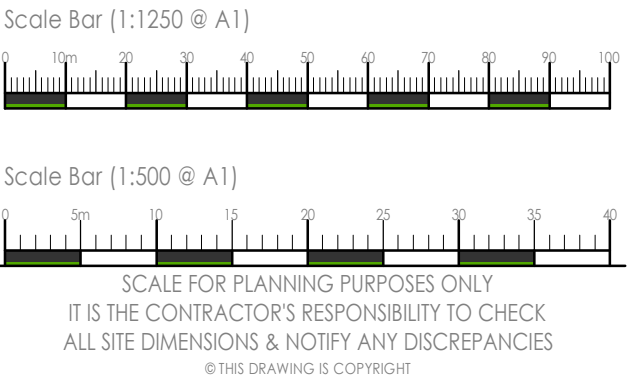

B	Solar panels & Air source heat pump note added	23/03/26
A	Solar panels & Air source heat pump indicated	20/03/26
INDEX	REVISIONS	DATE
Goolden - designs LLP		
62 Vestry Road Street Somerset BA16 0HX M: 07855 571547 T: 01458 840668 E: office@gooldendesigns.co.uk www.gooldendesigns.co.uk		

Client
Mr O. Hurd & Ms H. Carter.

Project
Proposed permanent dwelling @
Mill Farm Lodge, Hill Deverill BA12 7EF

Drawing
Existing & Proposed Site Location Plan
Existing & Proposed Block Plan

Scale
1:500 & 1:1250 @ A1

date
February 2026

Drg. No.	A	B		
1146:DP:OG:09				