



BUILDING 1

SIDE ELEVATION (WEST)

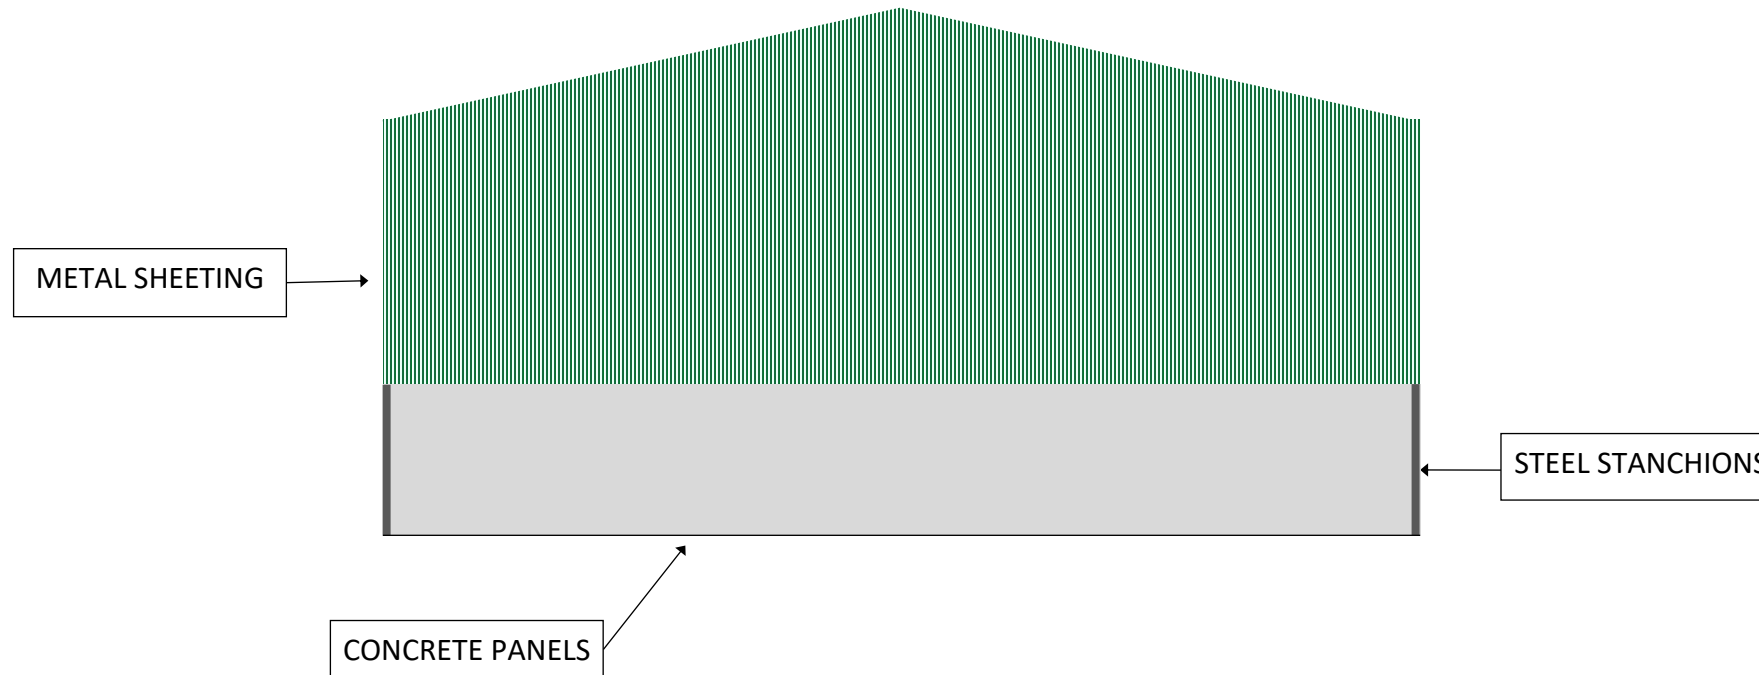

SIDE ELEVATION (EAST)

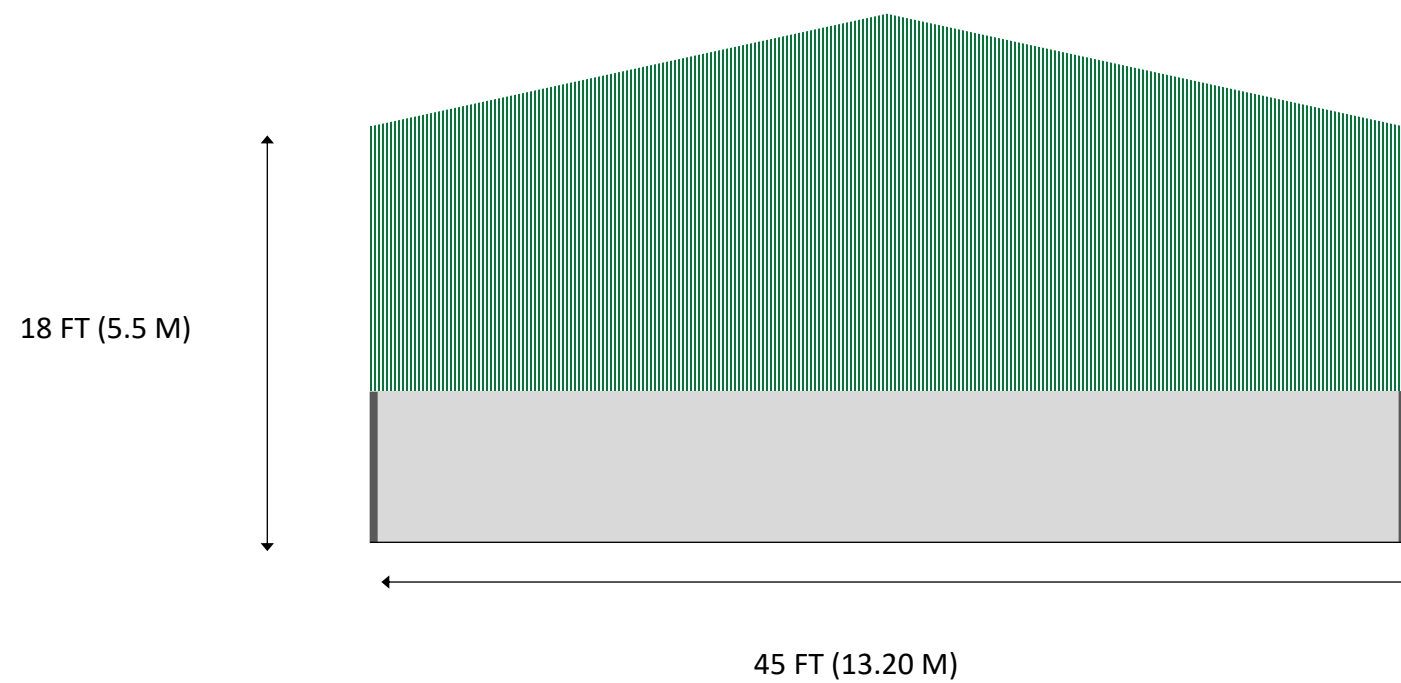

PROJECT
Prior Approval for
an agricultural
building at:

Aquetong Farm
Lea
Malmesbury
Wiltshire
SN16 9PE

PROPOSED
ELEVATIONS
2 OF 2
SCALE 1:100 @ A3

