


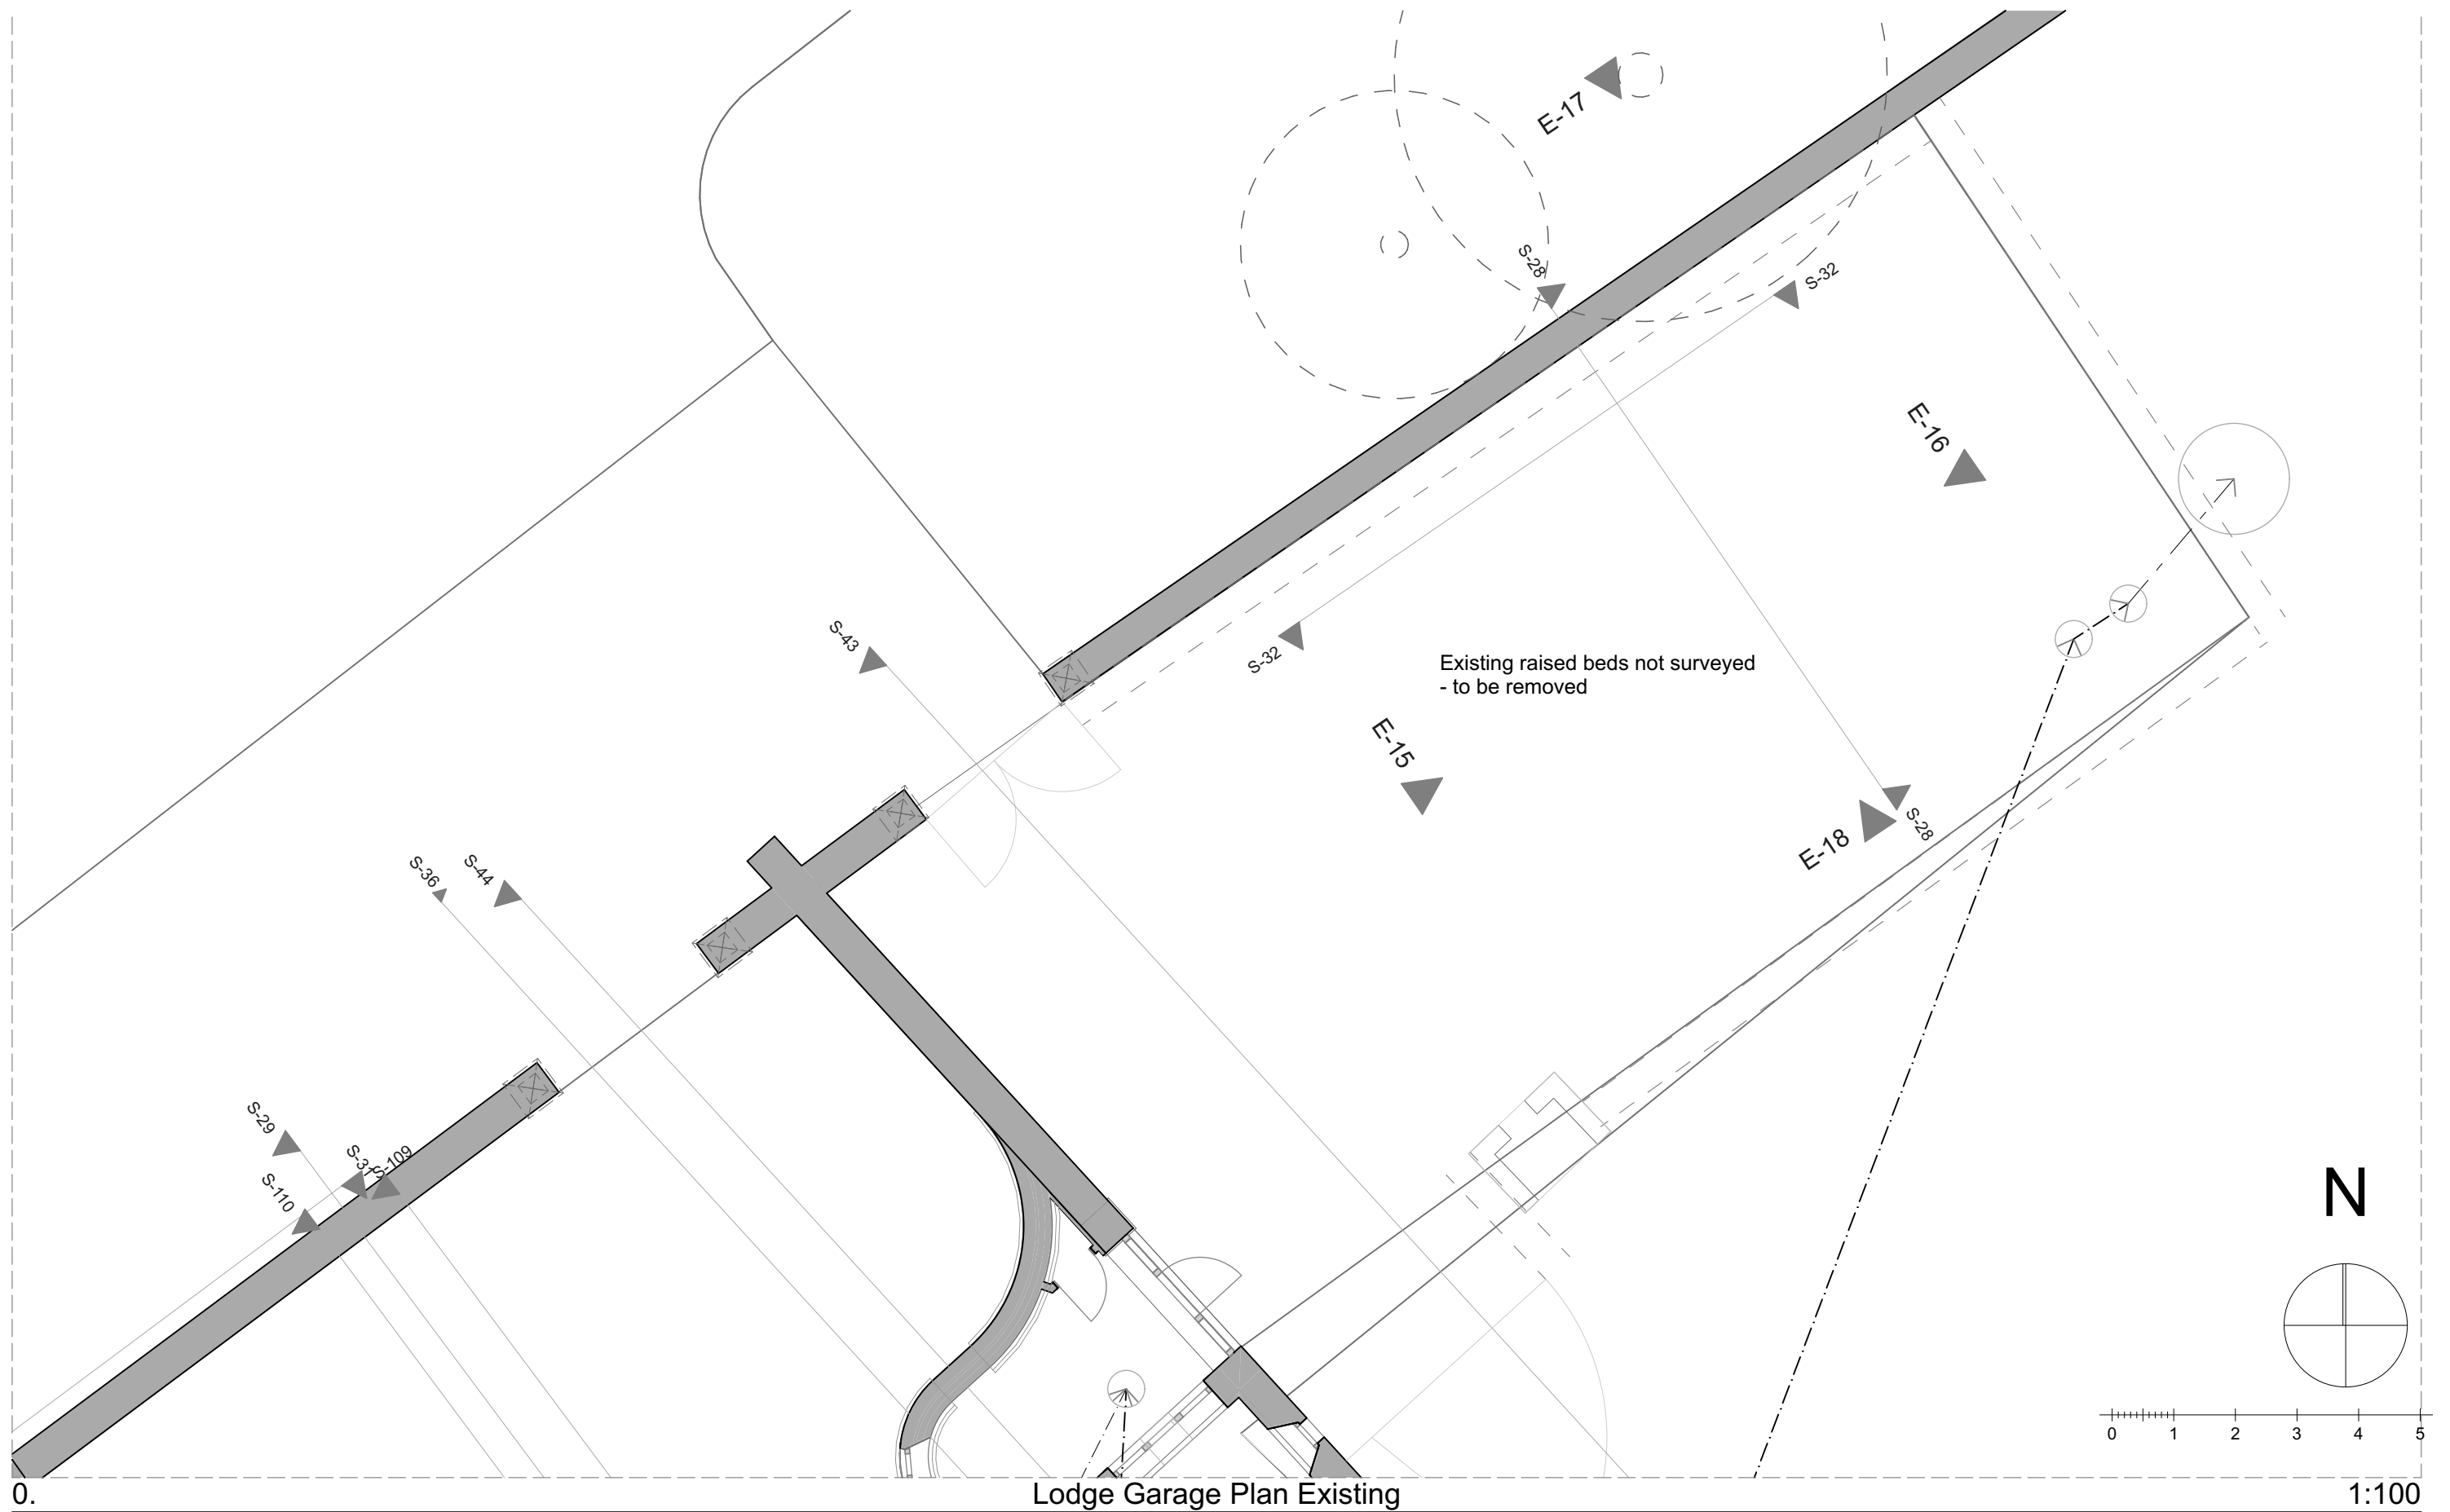

0. Lodge Garage Plan Existing 1:100

0334 Sevington House
Mr Graham Lee

Sevington
Wiltshire
SN14 7LD

Existing Plan
1:100, 1:50@A3

Drg No:0549-14.2 Rev:
23/03/2026

Jacques Partnership

Architecture and Planning
Studio 5, Fosse Farm Barns
Nettleton
Chippenham
Wilts SN14 7NJ
01249 783533