


The Old Ride
Bath Road
Bradford on Avon
Wiltshire
Tel 01225 865220
Fax 01225 866086

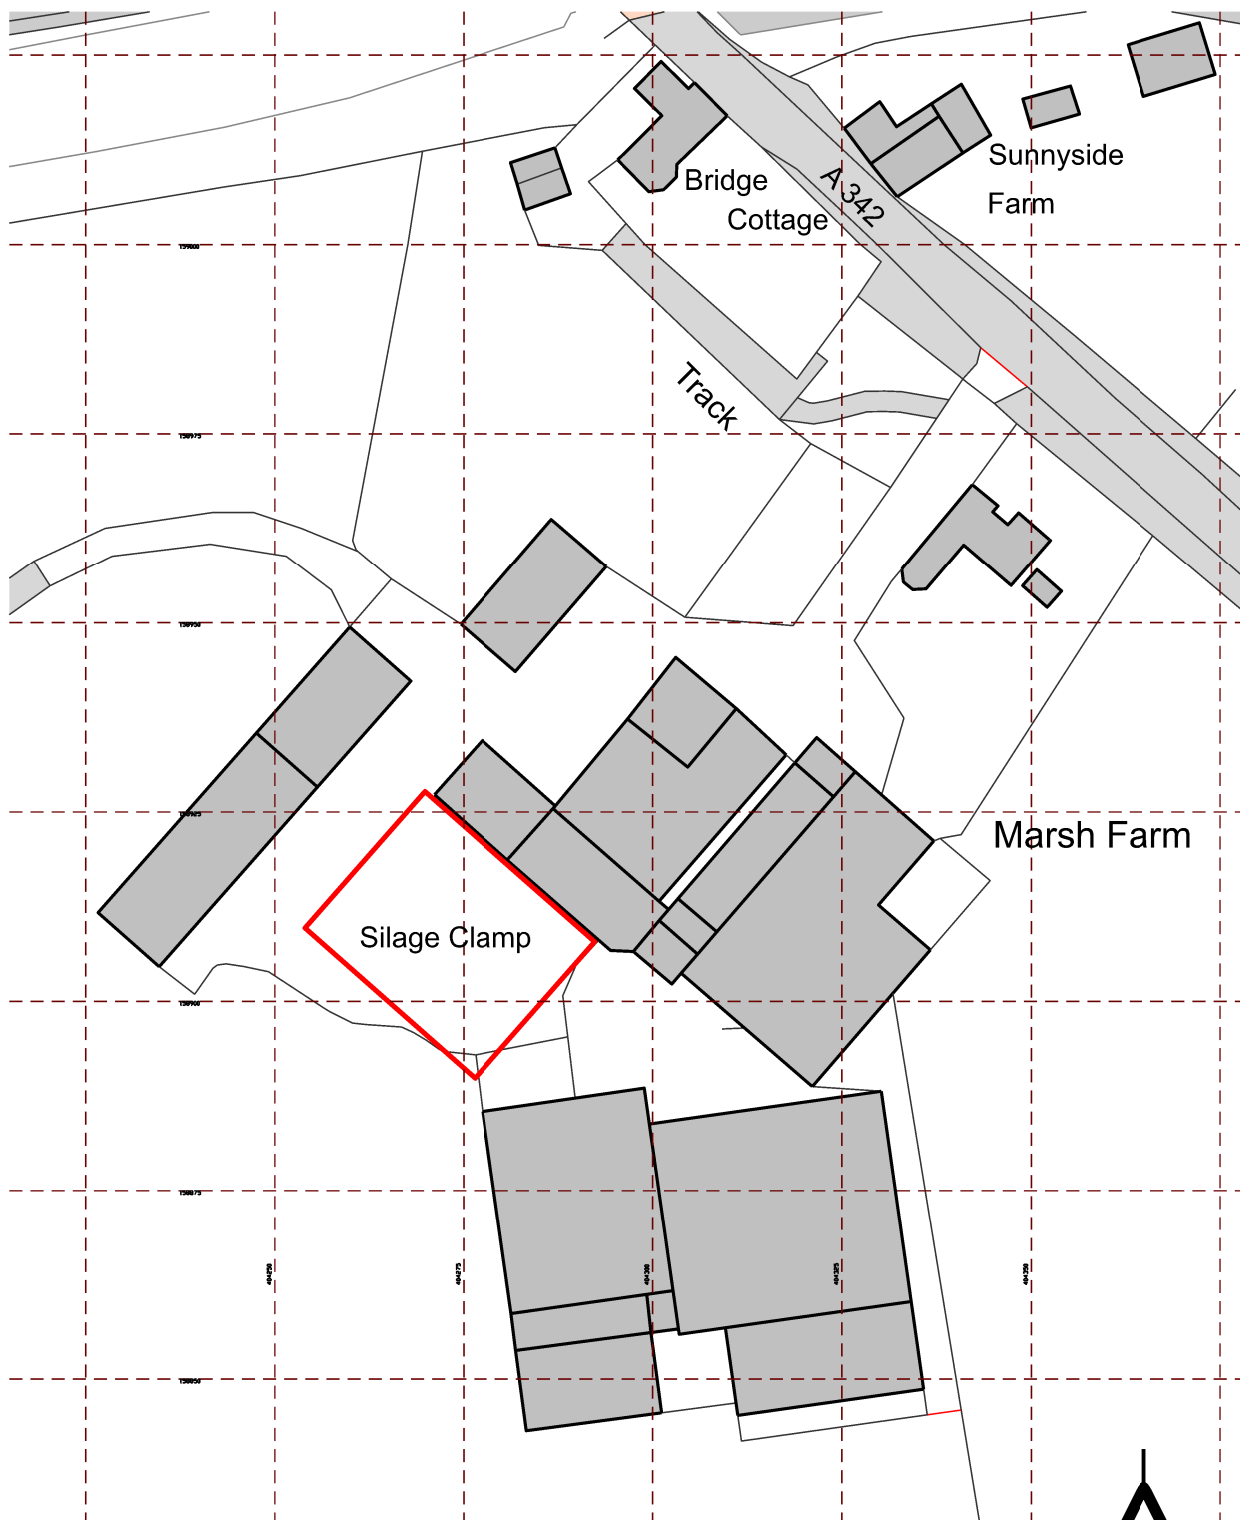

CLIENT

Richard Trowbridge

PROJECT

Marsh Farm Silage Clamp Cover

DRAWING TITLE

Location Plan

SCALE

1:1000@A4

DRAWN

MAS

DATE

March 2026

DRAWING NUMBER

2880-01

REVISIONS



All rights described in Chapter IV of the Copyright, Designs and Patents Act 1988 has been generally asserted. © 2011
Ashley Design Associates. Contractors must check all dimensions on site. Only figured dimensions are to be worked from