
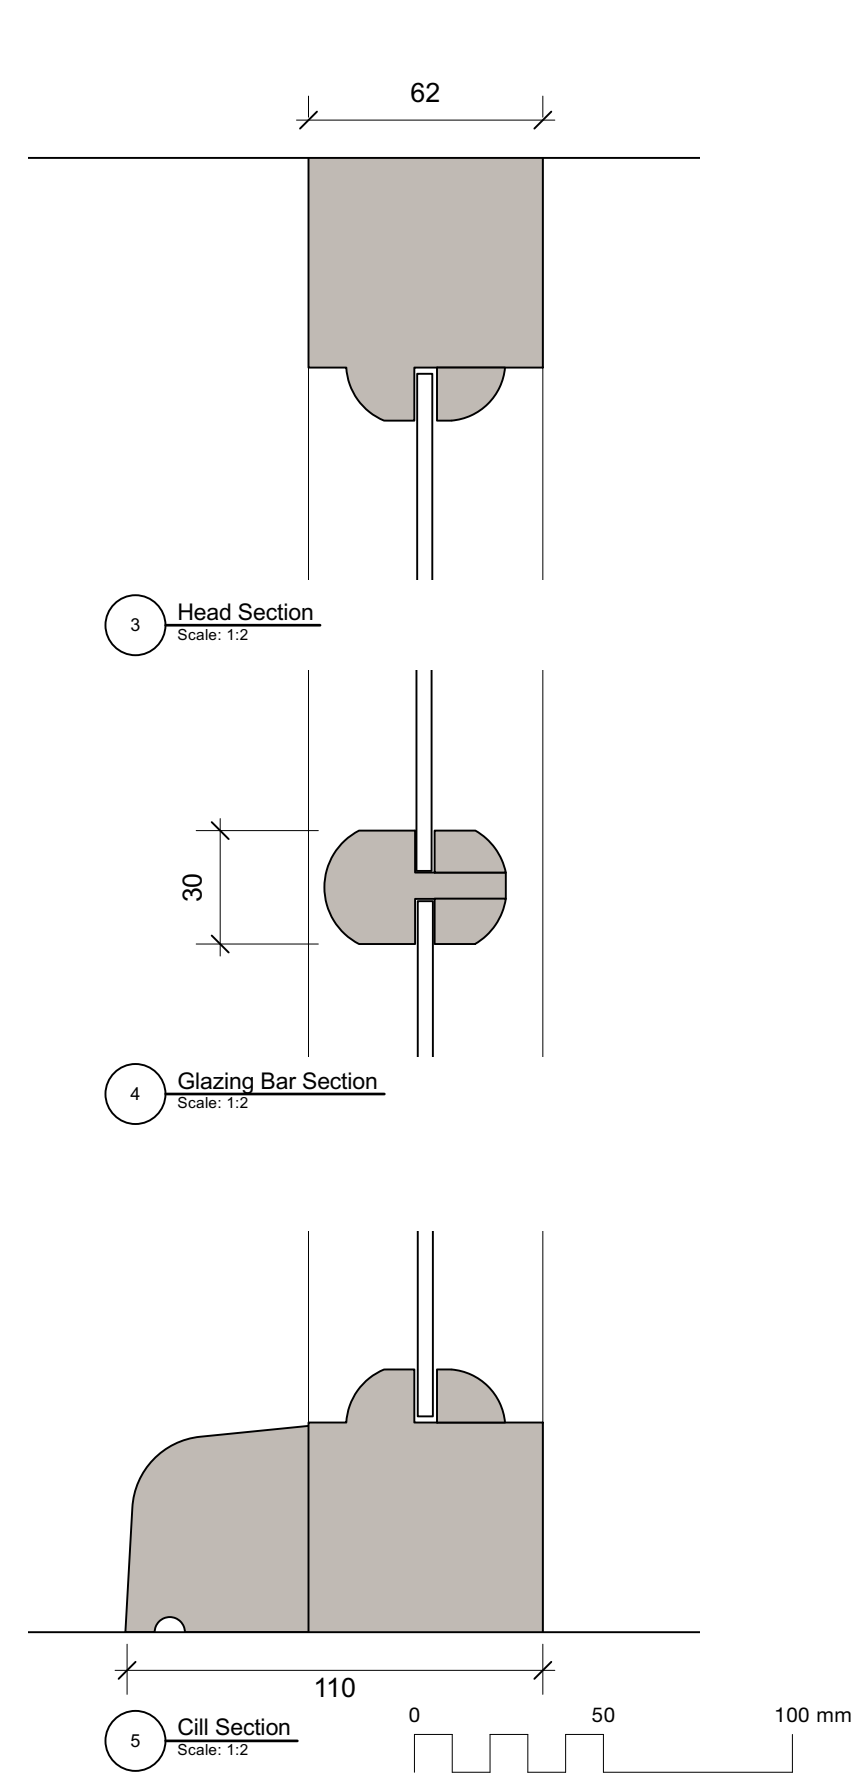


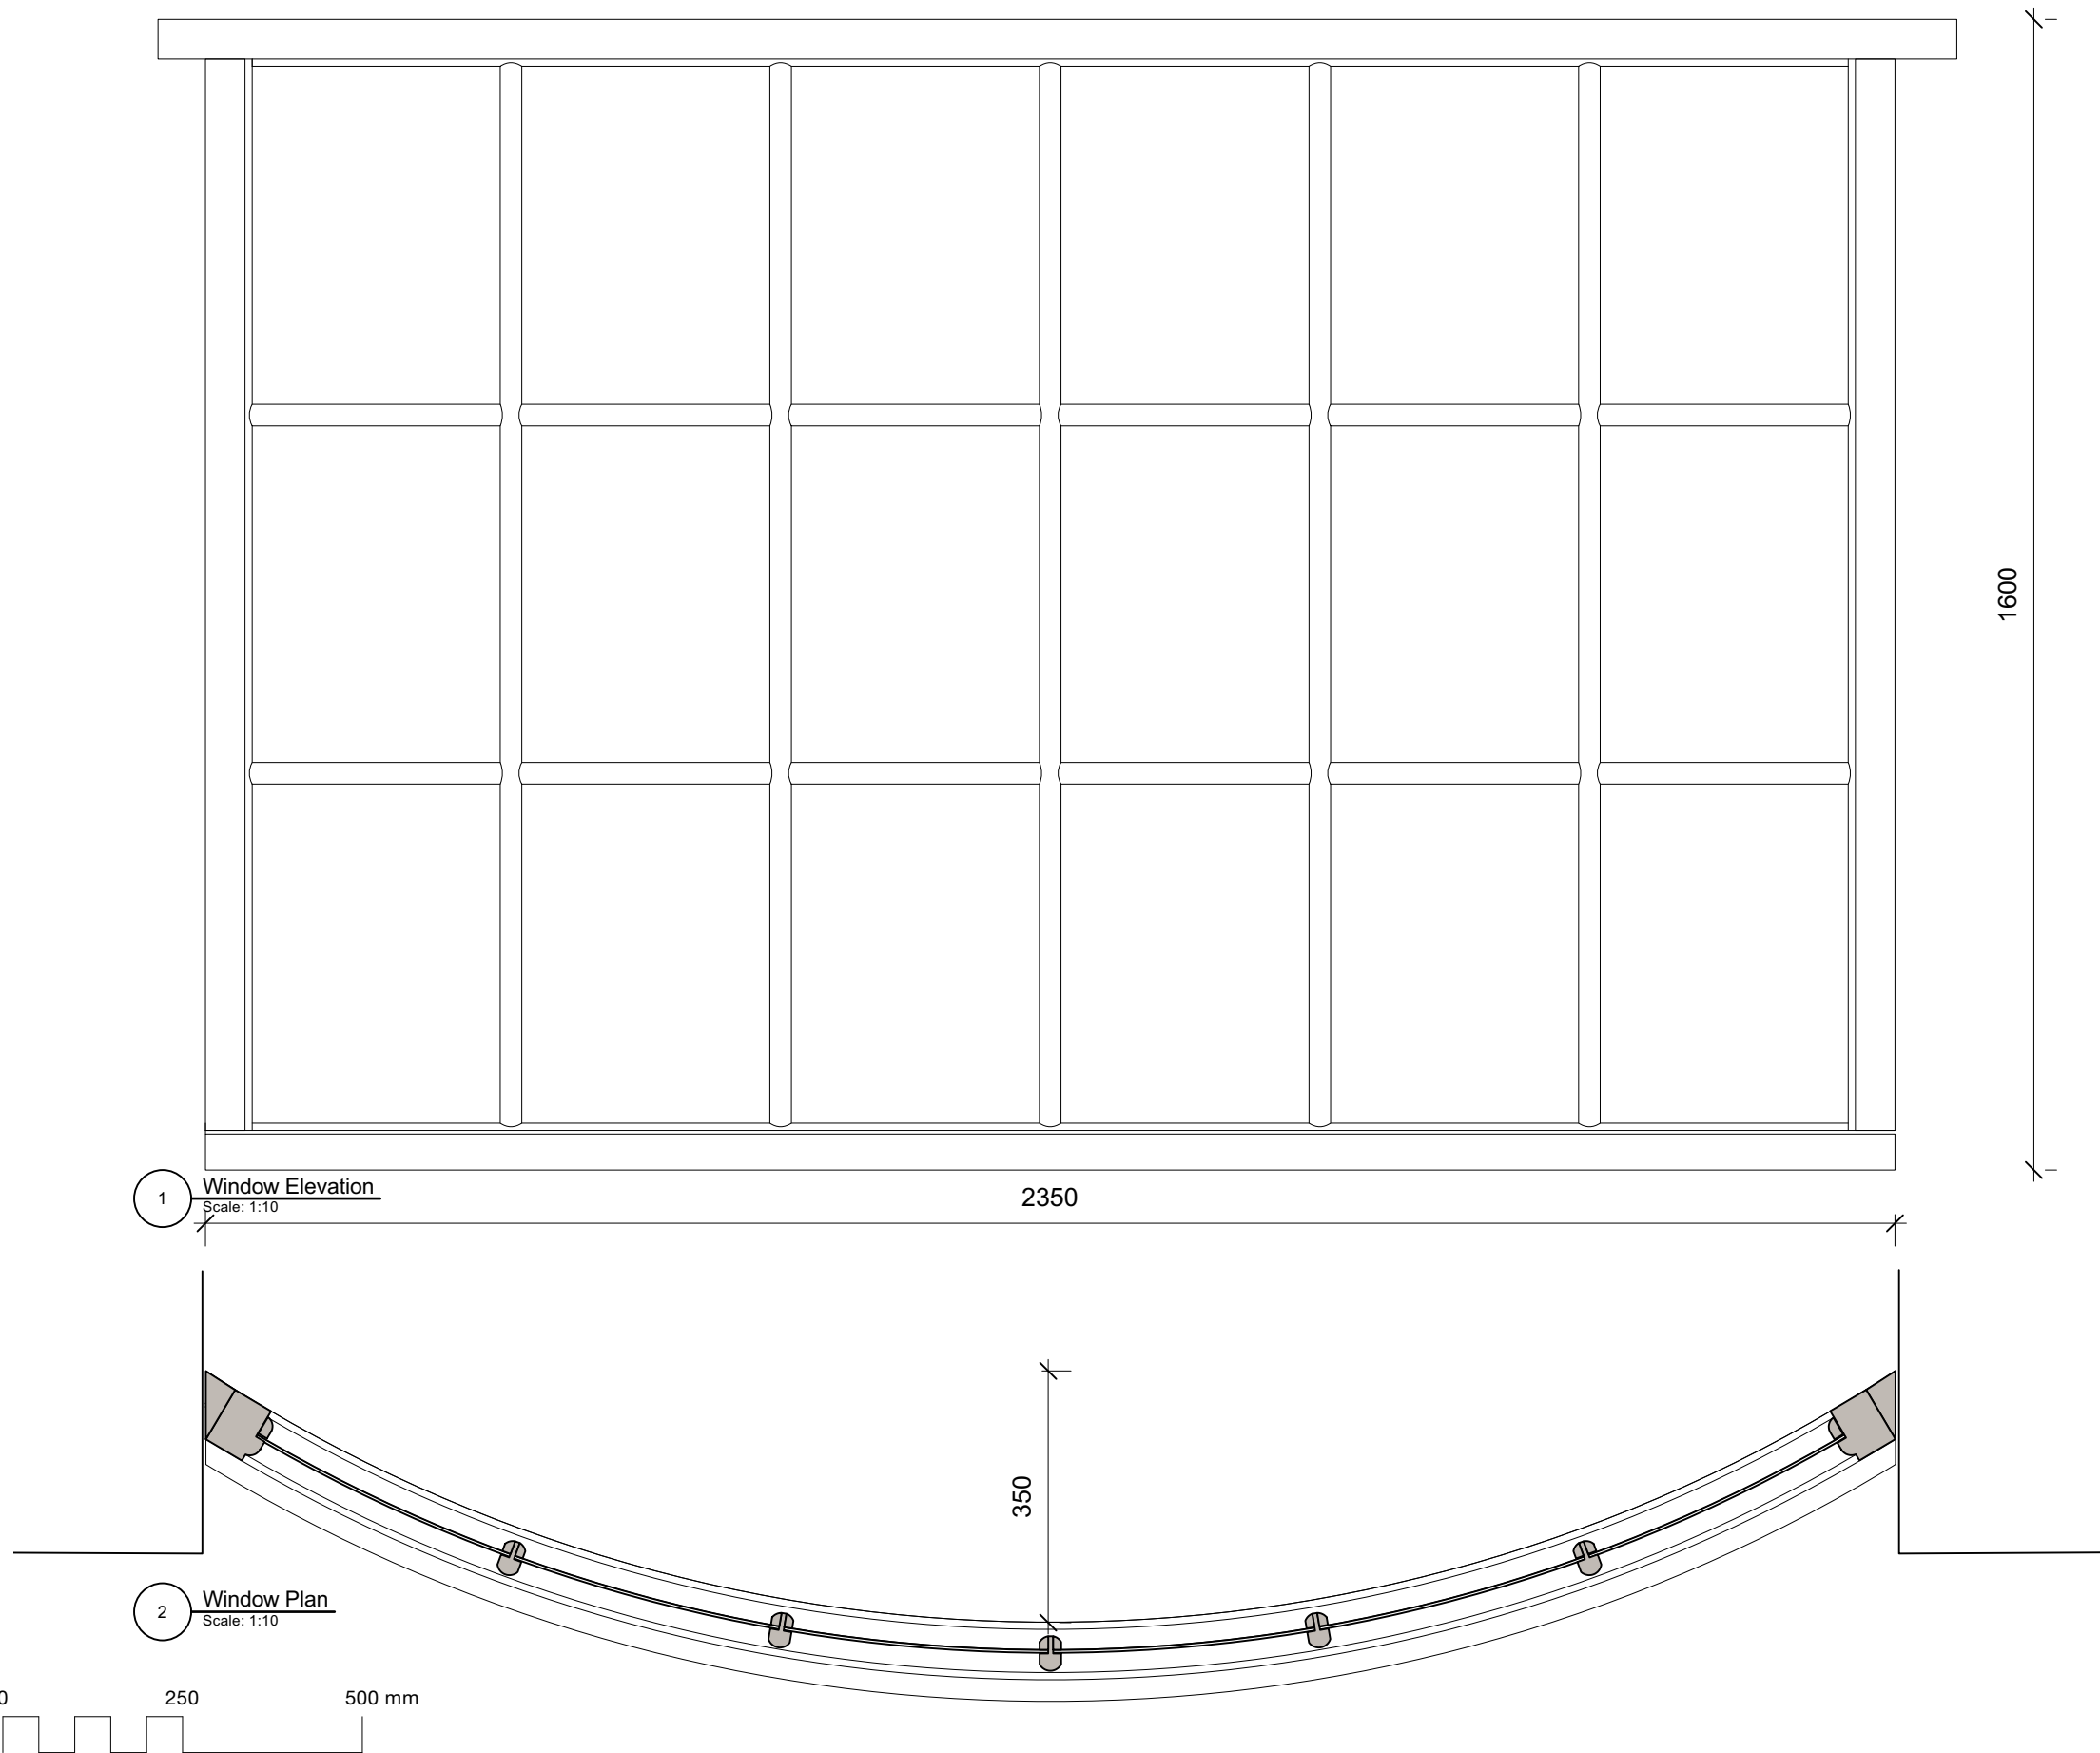

Milton Architects Ltd
Old Stables Court The Parade
Marlborough Wiltshire SN8 1NE

Telephone 01672 514354
Email mail@miltonarchitects.co.uk

Project : London Road Shop Front
Marlborough Joinery LTD

Contents: Window Details

Date : 20/03/2026
Scale : 1:10 & 1:2 @ A3
Size : ISO A3

Drawing :	26-012/ 2_101	
-----------	---------------	--

milton architects