




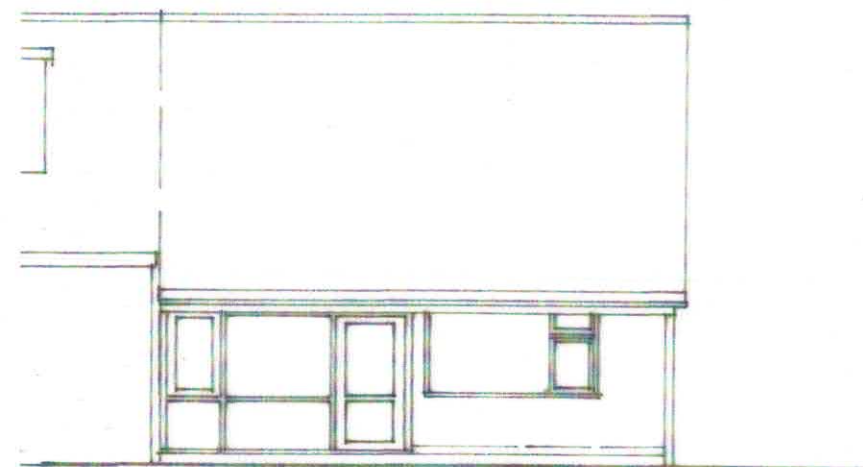

Rear - North

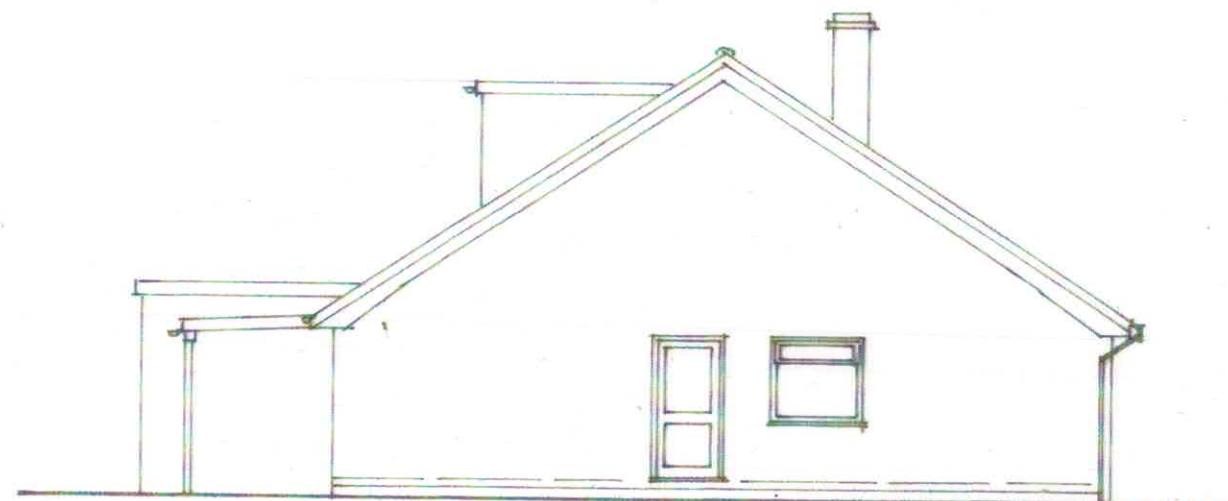


Side - West

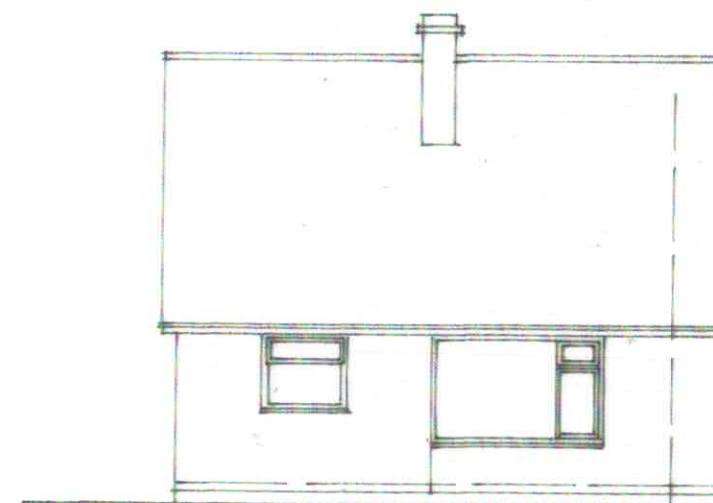


Front - South


Existing Elevations 1:100

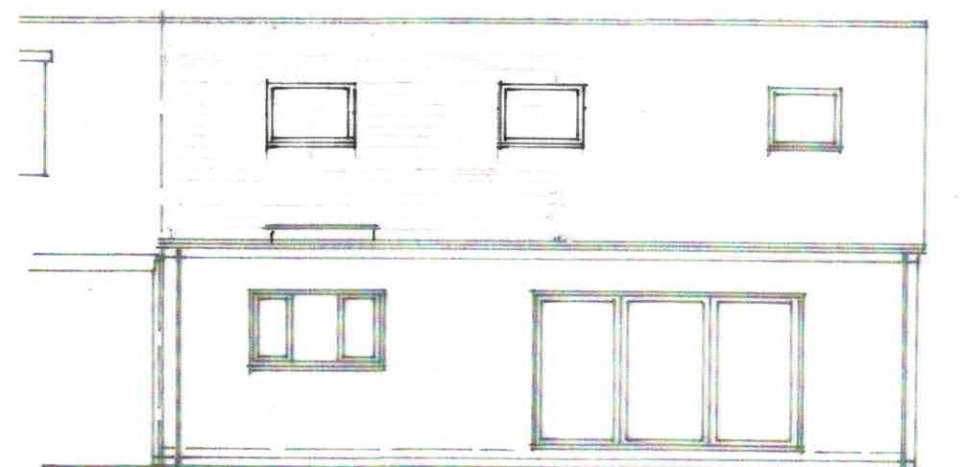


Rear - North

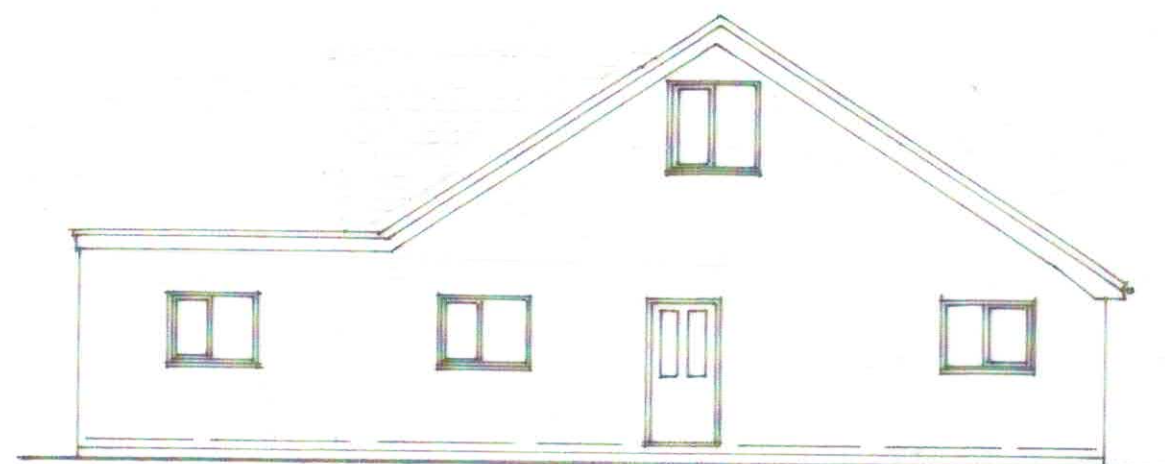

Side - West

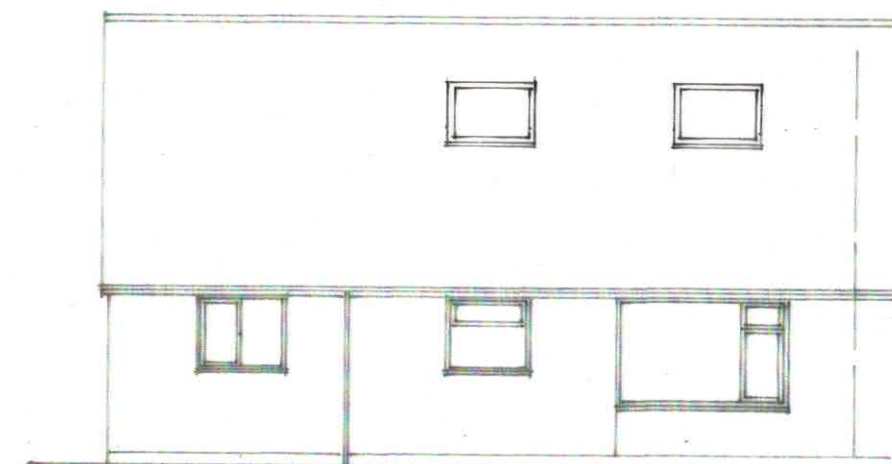

Front - South

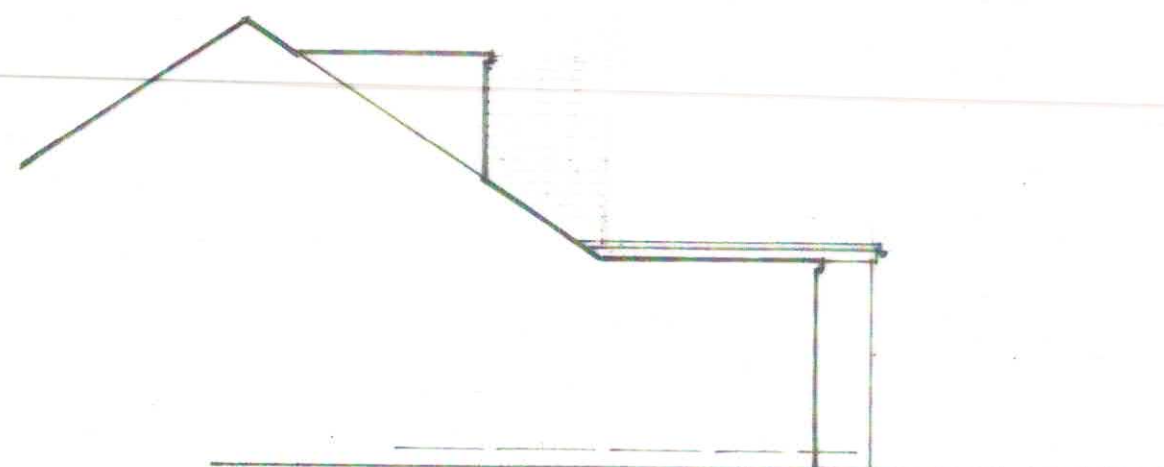

Side - East

Proposed Elevations 1:100

A Dormer removed

		3 Potley Lane Corsham, Wilts SN13 9AY 01225811057
Project 8 Fairwood Calne SN11 0LE		
Drawing Elevations Existing & Proposed		
Scale 1:100 A3	Drawing No 2664/5A	Date Jan 2026
Drawn Chris Hyde		

A3

