


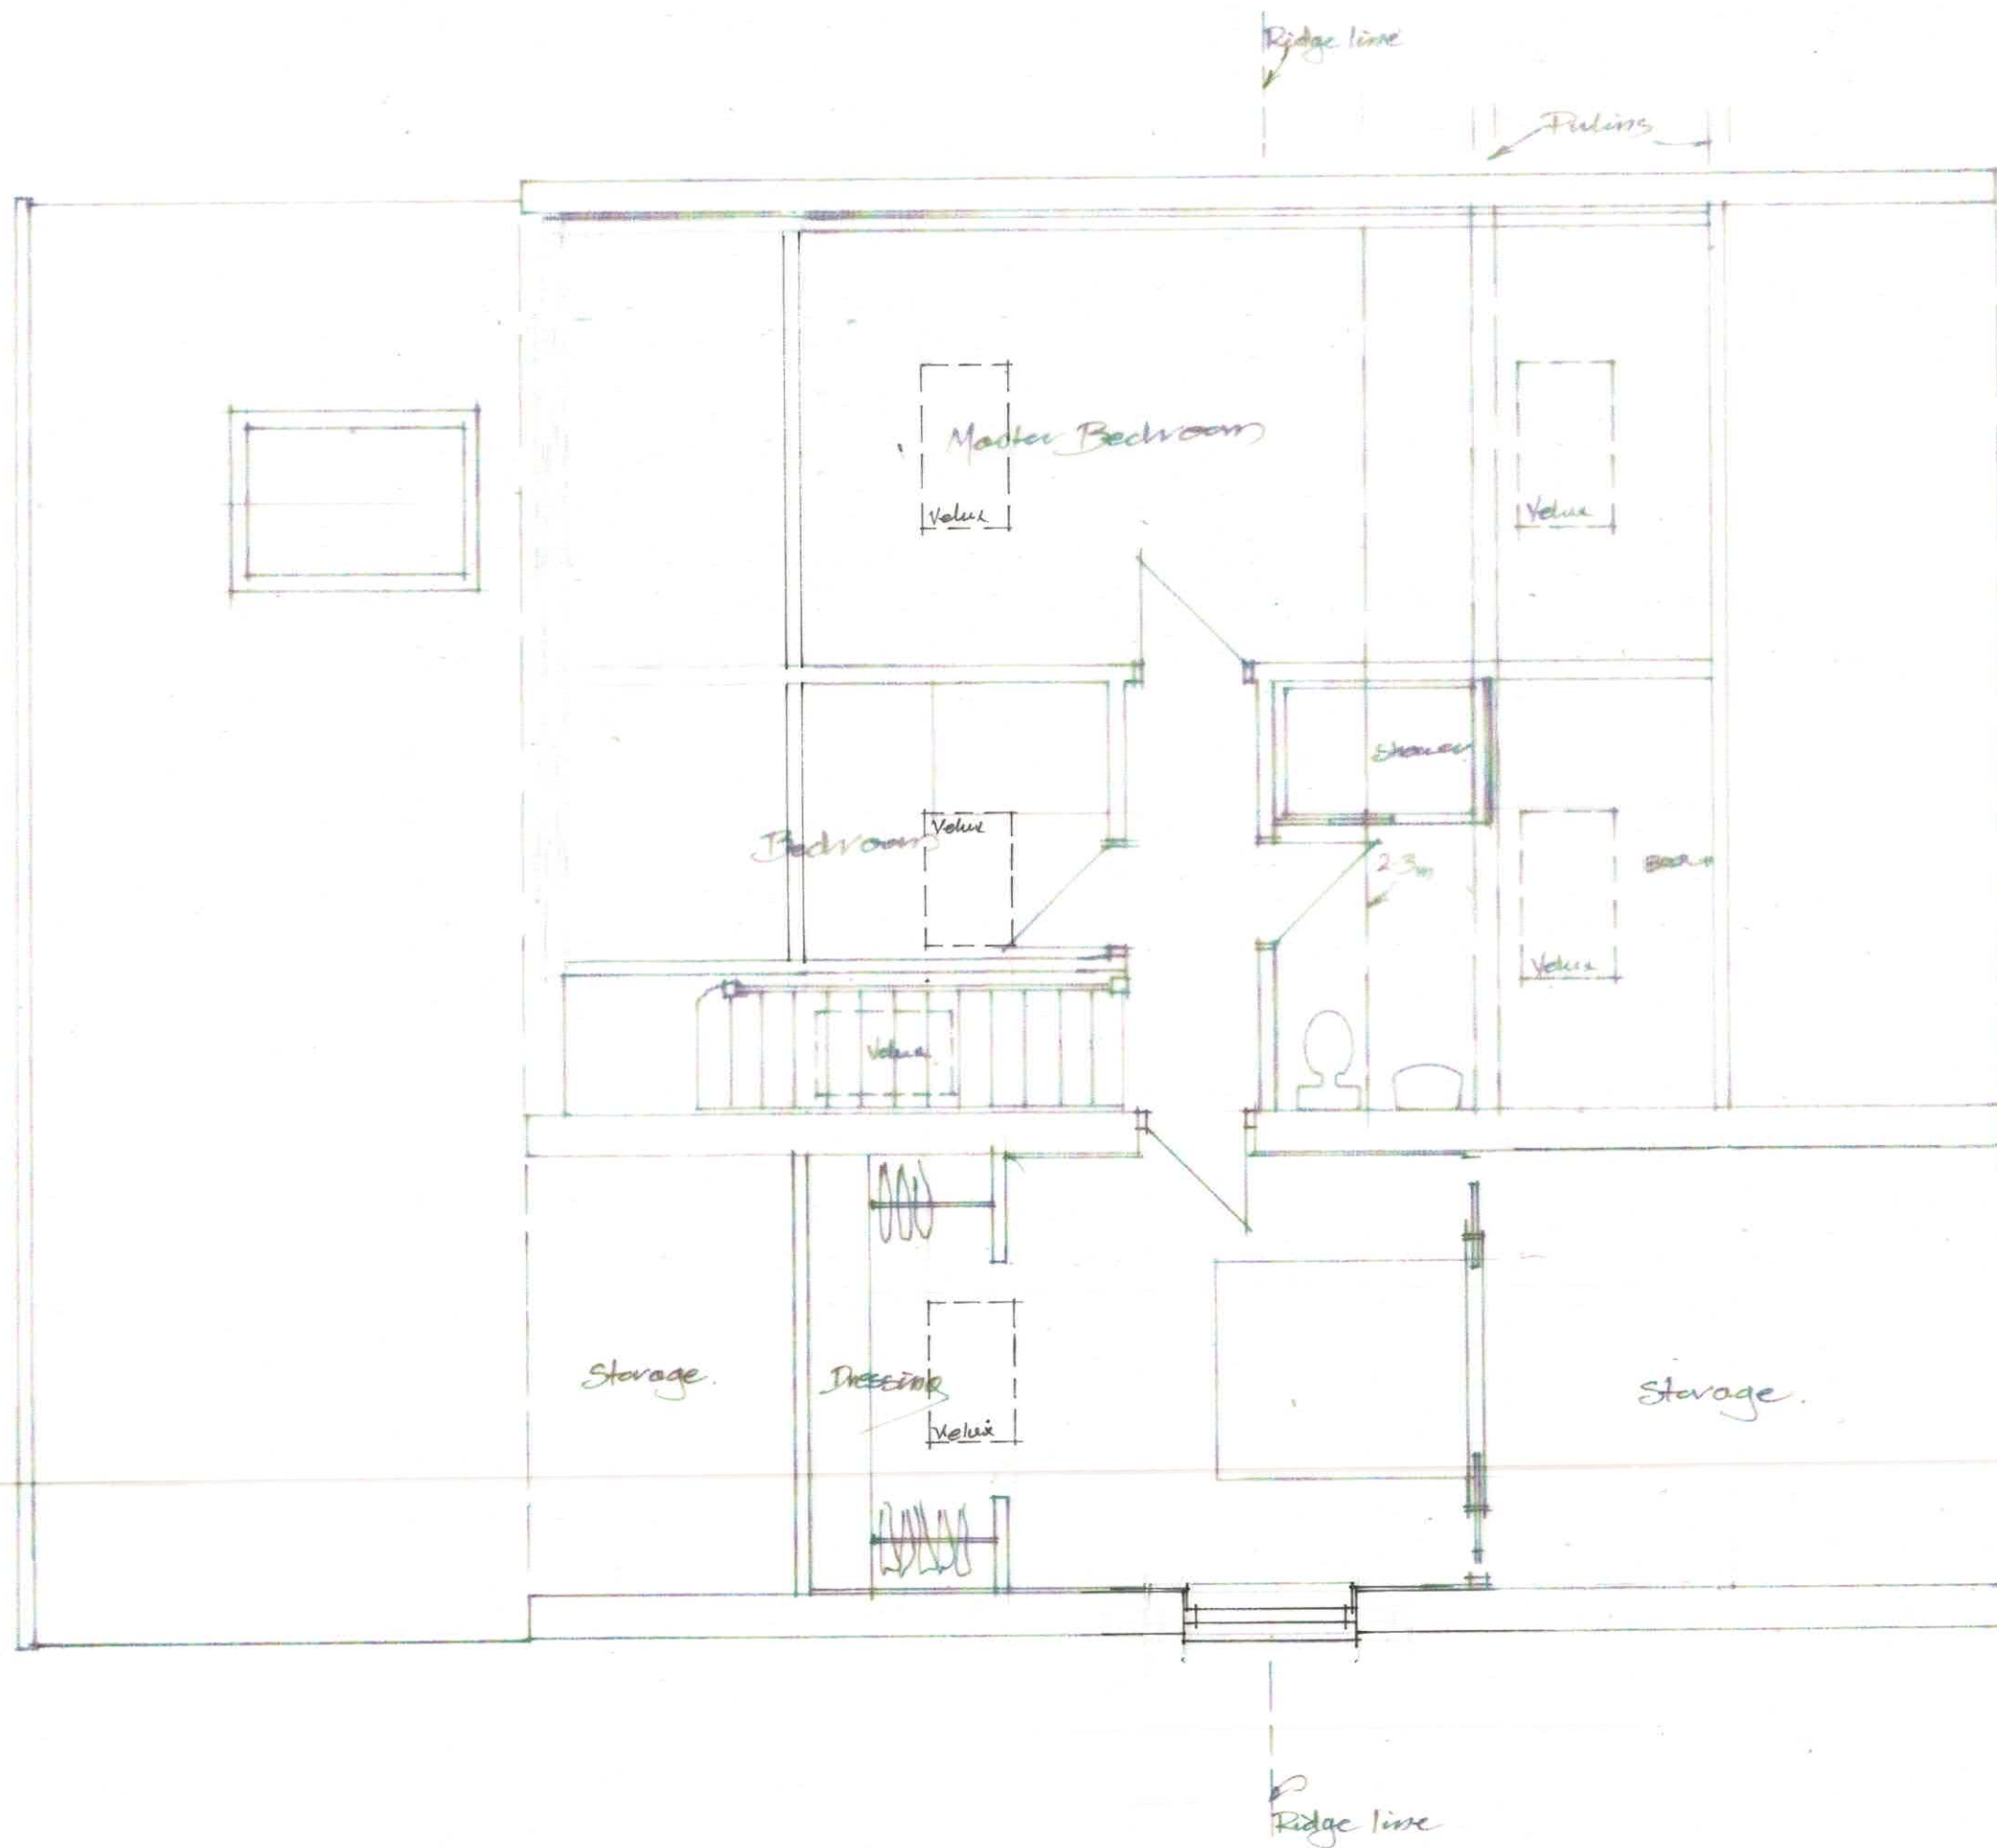

A Dormer removed

 3 Potley Lane Corsham, Wilts SN13 9RY 01225811057	
Project 8 Fairwood Calne SN110LE	
Drawing Roofspace Plan	
Scale 1:50 Date Dec 2025	Drawing No 2664/4A Design Chris Hyde

A3

