
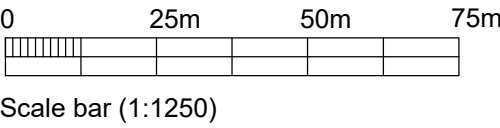
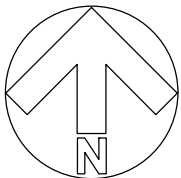
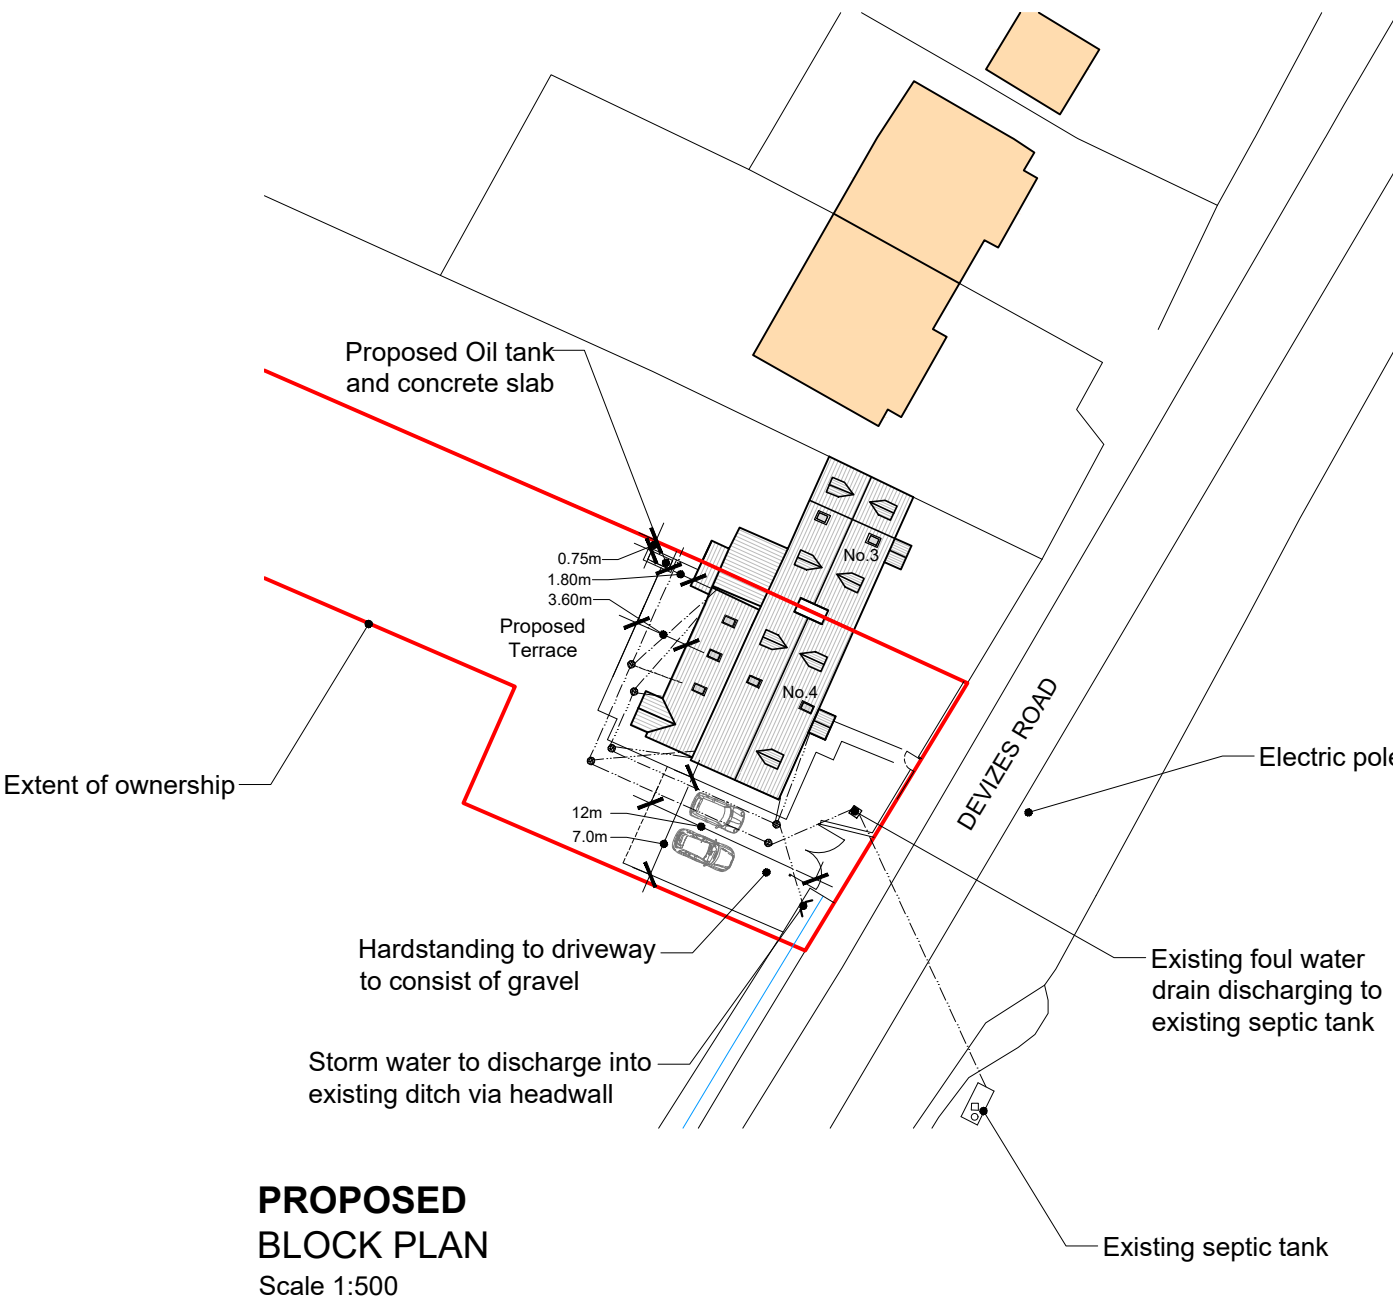


THIS DRAWING IS COPYRIGHT
Contractor must take site sizes

Any discrepancies between the
drawing and site conditions
should be reported to the
Principal Designer

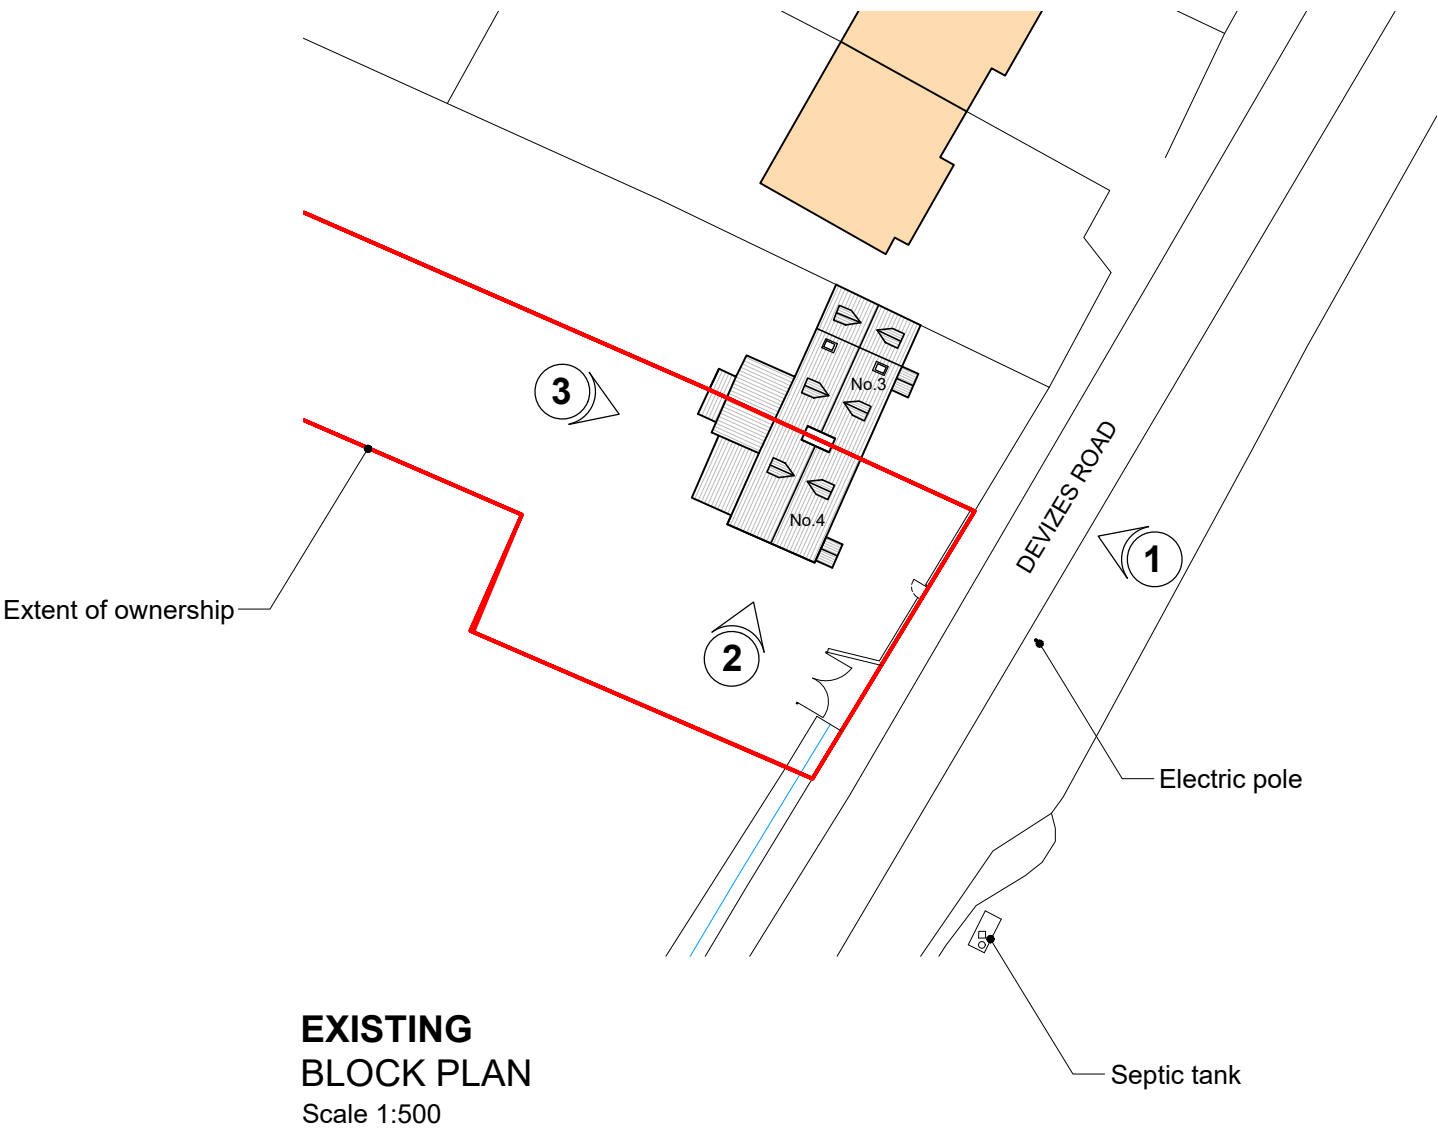

F	19.03.2026	Tender issue.	JG
E	12.03.2026	Oil tank indicated.	JG
D	11.03.2026	Proposed parking and drainage indicated.	JG
C	05.02.2026	Blue line on block plans amended to red	JG
B	23.01.2026	Minor text amendments.	JG
A	14.01.2026	Proposed agricultural building and existing 7 acre paddock indicated.	JG
Rev.	Date		Init

CLIENT

MR N HUES
4 LODGE COTTAGES, POULSHOT,
NEAR DEVIZES, SN10 1RQ

PROJECT

EXTENSION AND
REFURBISHMENT

DRAWING

LOCATION PLAN AND EXISTING
AND PROPOSED BLOCK PLANS

DRAWN:
JG

Date:
05/12/2025

Scale:
AS STATED
@ A2

Drawing number:
4459-01

Rev.
F

DOLMAN
ARCHITECTURAL DESIGNERS
COST CONSULTANTS
Sussex House
Bath Road
Devizes
Wiltshire SN10 2AF

BUILDING SURVEYORS
CDM PRINCIPAL DESIGNERS
Tel: 01380 729456
Web: www.dolmansurveyors.co.uk
Email: info@dolmansurveyors.co.uk