
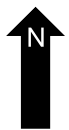
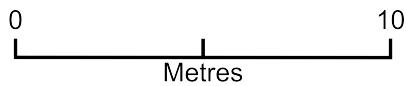


7 lavender drive

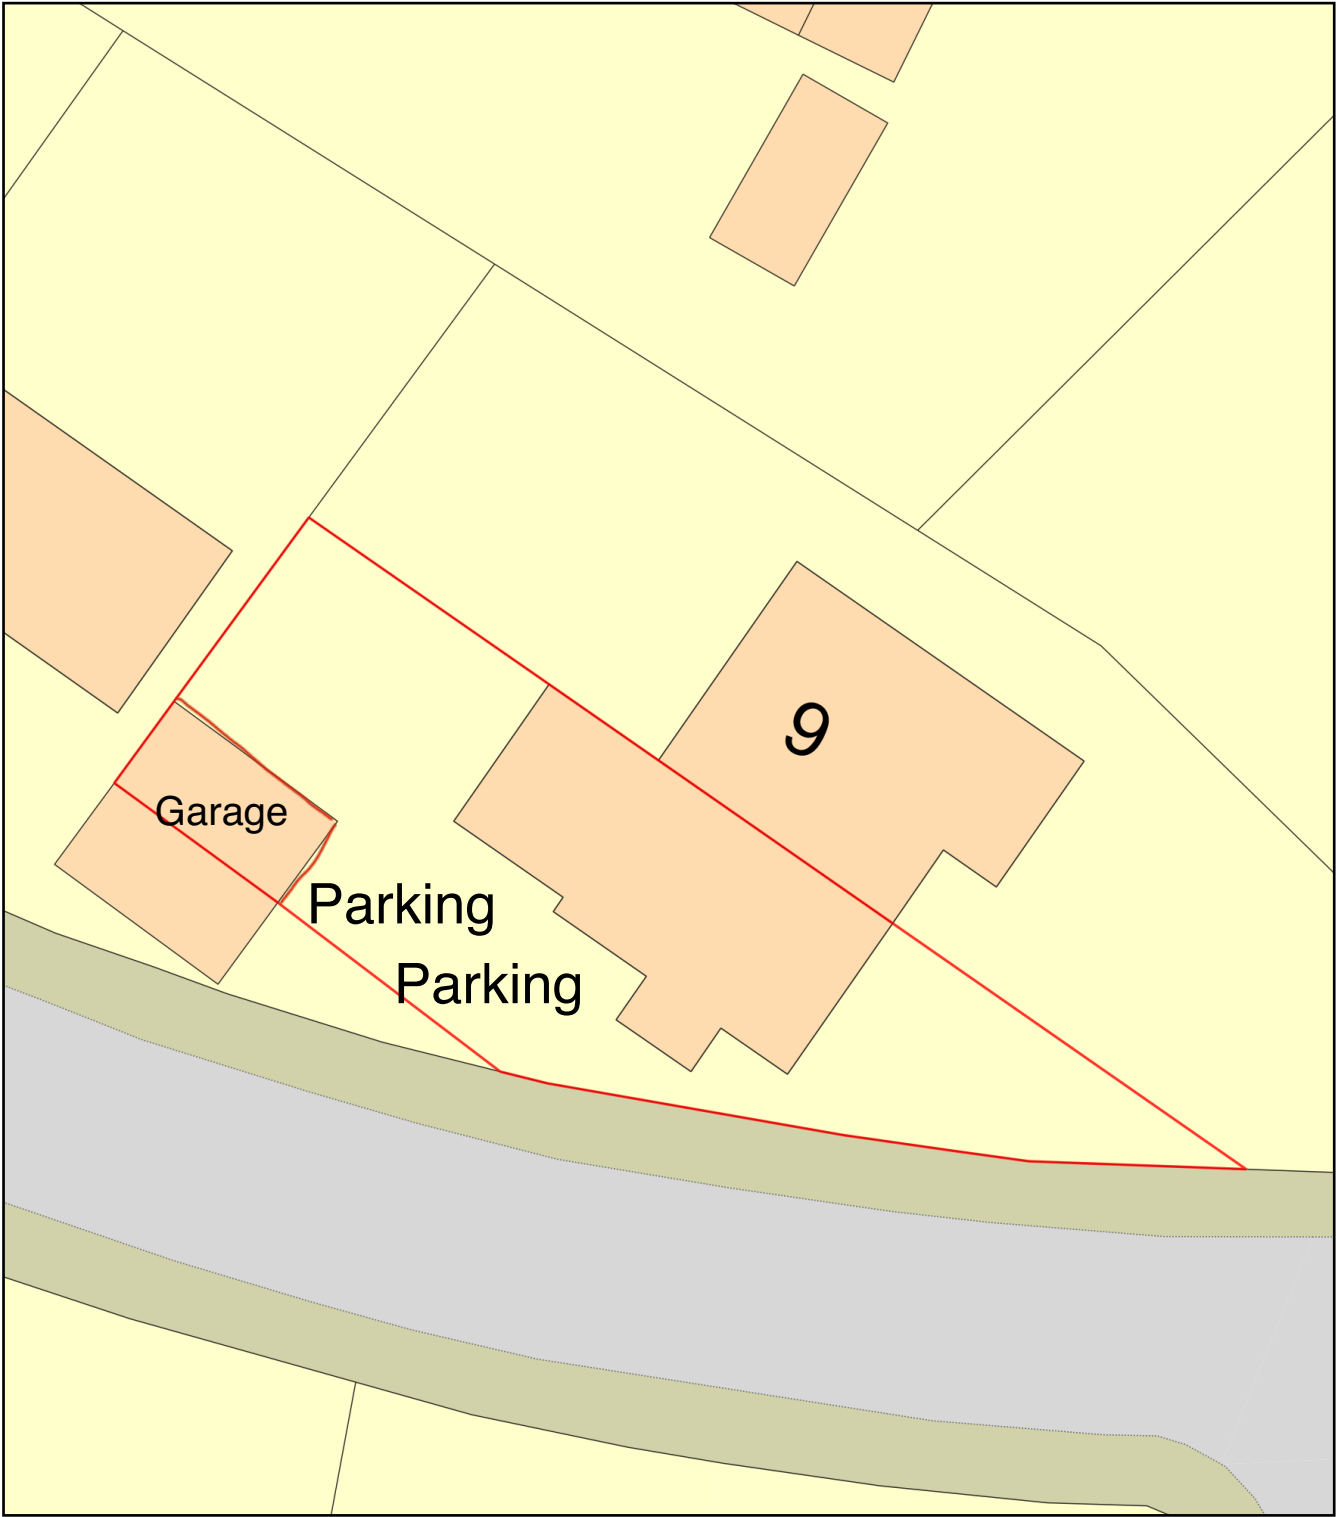

Plan Produced for: sophie daw

Date Produced: 16 Mar 2026

Plan Reference Number: TQRQM26075182216381

Scale: 1:200 @ A4