



THE OLD BAKEHOUSE, 21 TIMBER STREET,
CHIPPENHAM, WILTSHIRE, SN15 3BS
01249 404 004
info@armstrongarchitecture.co.uk





Armstrong Architecture Drawing Schedule:		
Drawing Number:	Drawing Description:	Revision:
AA/26/05/01	Existing Location & Site Plan	-
AA/26/05/02	Existing Ground Floor Plan	-
AA/26/05/03	Existing Elevations	-
AA/26/05/04	Existing Section A-A	-
AA/26/05/11	Proposed Site Plan	-
AA/26/05/12	Proposed Ground Floor Plan	-
AA/26/05/13	Proposed Elevations	-
AA/26/05/14	Proposed Section A-A	-

CLIENT: MR & MRS LOVATT

PROJECT: PROPOSED CONVERSION OF EXISTING
INTEGRATED GARAGE TO FORM
ANCILLARY ACCOMMODATION TO THE
HOST DWELLING AT:
38 WEBBINGTON ROAD, CHIPPENHAM,
WILTSHIRE, SN15 3GA

JOB REF: AA / 26 / 05

* COPYRIGHT. DO NOT SCALE EXCEPT FOR PLANNING PURPOSES. CHECK ALL DIMENSIONS ON SITE. THIS DRAWING IS ONLY TO BE USED ON THE SITE FOR WHICH DESIGNED

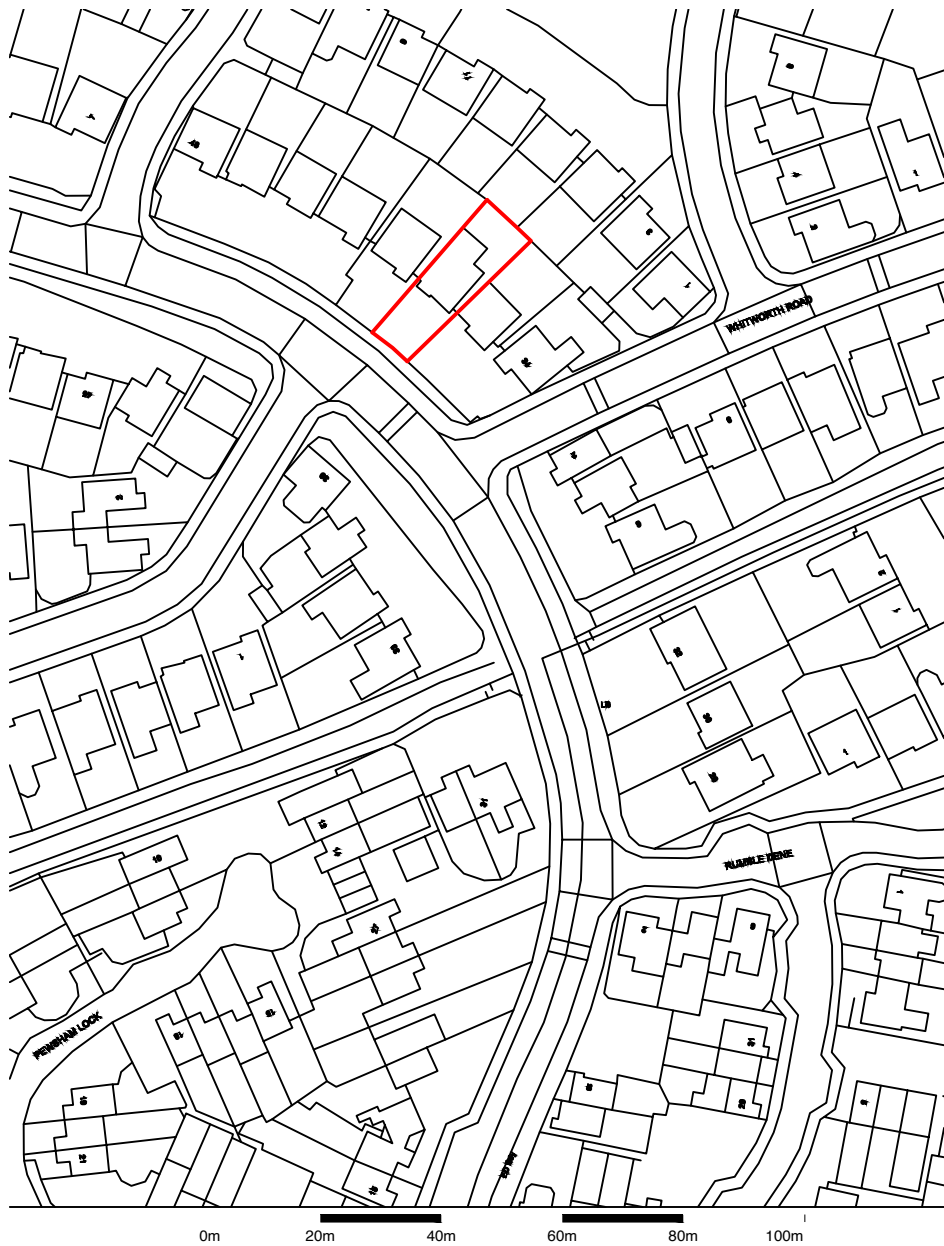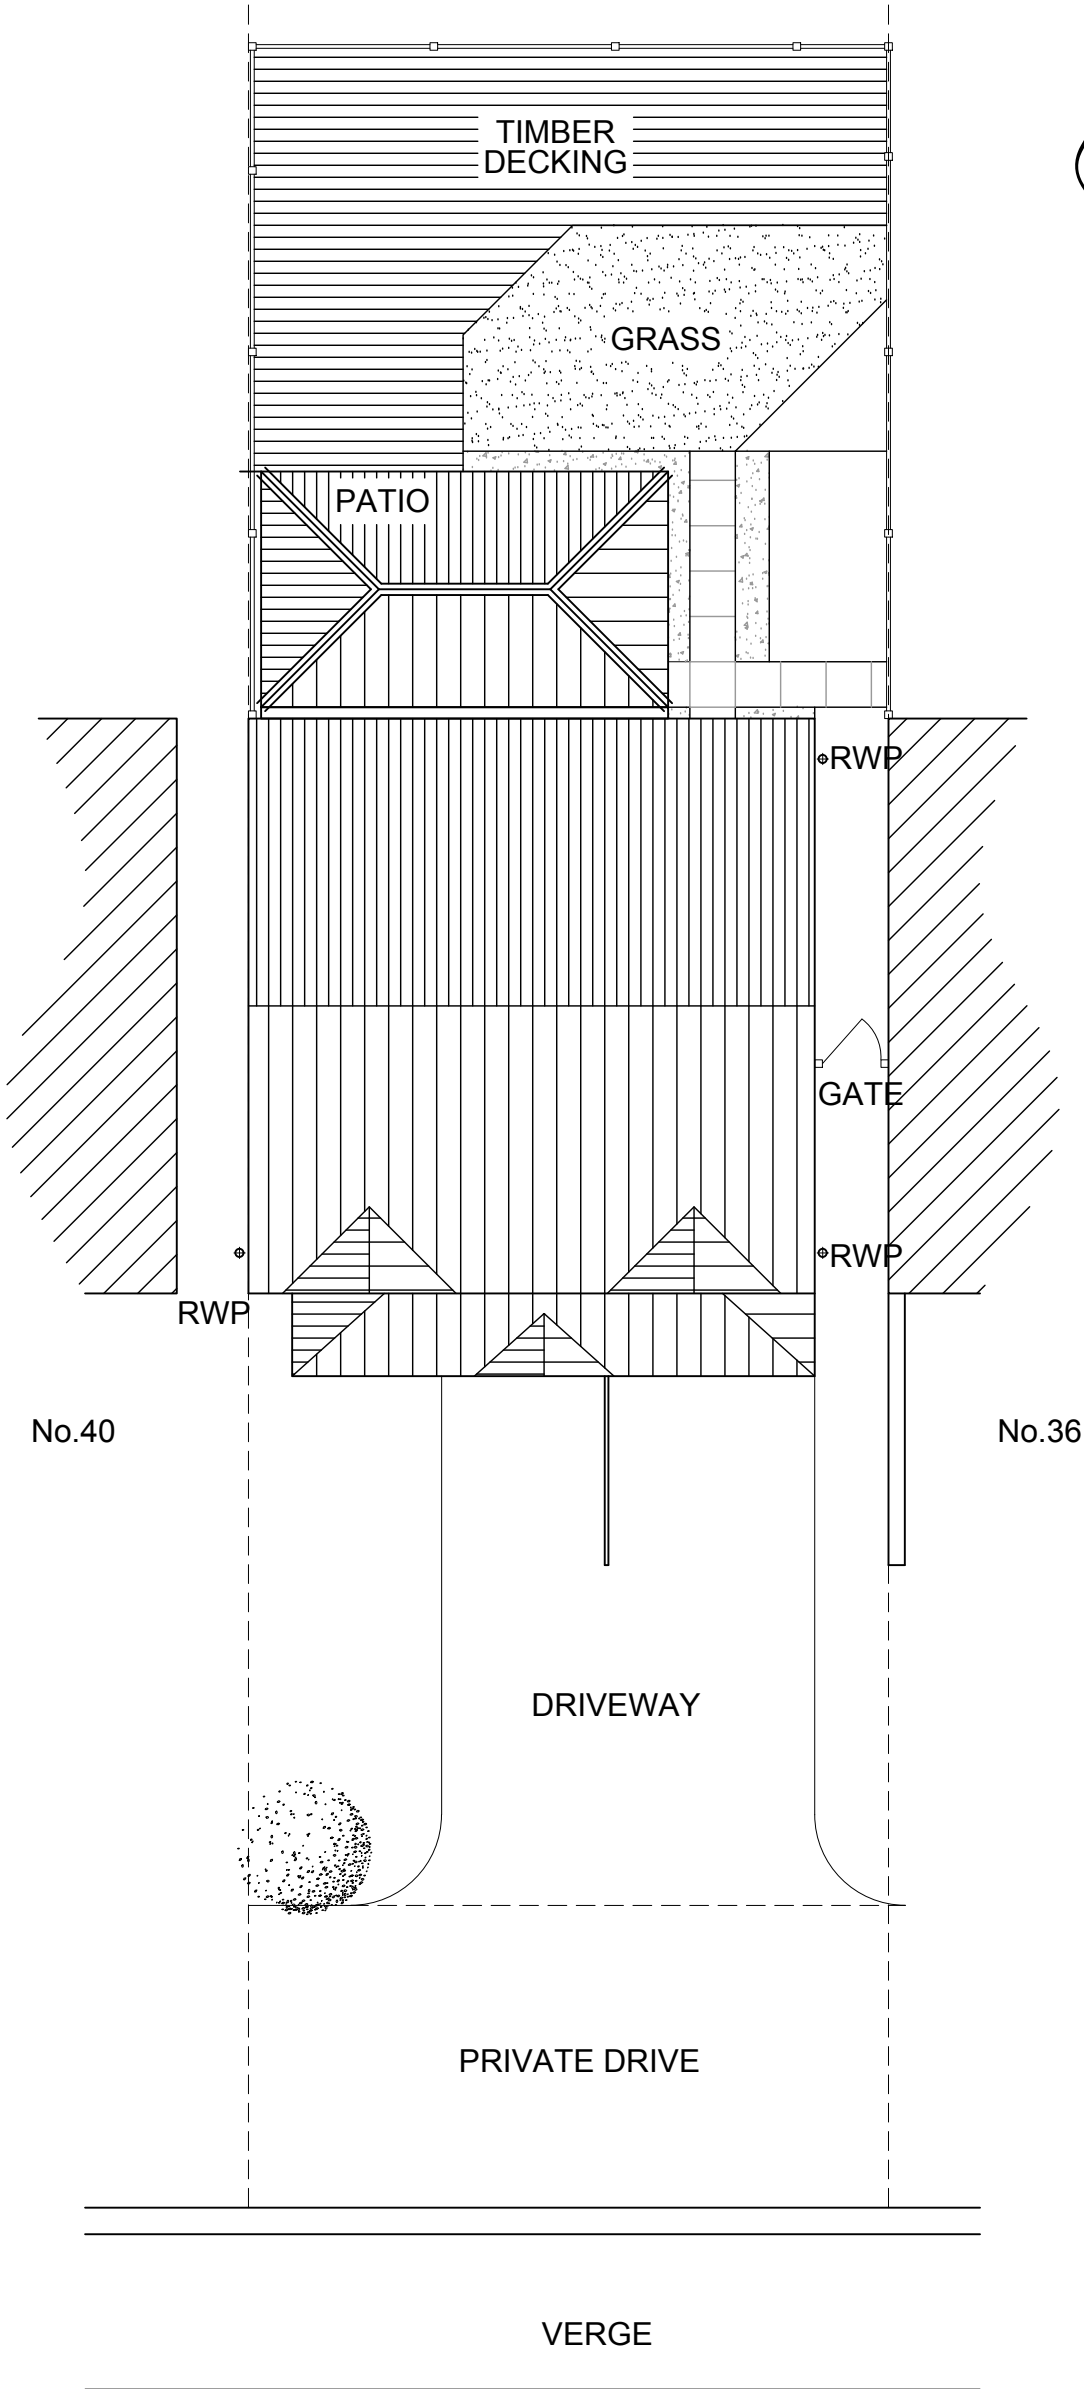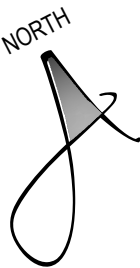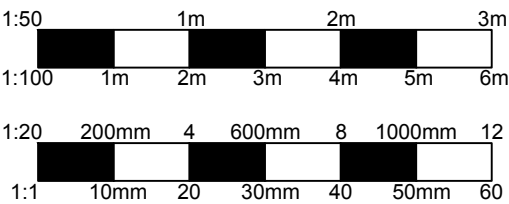


LOCATION PLAN @ 1:1250

EXISTING SITE PLAN @ 1:100


REVISIONS		DATE
CLIENT: MR & MRS LOVATT		
PROJECT: PROPOSED CONVERSION OF EXISTING INTEGRATED GARAGE TO FORM ANCILLARY ACCOMMODATION TO THE HOST DWELLING AT: 38 WEBBINGTON ROAD, CHIPPENHAM, WILTSHIRE, SN15 3GA		
TITLE: LOCATION PLAN EXISTING SITE PLAN		
DRAWN:	SCALES @ A3:	
CHECKED: JA	1:1250	
DATE: MARCH 26	1:100	
DRG No: AA/26/05/01	REV: -	

THE OLD BAKEHOUSE, 21 TIMBER STREET,
CHIPPENHAM, WILTSHIRE, SN15 3BS
01249 404 004 info@armstrongarchitecture.co.uk

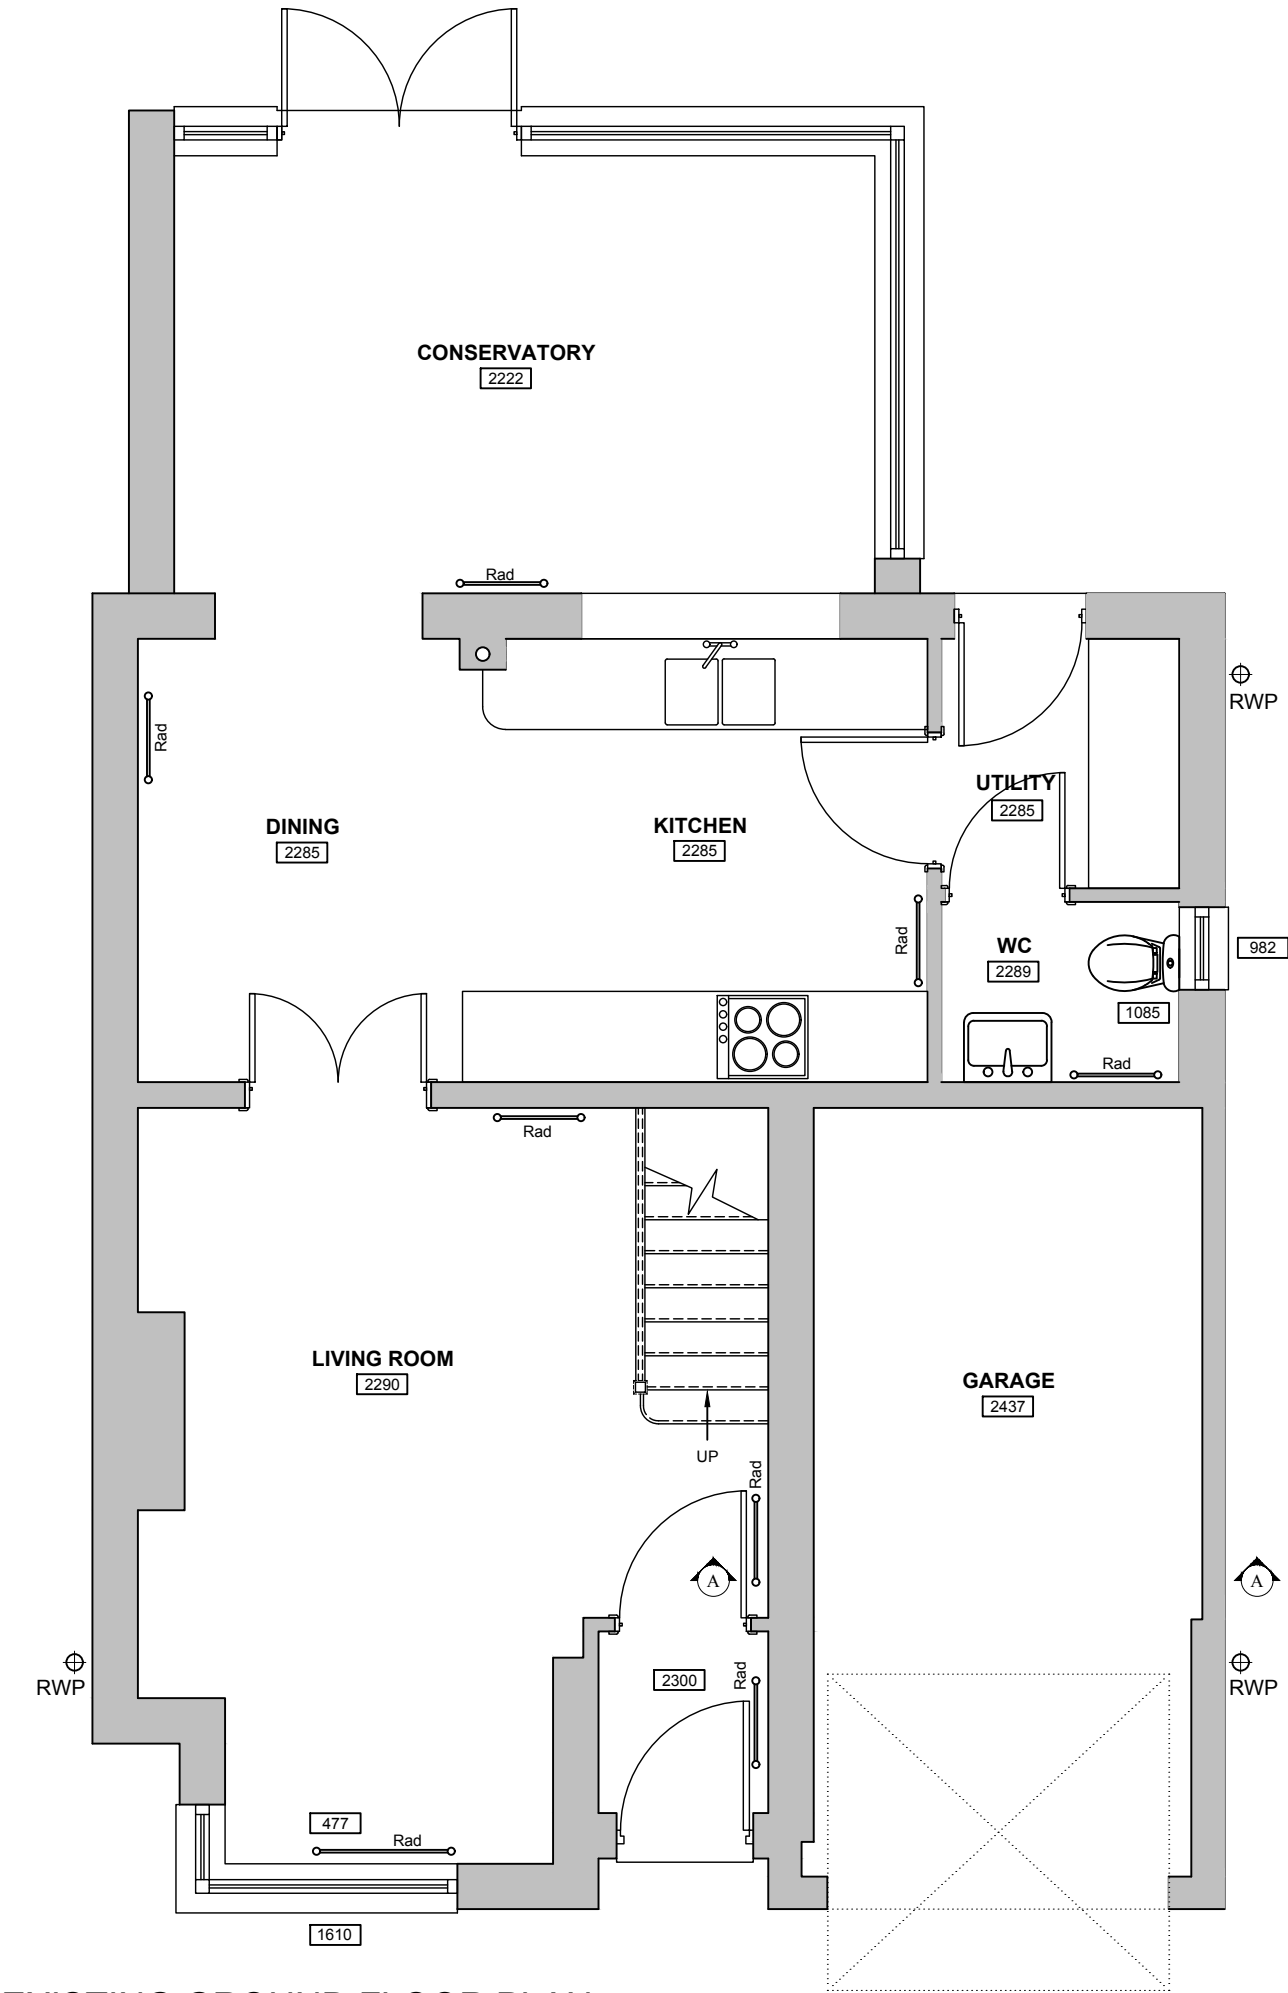

EXISTING GROUND FLOOR PLAN

* COPYRIGHT. DO NOT SCALE EXCEPT FOR PLANNING PURPOSES. CHECK ALL DIMENSIONS ON SITE. THIS DRAWING IS ONLY TO BE USED ON THE SITE FOR WHICH DESIGNED

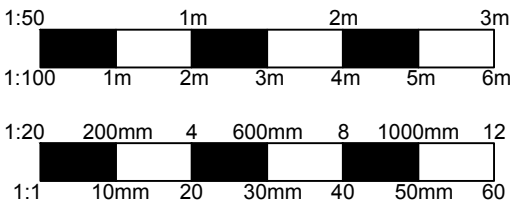


REVISIONS		DATE
CLIENT: MR & MRS LOVATT		
PROJECT: PROPOSED CONVERSION OF EXISTING INTEGRATED GARAGE TO FORM ANCILLARY ACCOMMODATION TO THE HOST DWELLING AT: 38 WEBBINGTON ROAD, CHIPPENHAM, WILTSHIRE, SN15 3GA		
TITLE: EXISTING GROUND FLOOR PLAN		
DRAWN:		SCALES @ A3: 1:50
CHECKED: JA		
DATE: MARCH 26		
DRG No: AA/26/05/02		
		REV: -

Armstrong
architecture

THE OLD BAKEHOUSE, 21 TIMBER STREET,
CHIPPENHAM, WILTSHIRE, SN15 3BS
01249 404 004 info@armstrongarchitecture.co.uk

* COPYRIGHT. DO NOT SCALE EXCEPT FOR PLANNING PURPOSES. CHECK ALL DIMENSIONS ON SITE. THIS DRAWING IS ONLY TO BE USED ON THE SITE FOR WHICH DESIGNED

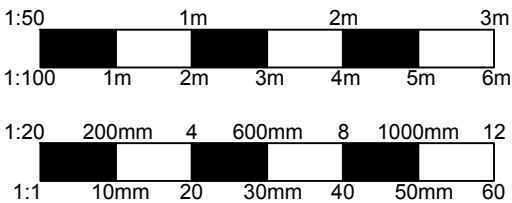

EXISTING FRONT ELEVATION




EXISTING SIDE ELEVATION

- EXISTING MATERIALS
- WALLS
Red riven and mottled brick
- ROOF
Concrete double roman tile
- WINDOWS
White UPVC double glazed
- DOORS
Anthracite grey composite fron door,
anthracite grey up&over steel garage door
- GUTTERS & FASCIAS
White UPVC squareline gutters and
downpipes
Timber painted white soffits and fascias
- HEADS & CILLS
Reconstituted stone heads and cills



EXISTING REAR ELEVATION

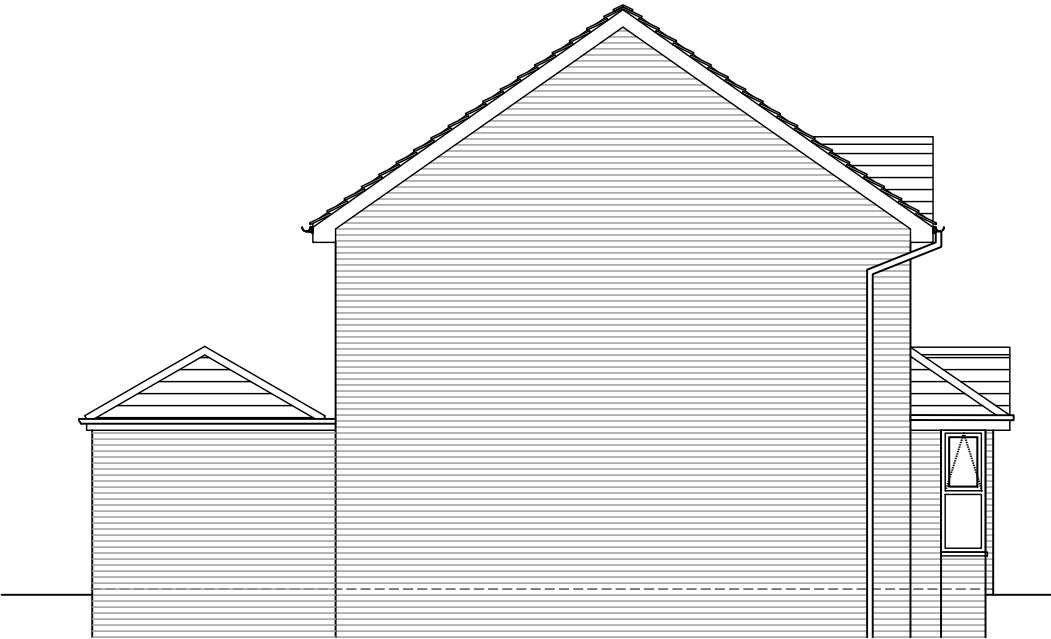



EXISTING SIDE ELEVATION

REVISIONS		DATE
CLIENT: MR & MRS LOVATT		
PROJECT: PROPOSED CONVERSION OF EXISTING INTEGRATED GARAGE TO FORM ANCILLARY ACCOMMODATION TO THE HOST DWELLING AT: 38 WEBBINGTON ROAD, CHIPPENHAM, WILTSHIRE, SN15 3GA		
TITLE: EXISTING ELEVATIONS		
DRAWN:		SCALES @ A3: 1:100
CHECKED: JA		
DATE: MARCH 26		REV: -
DRG No: AA/26/05/03		

Armstrong
architecture

THE OLD BAKEHOUSE, 21 TIMBER STREET,
CHIPPENHAM, WILTSHIRE, SN15 3BS
01249 404 004 info@armstrongarchitecture.co.uk

* COPYRIGHT. DO NOT SCALE EXCEPT FOR PLANNING PURPOSES. CHECK ALL DIMENSIONS ON SITE. THIS DRAWING IS ONLY TO BE USED ON THE SITE FOR WHICH DESIGNED

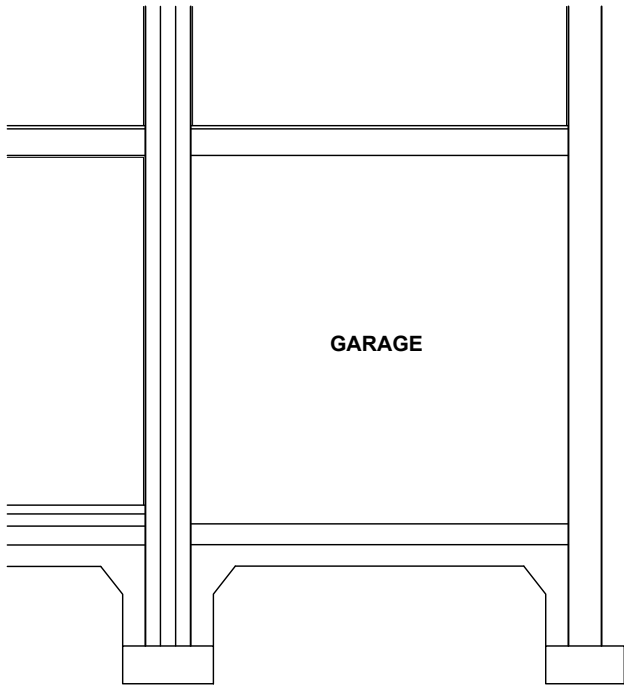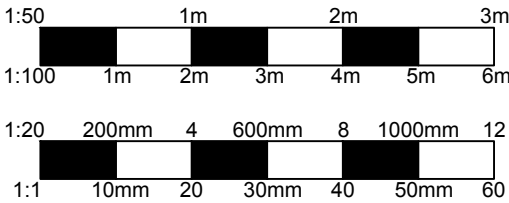



EXISTING SECTION A-A

REVISIONS		DATE
CLIENT: MR & MRS LOVATT		
PROJECT: PROPOSED CONVERSION OF EXISTING INTEGRATED GARAGE TO FORM ANCILLARY ACCOMMODATION TO THE HOST DWELLING AT: 38 WEBBINGTON ROAD, CHIPPENHAM, WILTSHIRE, SN15 3GA		
TITLE: EXISTING SECTION A-A		
DRAWN:		SCALES @ A3: 1:100
CHECKED: JA		
DATE: MARCH 26		
DRG No: AA/26/05/04		
		REV: -

Armstrong
architecture

THE OLD BAKEHOUSE, 21 TIMBER STREET,
CHIPPENHAM, WILTSHIRE, SN15 3BS
01249 404 004 info@armstrongarchitecture.co.uk

* COPYRIGHT. DO NOT SCALE EXCEPT FOR PLANNING PURPOSES. CHECK ALL DIMENSIONS ON SITE. THIS DRAWING IS ONLY TO BE USED ON THE SITE FOR WHICH DESIGNED

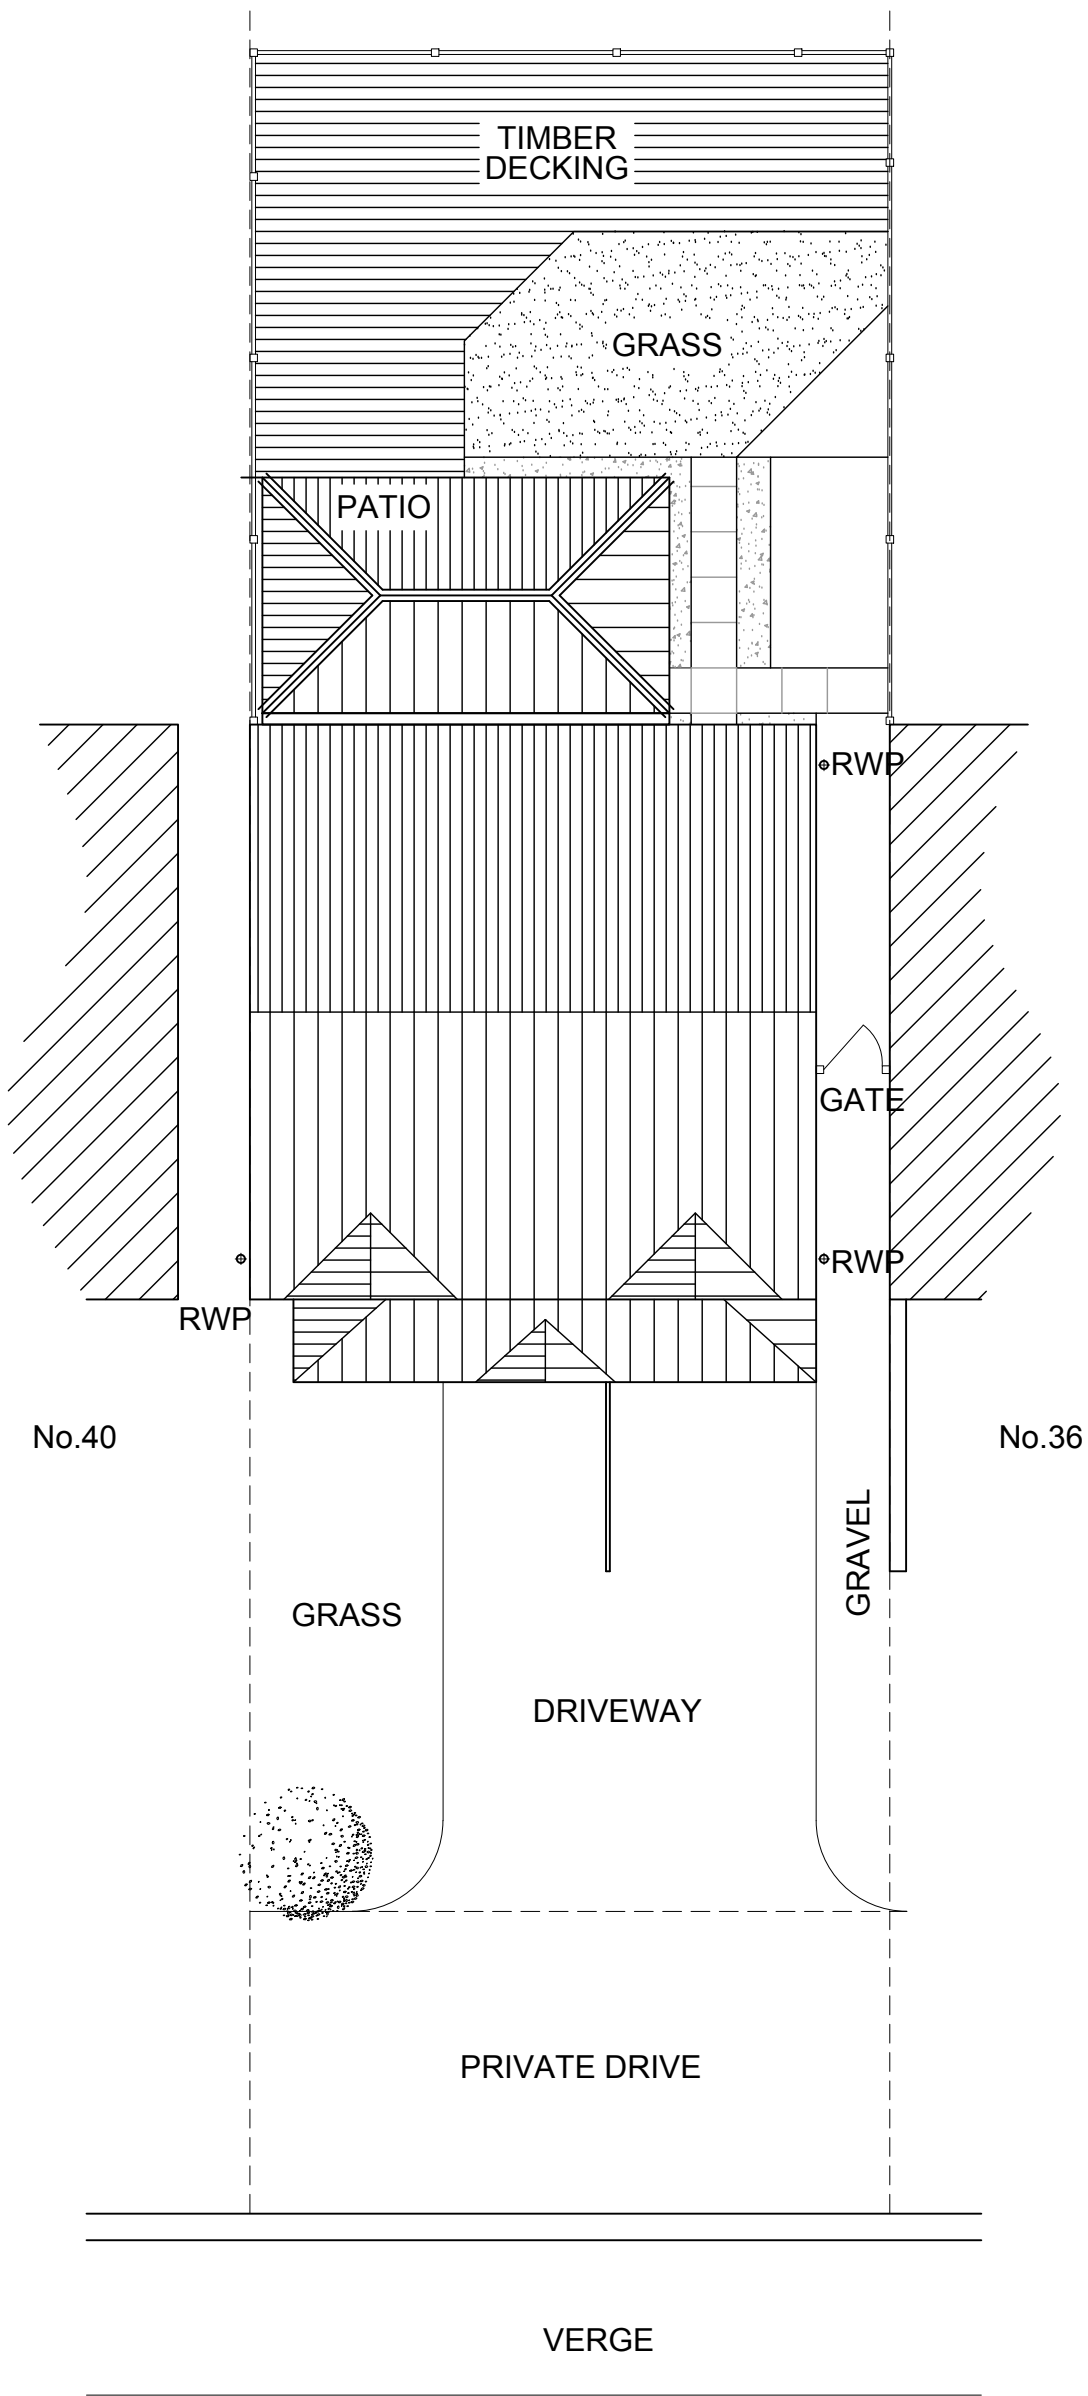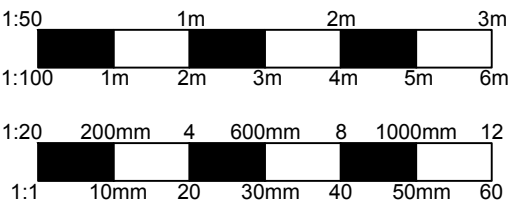


PROPOSED SITE PLAN (no change)

REVISIONS		DATE
CLIENT: MR & MRS LOVATT		
PROJECT: PROPOSED CONVERSION OF EXISTING INTEGRATED GARAGE TO FORM ANCILLARY ACCOMMODATION TO THE HOST DWELLING AT: 38 WEBBINGTON ROAD, CHIPPENHAM, WILTSHIRE, SN15 3GA		
TITLE: PROPOSED SITE PLAN		
DRAWN:		SCALES @ A3:
CHECKED: JA		1:100
DATE: MARCH 26		
DRG No: AA/26/05/11		REV: -


Armstrong
architecture

THE OLD BAKEHOUSE, 21 TIMBER STREET,
CHIPPENHAM, WILTSHIRE, SN15 3BS
01249 404 004 info@armstrongarchitecture.co.uk

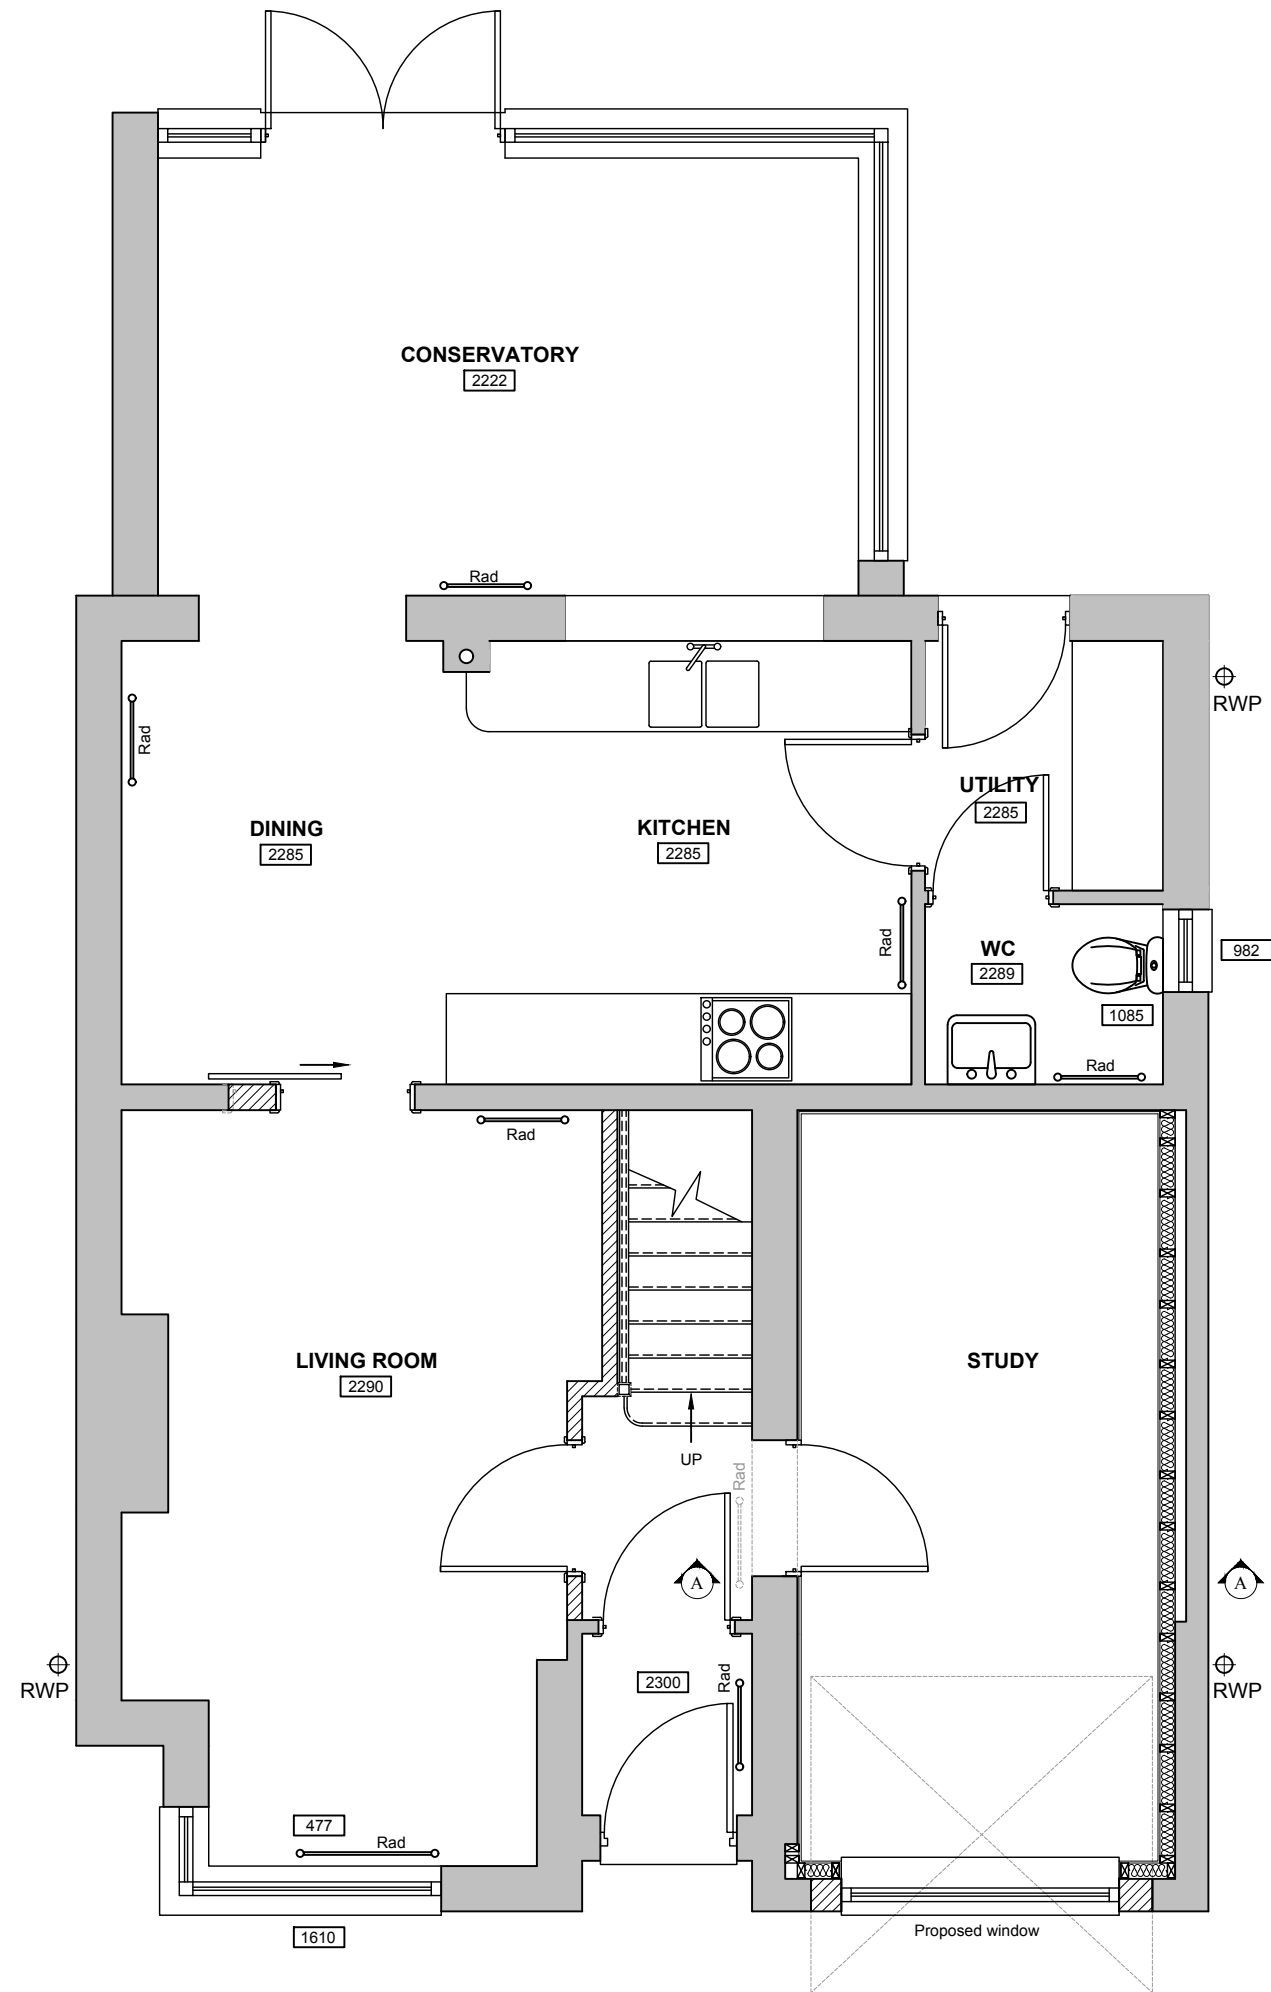

PROPOSED GROUND FLOOR PLAN

* COPYRIGHT. DO NOT SCALE EXCEPT FOR PLANNING PURPOSES. CHECK ALL DIMENSIONS ON SITE. THIS DRAWING IS ONLY TO BE USED ON THE SITE FOR WHICH DESIGNED

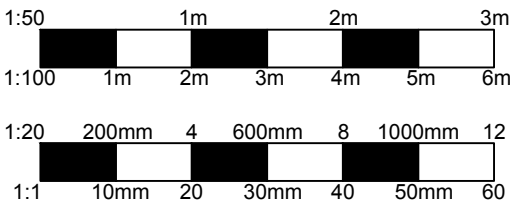


REVISIONS		DATE
CLIENT: MR & MRS LOVATT		
PROJECT: PROPOSED CONVERSION OF EXISTING INTEGRATED GARAGE TO FORM ANCILLARY ACCOMMODATION TO THE HOST DWELLING AT: 38 WEBBINGTON ROAD, CHIPPENHAM, WILTSHIRE, SN15 3GA		
TITLE: PROPOSED GROUND FLOOR PLAN		
DRAWN:		SCALES @ A3: 1:50
CHECKED: JA		
DATE: MARCH 26		
DRG No: AA/26/05/12		
		REV: -

Armstrong
architecture

THE OLD BAKEHOUSE, 21 TIMBER STREET,
CHIPPENHAM, WILTSHIRE, SN15 3BS
01249 404 004 info@armstrongarchitecture.co.uk

* COPYRIGHT. DO NOT SCALE EXCEPT FOR PLANNING PURPOSES. CHECK ALL DIMENSIONS ON SITE. THIS DRAWING IS ONLY TO BE USED ON THE SITE FOR WHICH DESIGNED

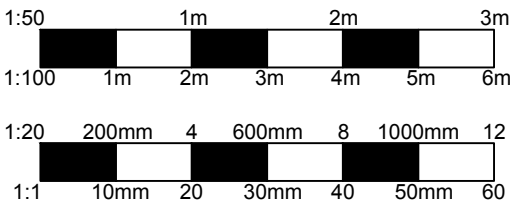

PROPOSED FRONT ELEVATION




PROPOSED SIDE ELEVATION

PROPOSED MATERIALS	
WALLS	Red riven and mottled brick
ROOF	Concrete double roman tile
WINDOWS	White UPVC double glazed
DOORS	Anthracite grey composite front door
GUTTERS & FASCIAS	White UPVC squareline gutters and downpipes Timber painted white soffits and fascias
HEADS & CILLS	Reconstituted stone heads and cills



PROPOSED REAR ELEVATION

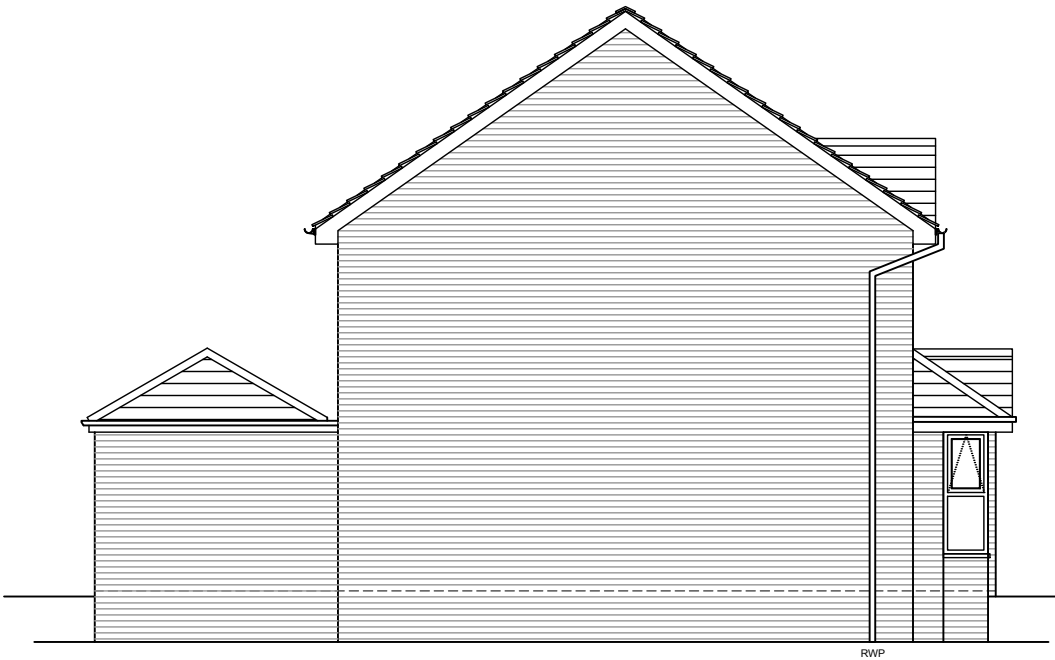



PROPOSED SIDE ELEVATION

REVISIONS		DATE
CLIENT: MR & MRS LOVATT		
PROJECT: PROPOSED CONVERSION OF EXISTING INTEGRATED GARAGE TO FORM ANCILLARY ACCOMMODATION TO THE HOST DWELLING AT: 38 WEBBINGTON ROAD, CHIPPENHAM, WILTSHIRE, SN15 3GA		
TITLE: PROPOSED ELEVATIONS		
DRAWN:		SCALES @ A3: 1:100
CHECKED: JA		
DATE: MARCH 26		REV: -
DRG No: AA/26/05/13		

Armstrong
architecture

THE OLD BAKEHOUSE, 21 TIMBER STREET,
CHIPPENHAM, WILTSHIRE, SN15 3BS
01249 404 004 info@armstrongarchitecture.co.uk

* COPYRIGHT. DO NOT SCALE EXCEPT FOR PLANNING PURPOSES. CHECK ALL DIMENSIONS ON SITE. THIS DRAWING IS ONLY TO BE USED ON THE SITE FOR WHICH DESIGNED

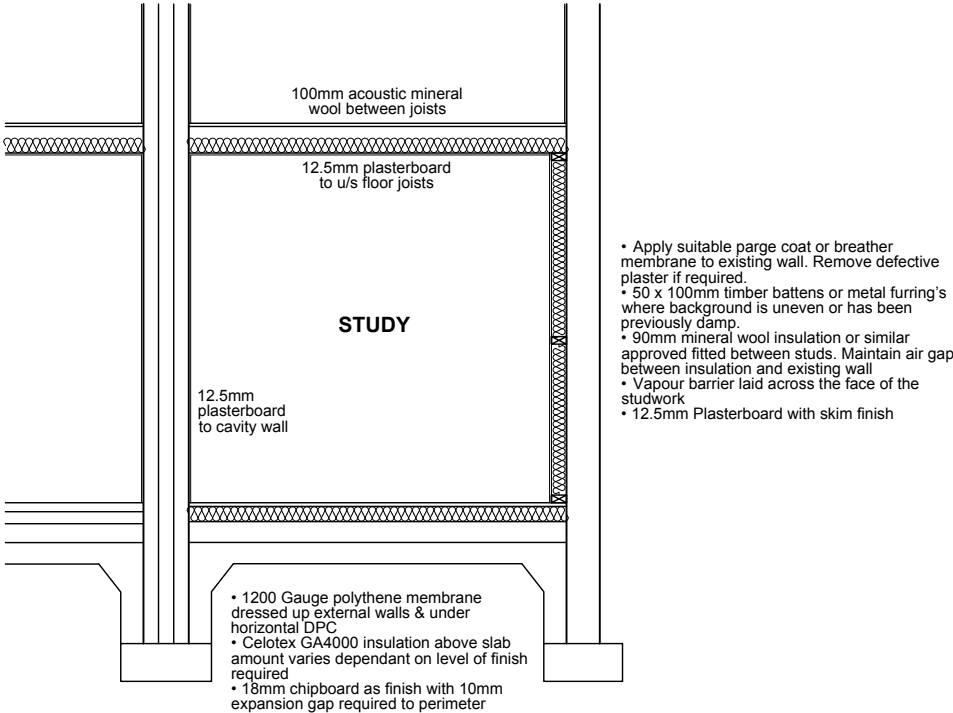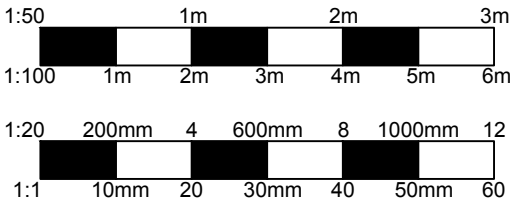

PROPOSED SECTION A-A

REVISIONS		DATE
CLIENT: MR & MRS LOVATT		
PROJECT: PROPOSED CONVERSION OF EXISTING INTEGRATED GARAGE TO FORM ANCILLARY ACCOMMODATION TO THE HOST DWELLING AT: 38 WEBBINGTON ROAD, CHIPPENHAM, WILTSHIRE, SN15 3GA		
TITLE: PROPOSED SECTION A-A		
DRAWN:		SCALES @ A3: 1:50
CHECKED: JA		
DATE: MARCH 26		
DRG No: AA/26/05/14		
		REV: -

Armstrong
architecture

THE OLD BAKEHOUSE, 21 TIMBER STREET,
CHIPPENHAM, WILTSHIRE, SN15 3BS
01249 404 004 info@armstrongarchitecture.co.uk