


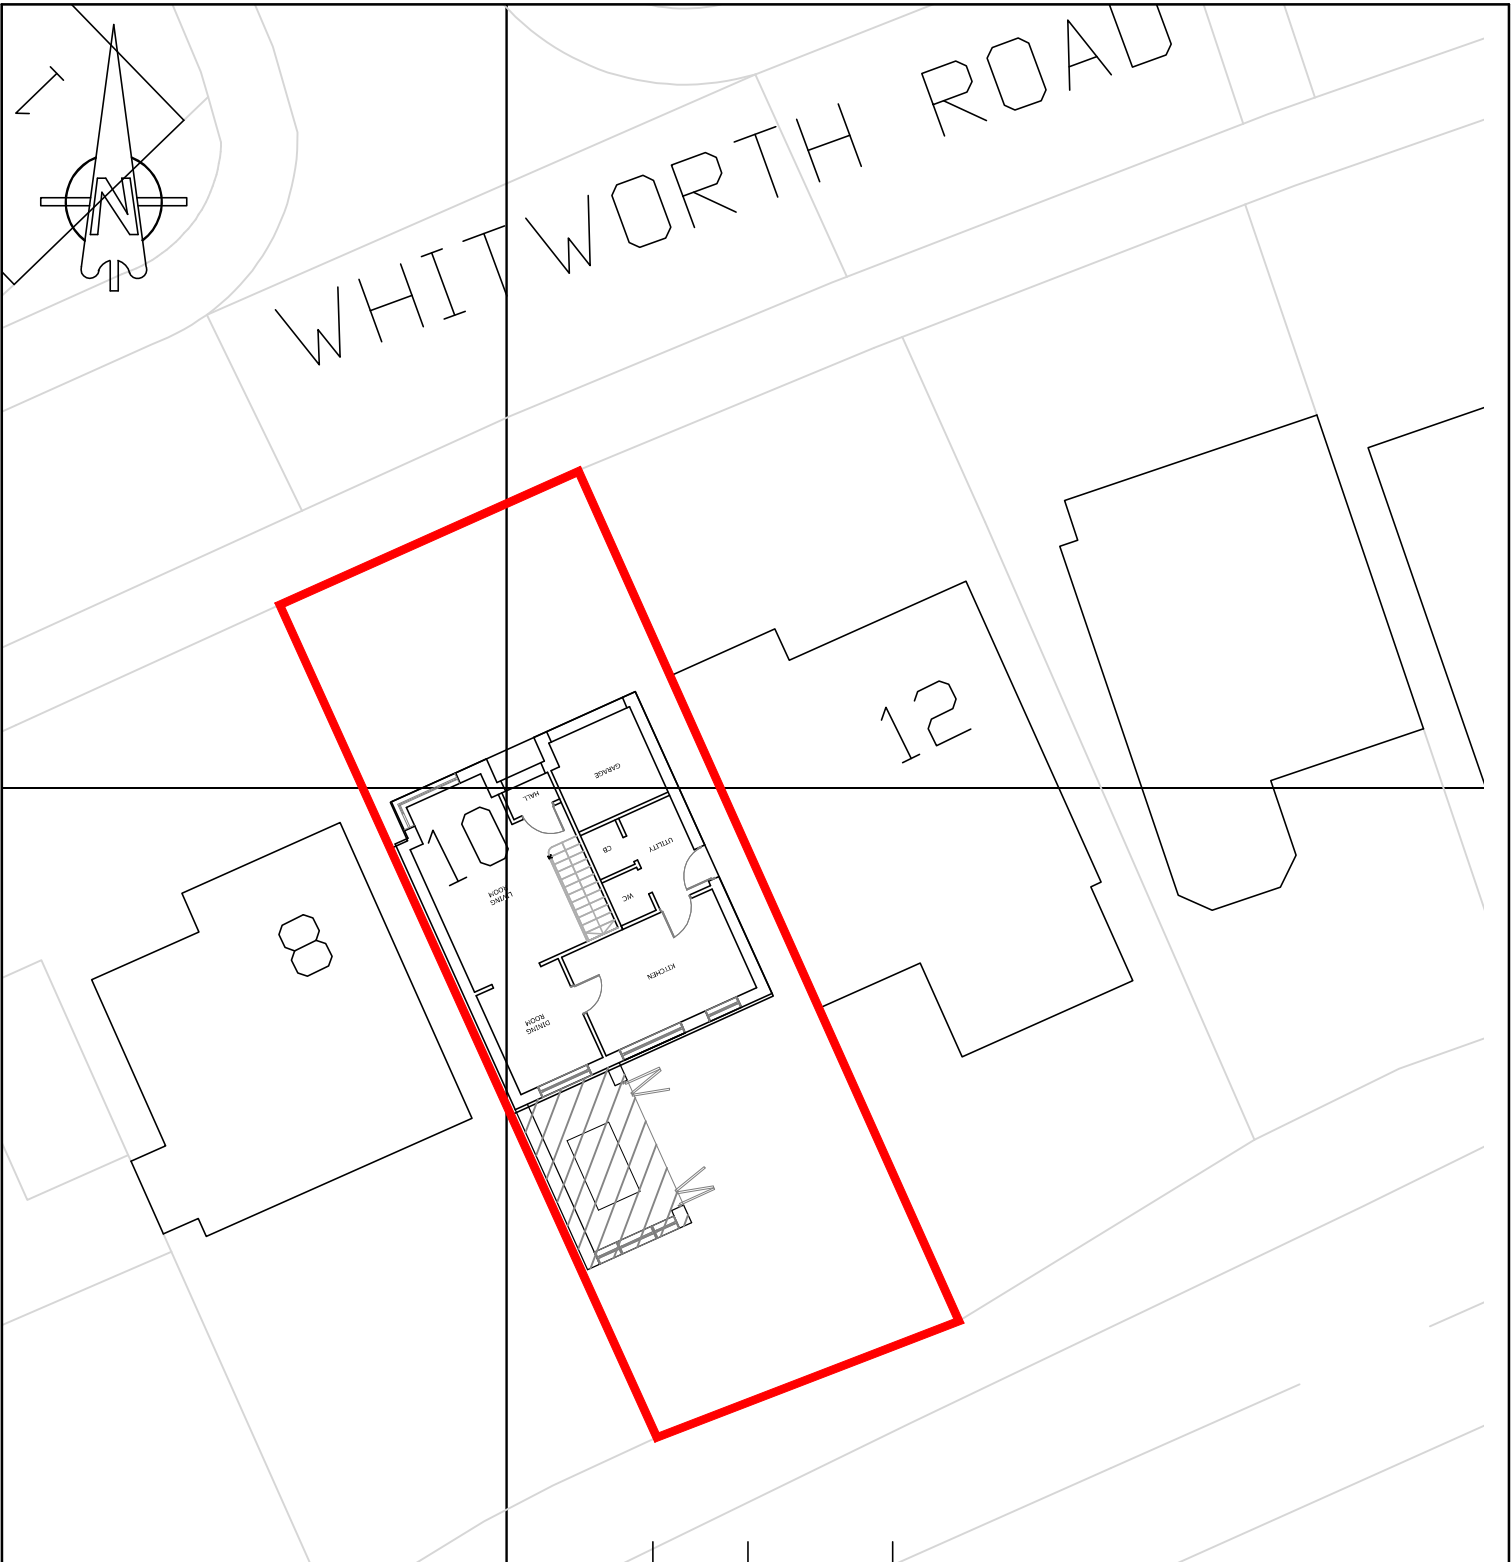

REV.	DATE	DESCRIPTION
Client Andrew Waite		
Project 10 Whitworth Road, Chippenham Wiltshire SN15 3QS		
Title BLOCK PLAN		
Scale 1:200	Date MARCH 2025	Drawing No. PL/PR/105
Checked	Drawn LH	
		Rev B

