
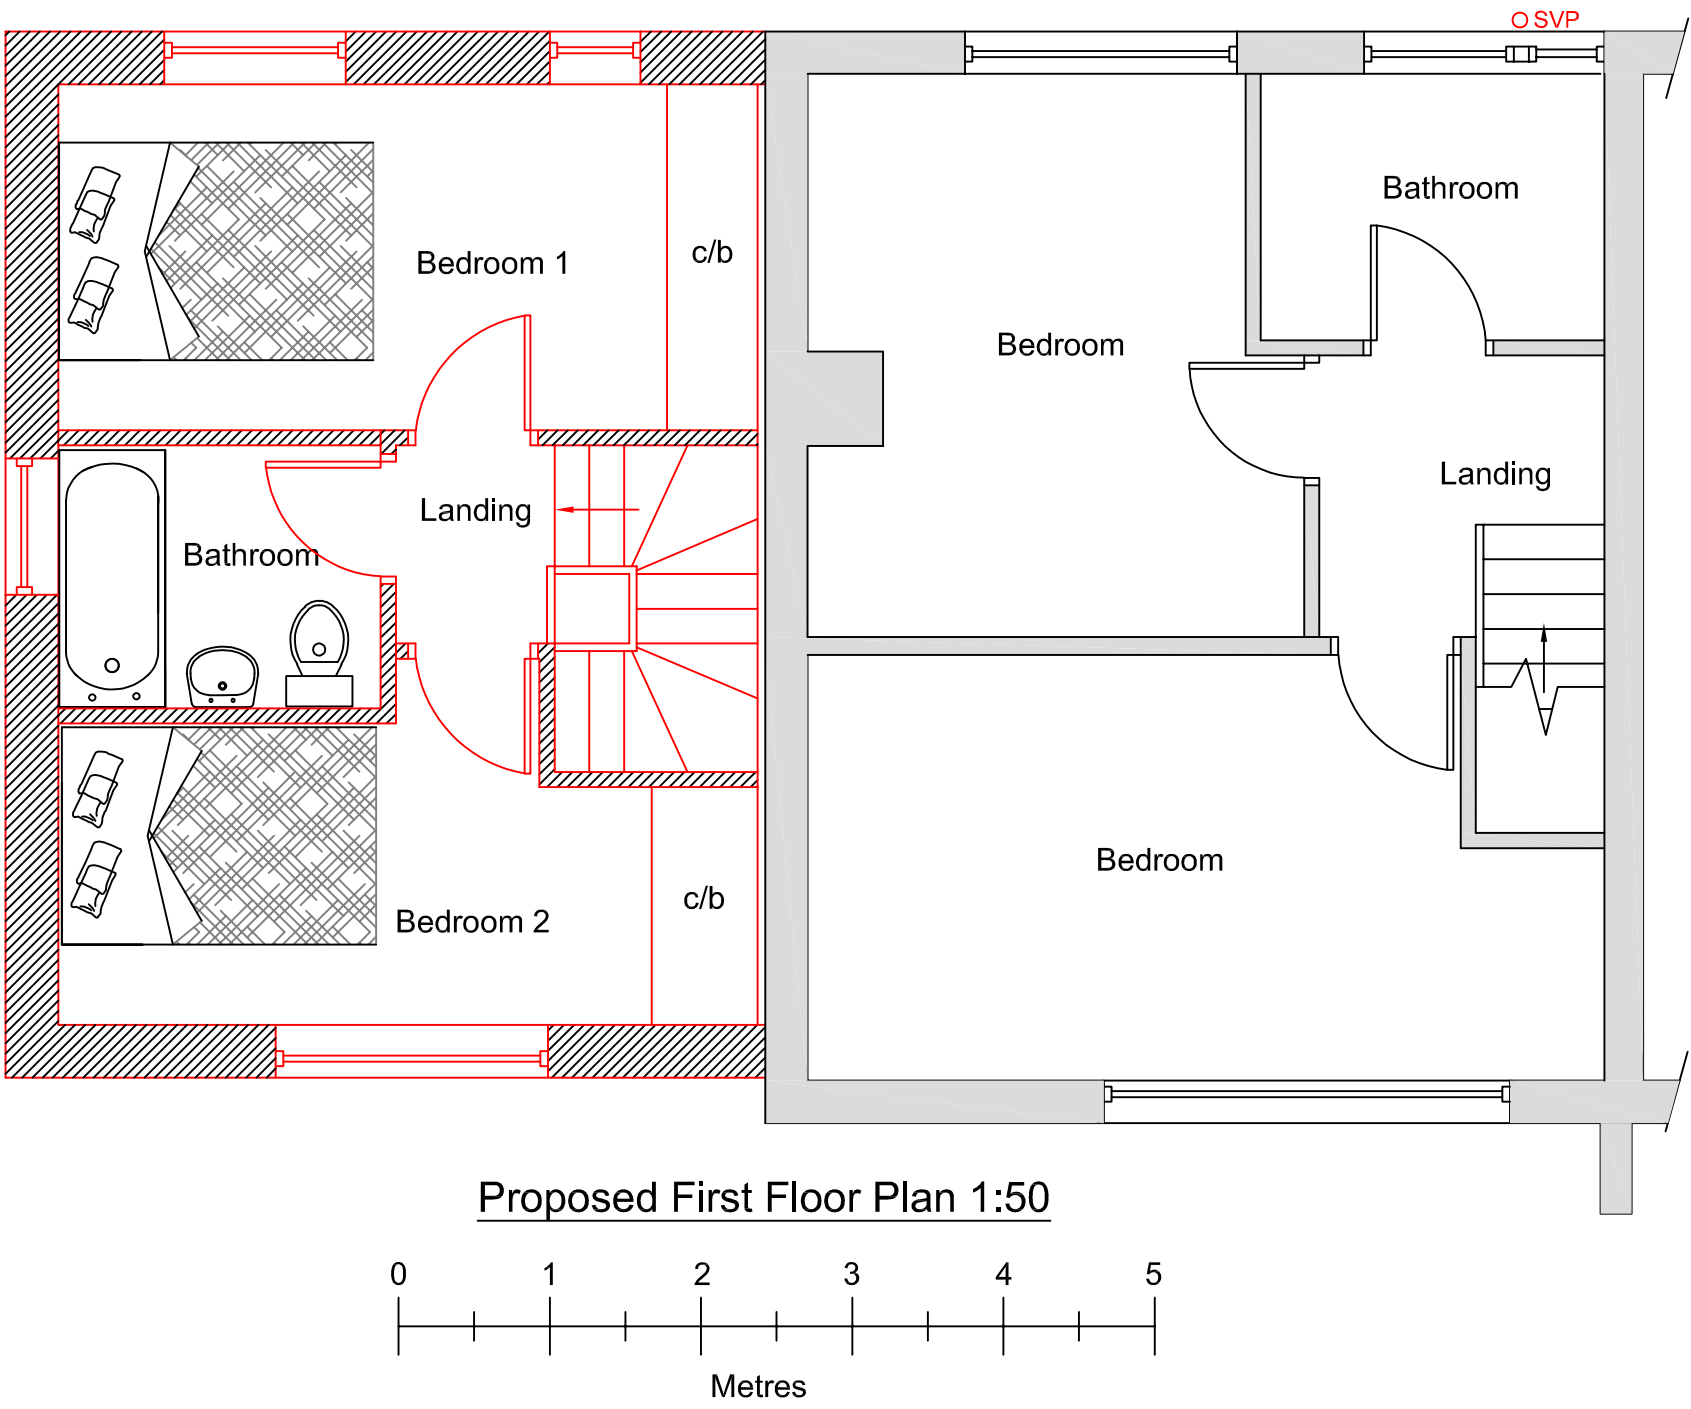
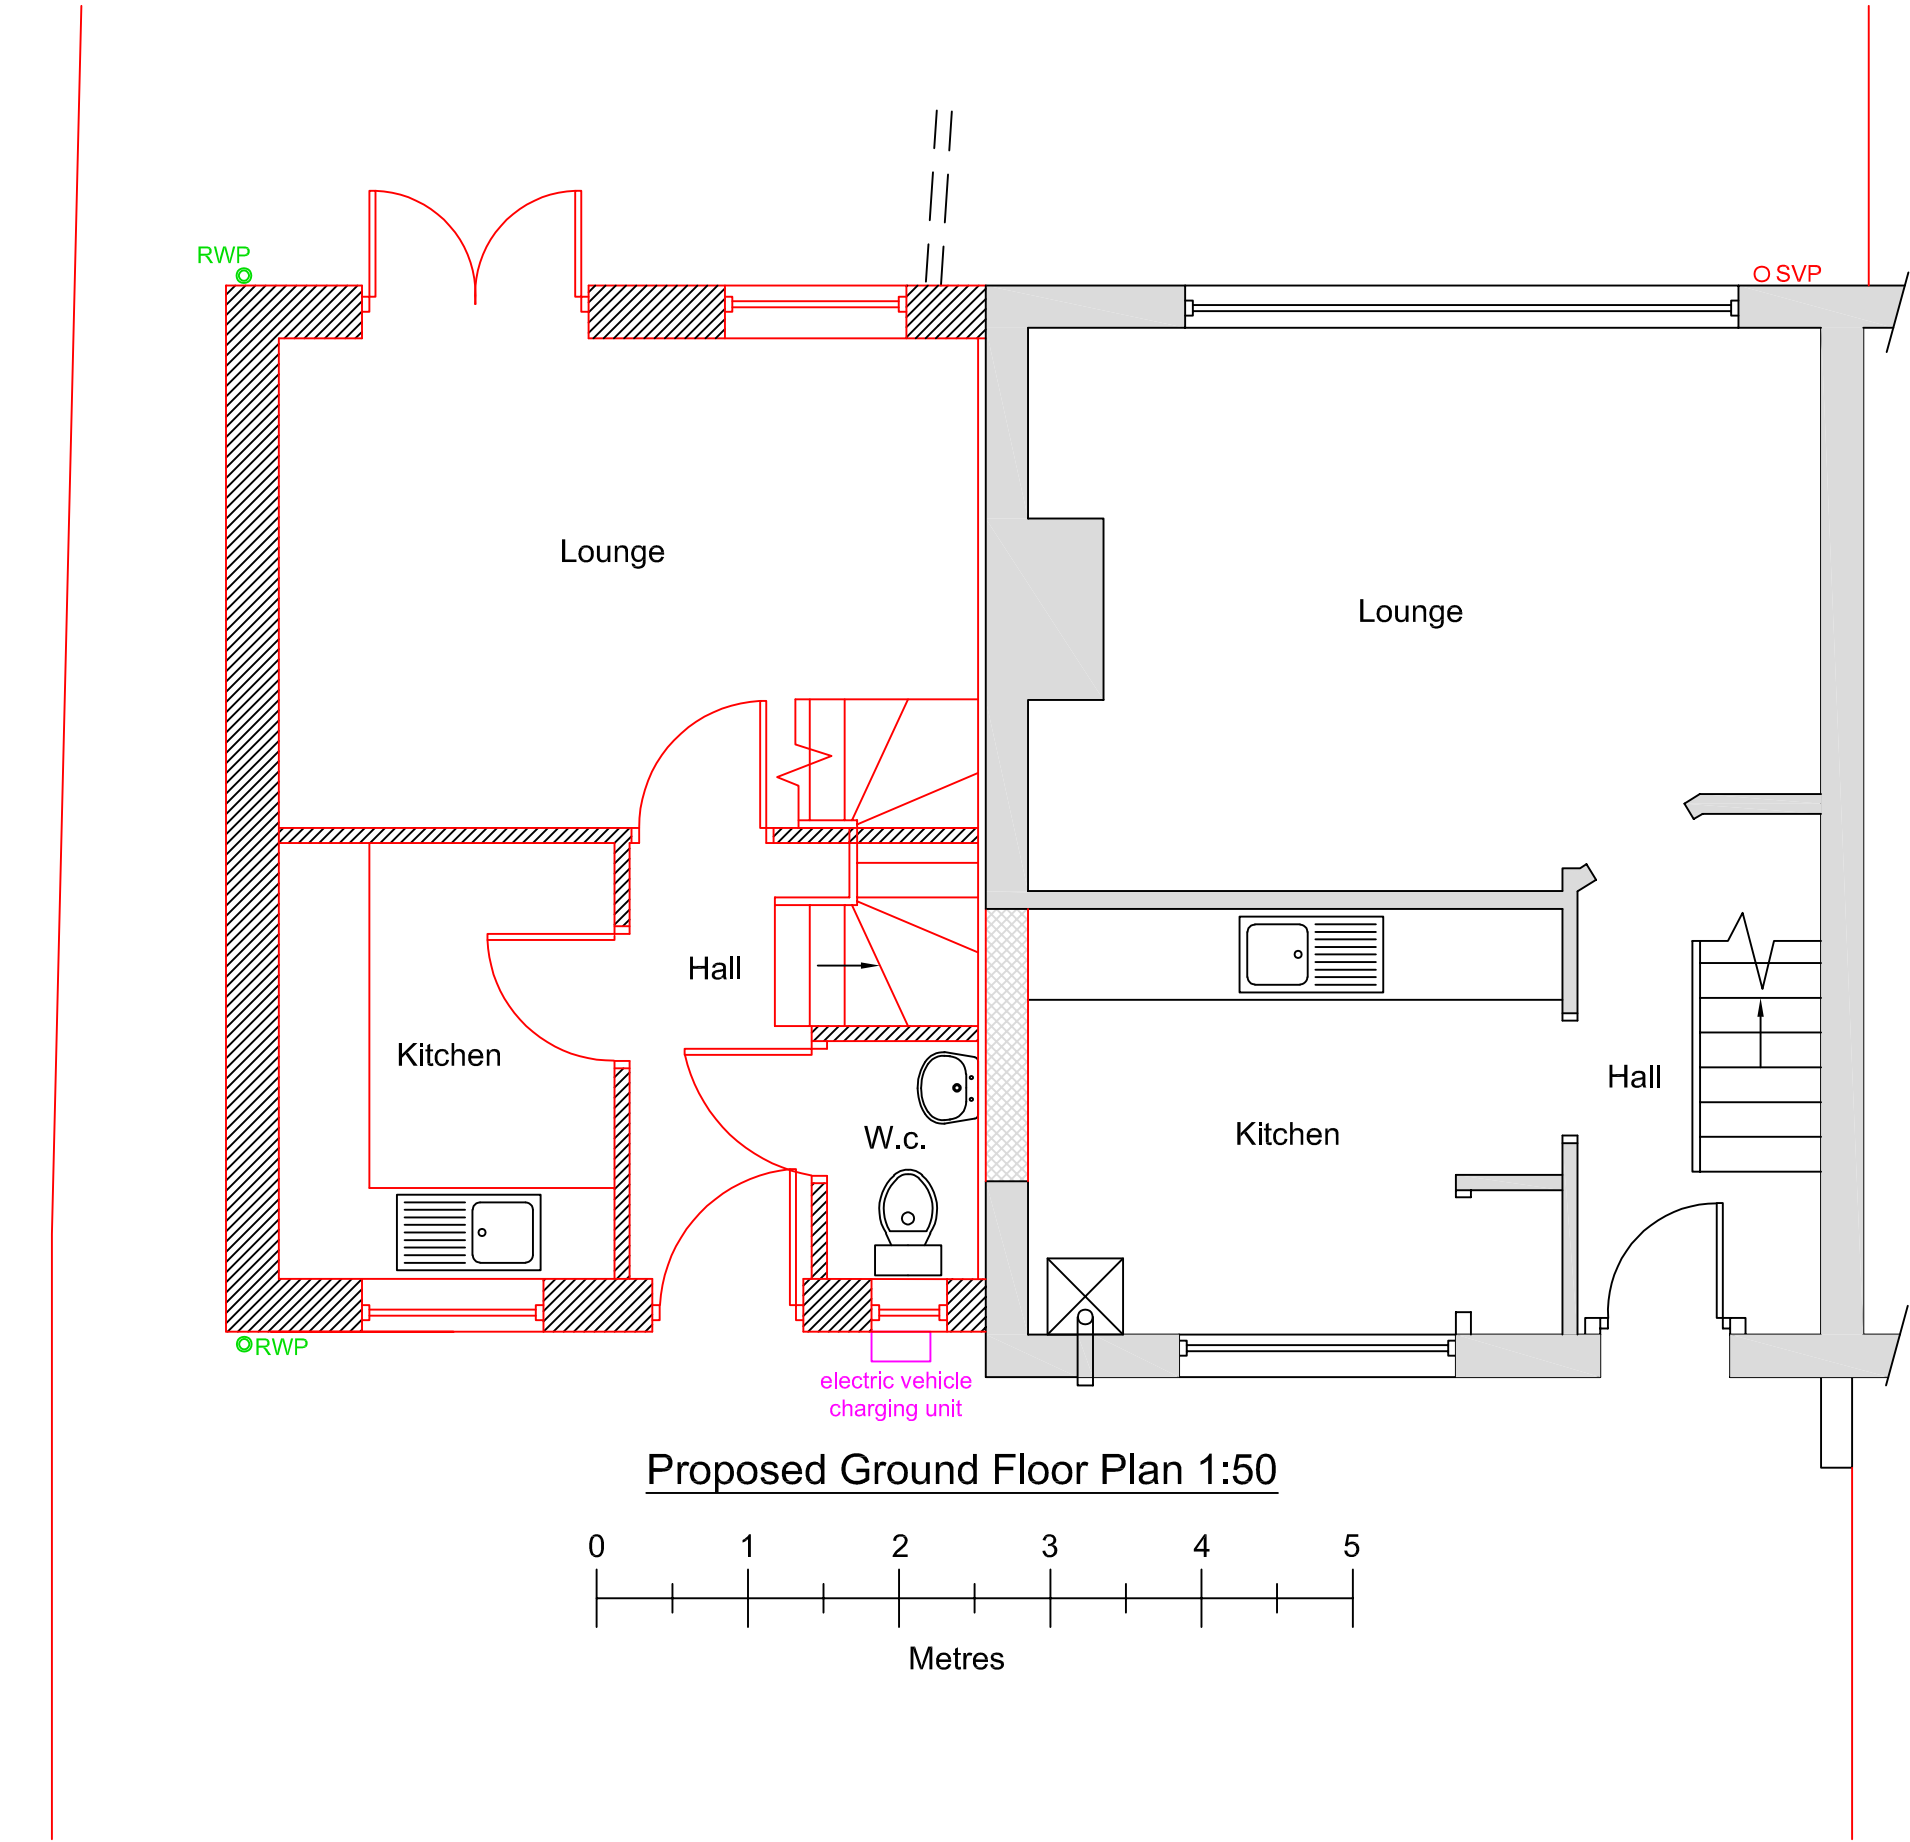
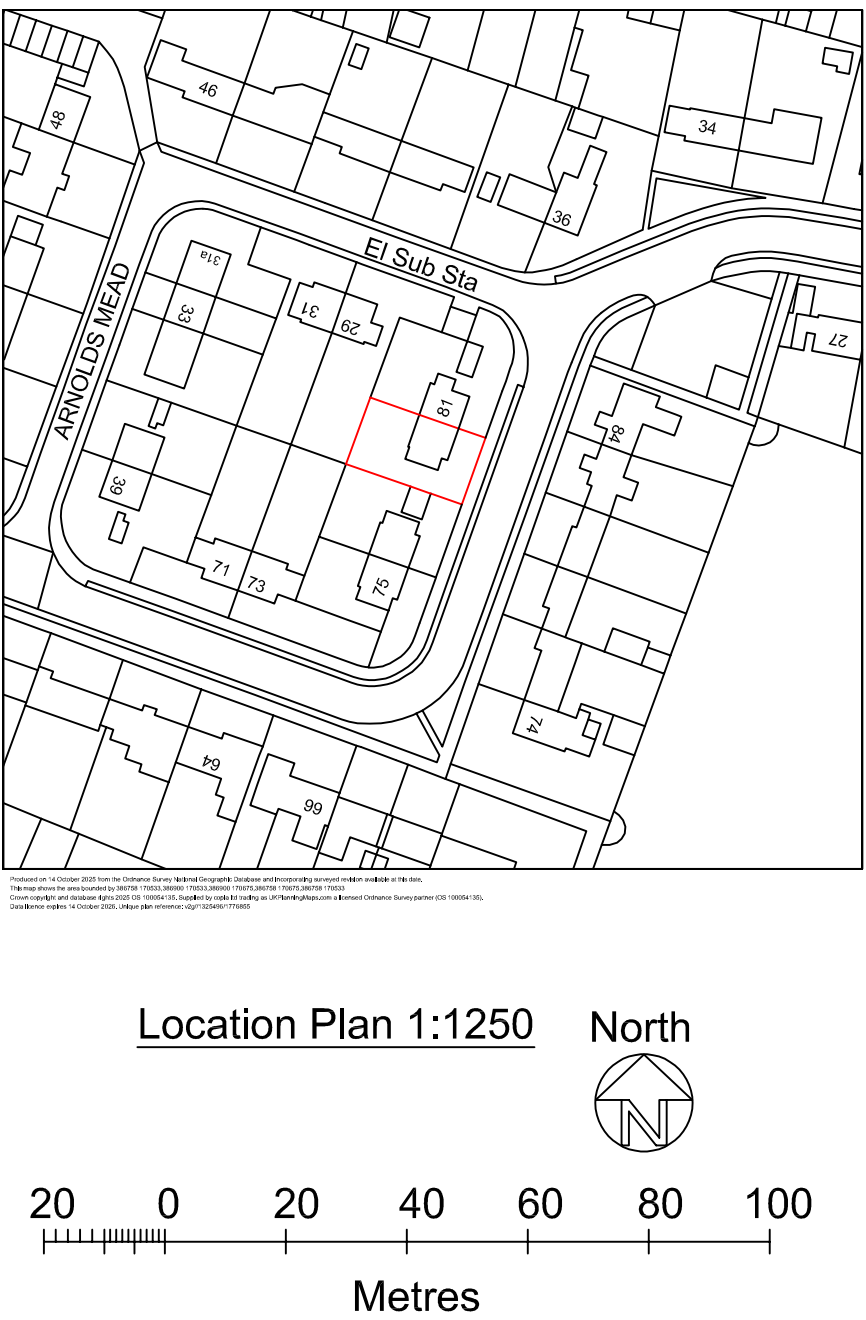


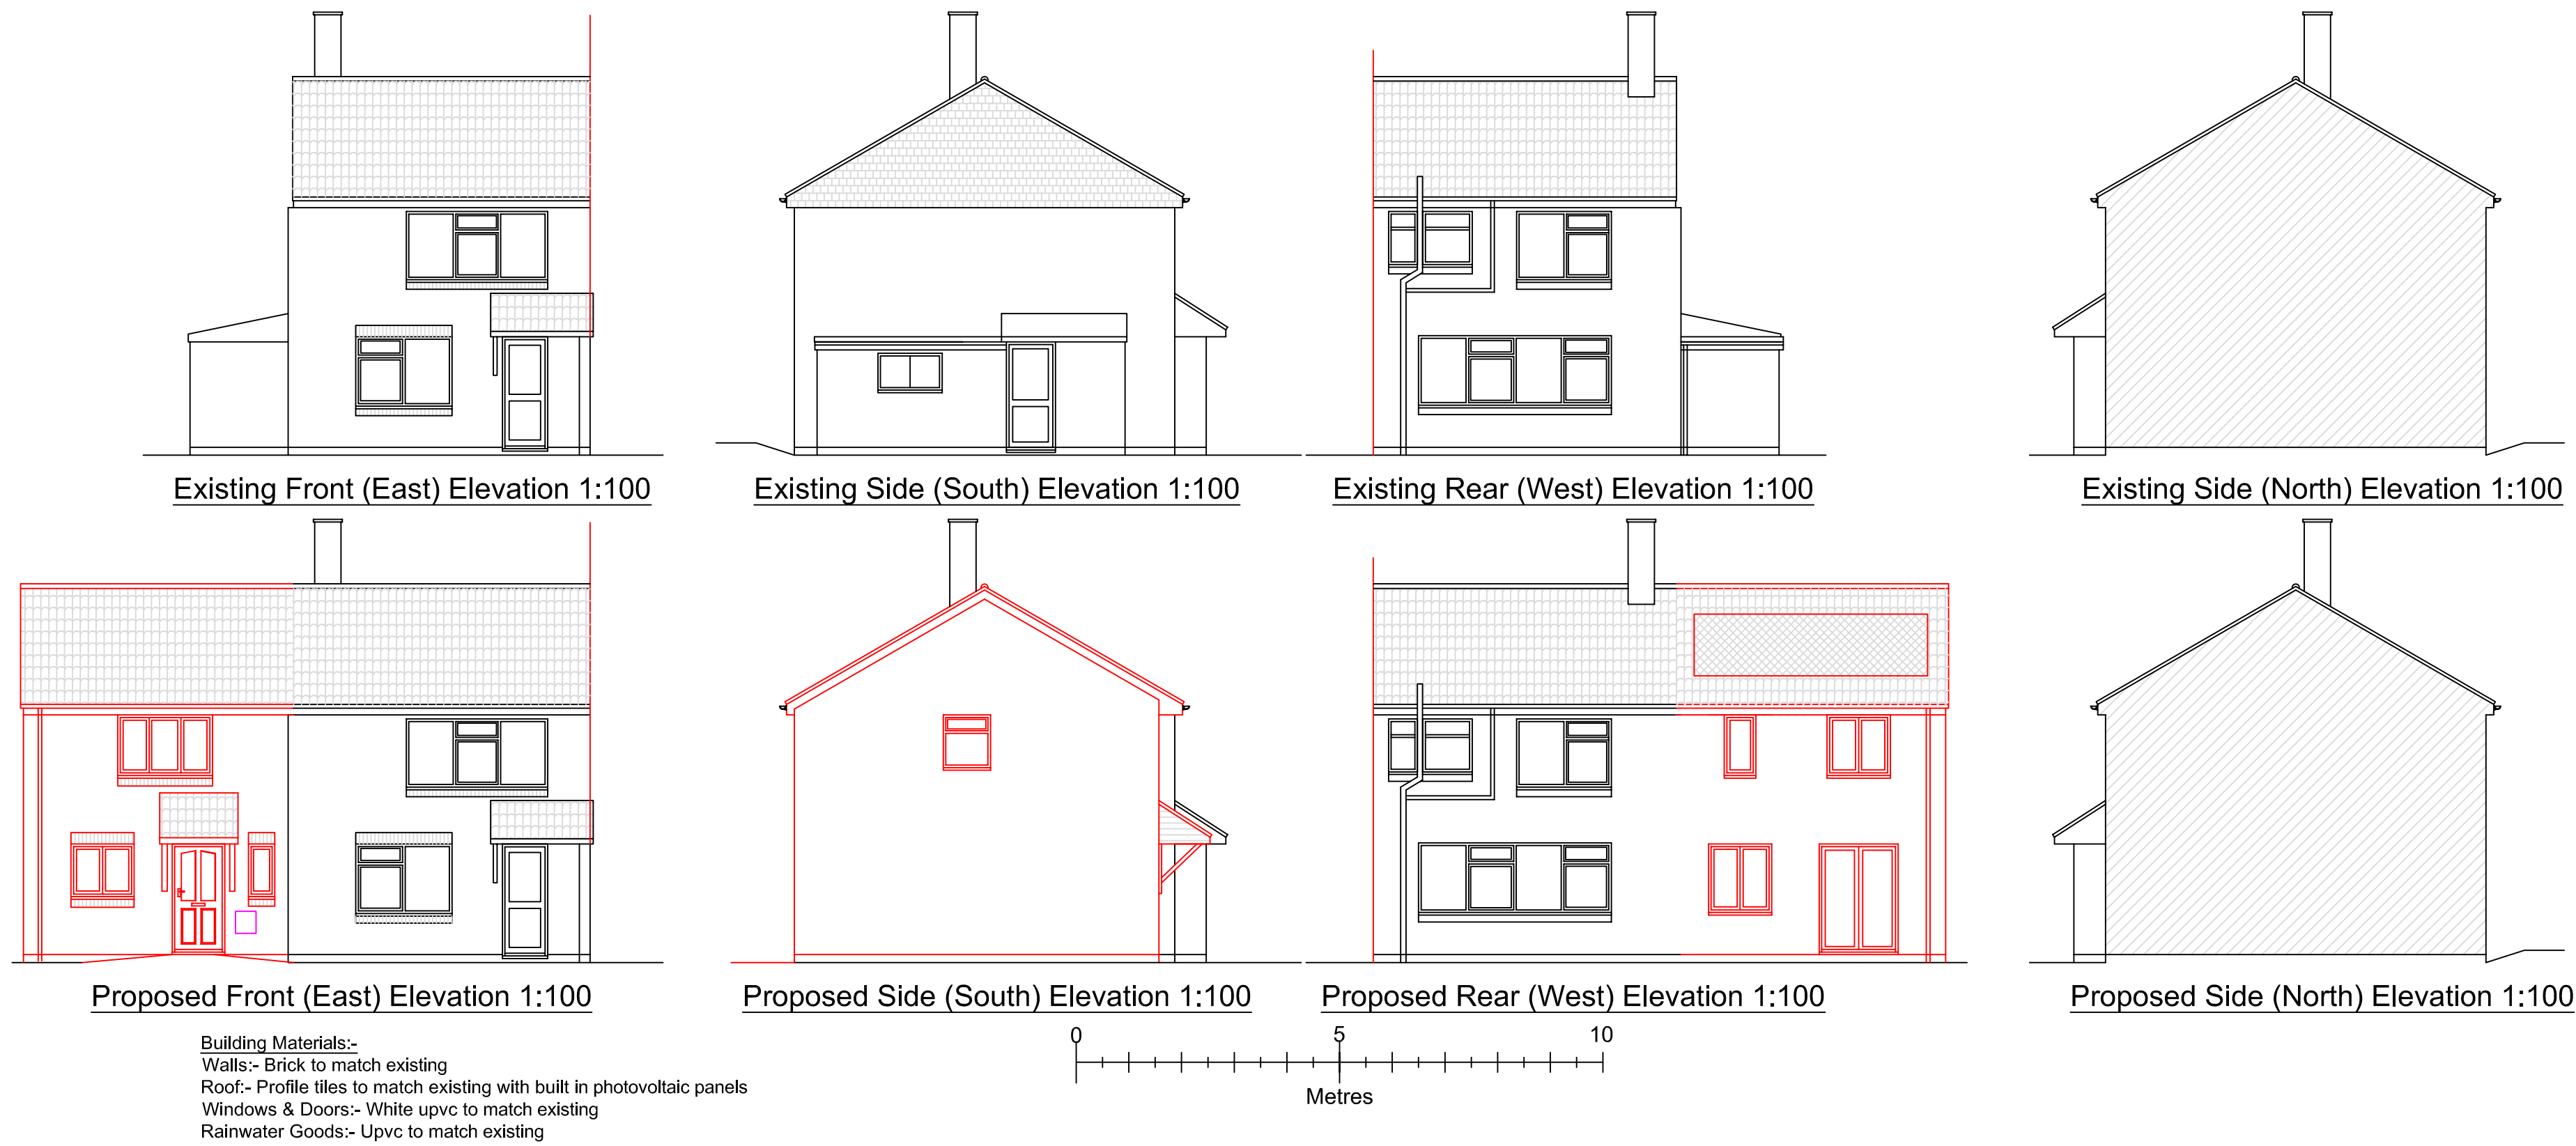

<u>Drawn by</u>	A Harlow & Son 01225 938329	
<u>Proposed New Dwelling at</u> <u>79 Dickens Avenue</u> <u>Corsham</u> <u>Wiltshire</u> <u>SN13 0AQ</u>		
A1 Papersize		
<u>Scale</u>	1:100, 1:50, 1:1250	<u>Drawing No AH2025/81</u> Sheet 1 of 2
<u>Date</u>	17th March 2026	