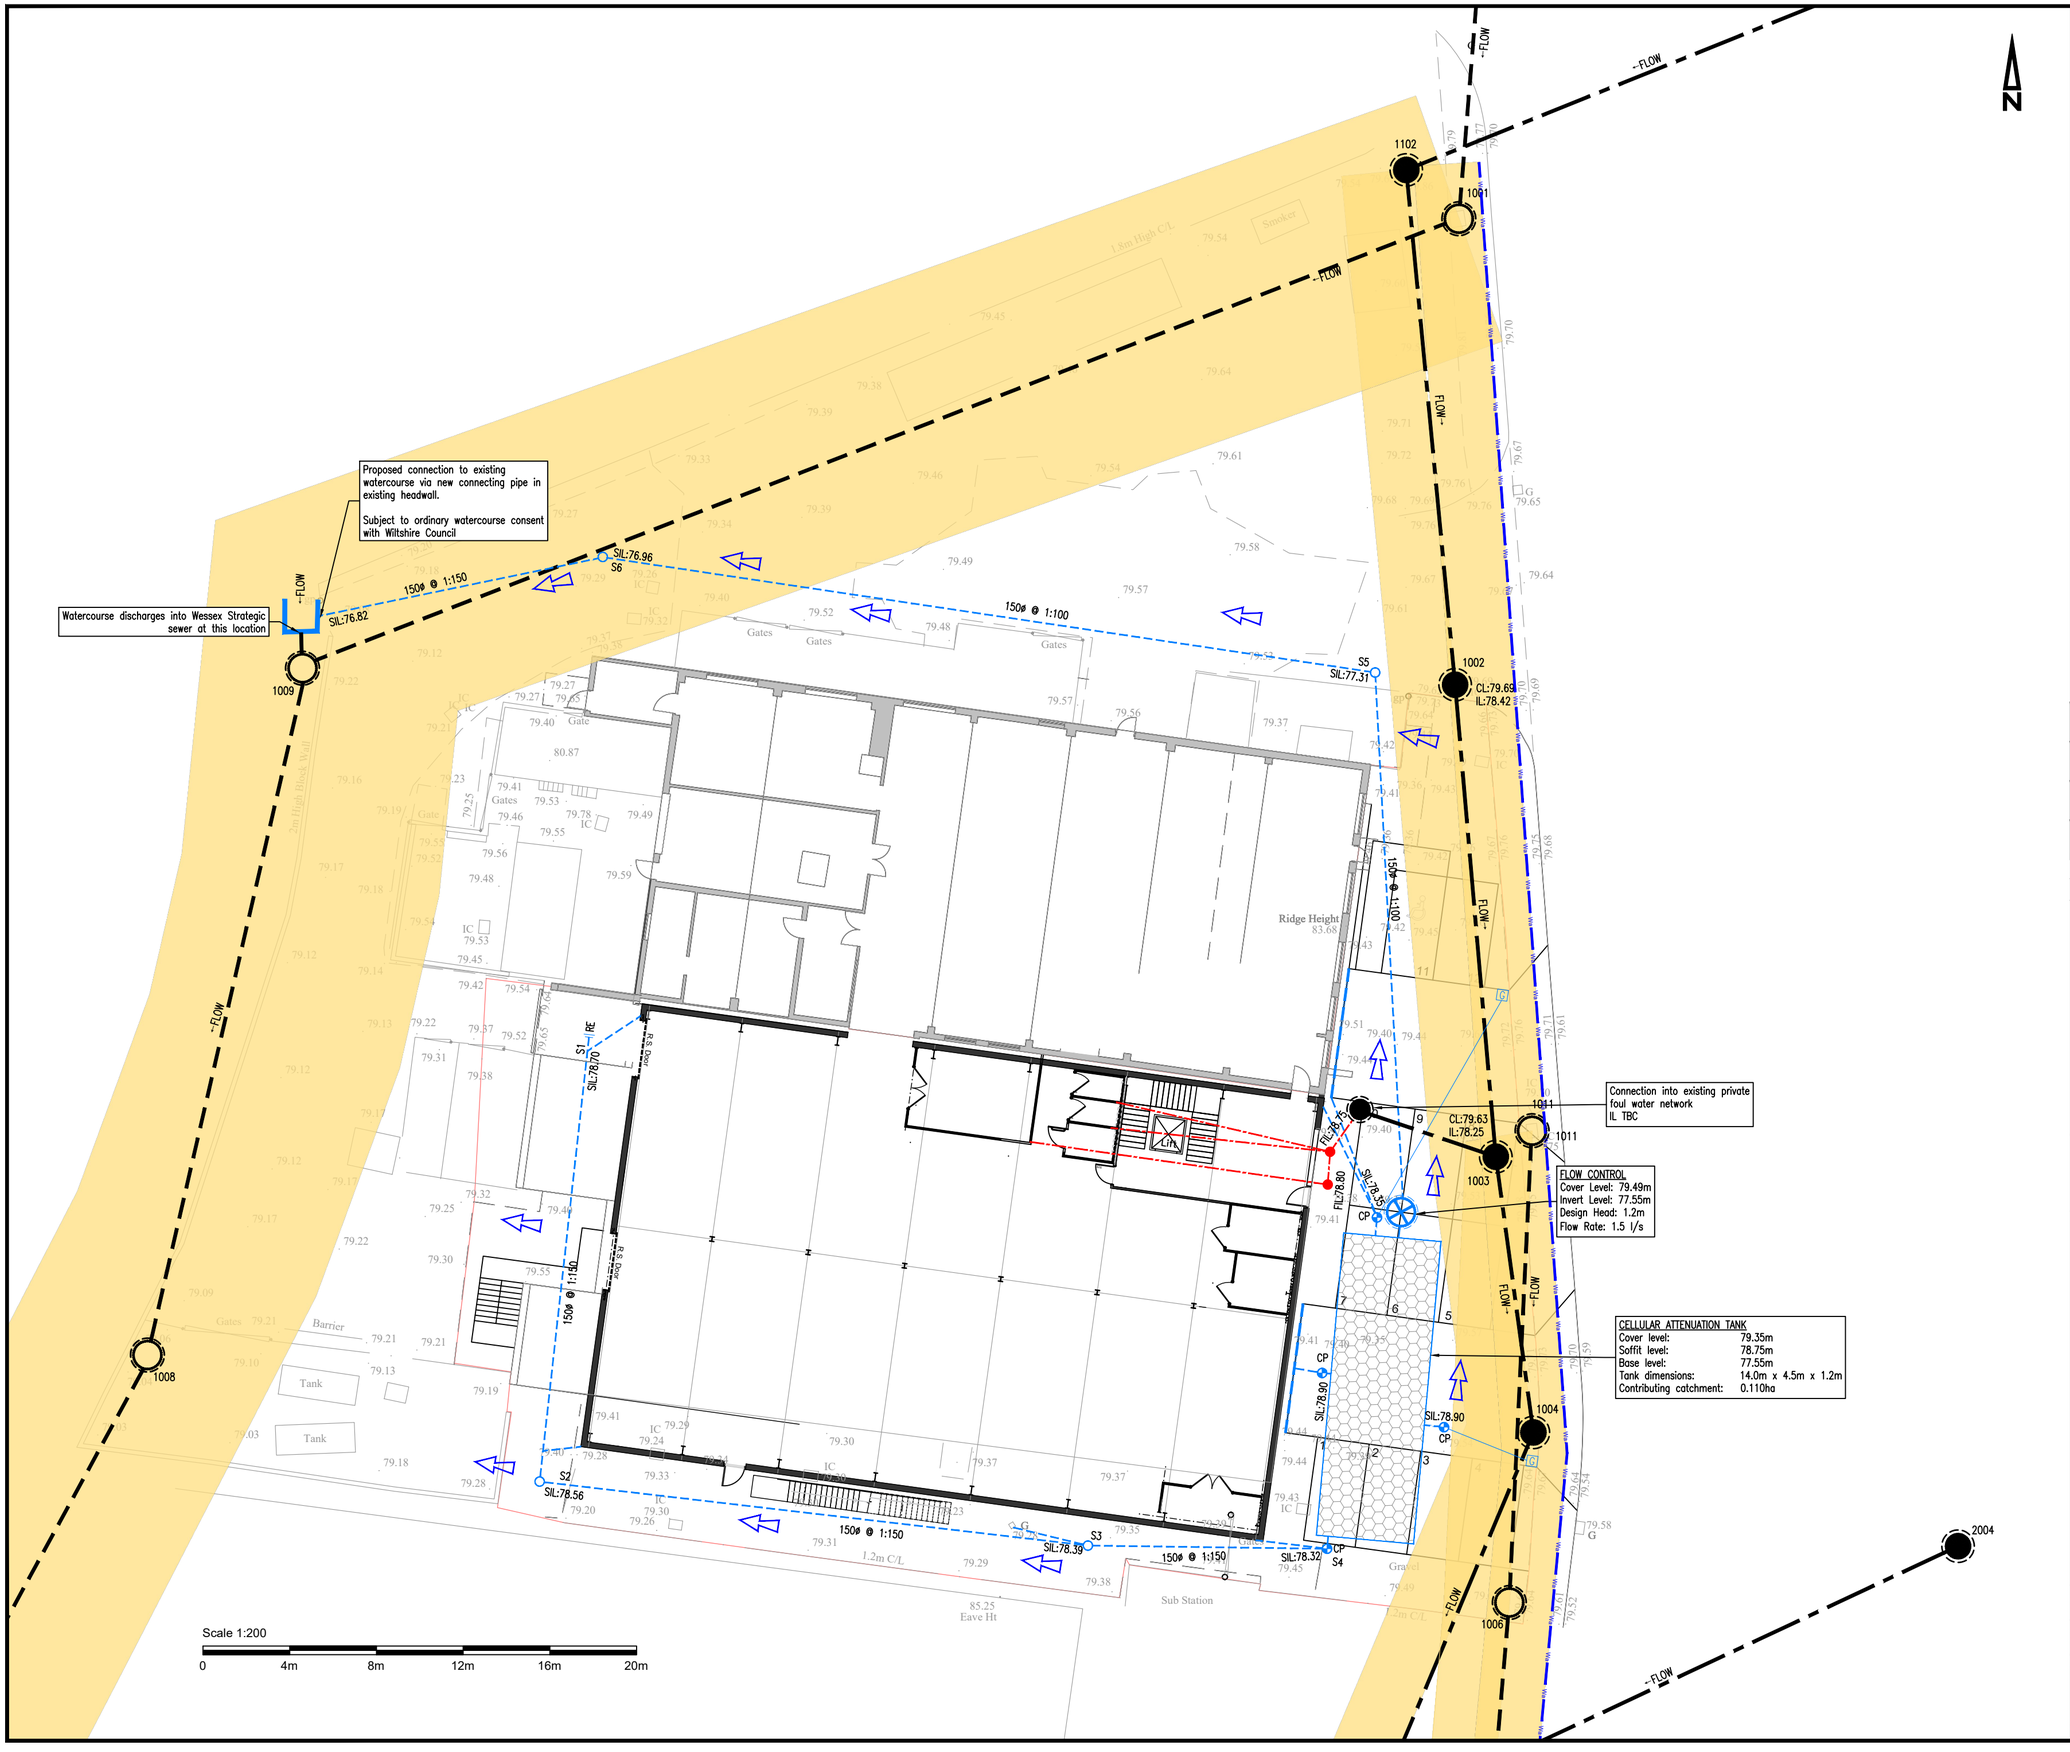


KEY:

- EXISTING SURFACE WATER SEWER AND MANHOLE
- EXISTING FOUL WATER SEWER & MANHOLE
- EASEMENT TO PUBLIC WESSEX WATER ASSETS
- 100ø Unless otherwise noted — SURFACE WATER DRAIN & INSPECTION CHAMBER
- FLOW CONTROL CHAMBER
- CELLULAR ATTENUATION TANK
- CP — SURFACE WATER CATCHPIT
- RE — SURFACE WATER RODDING EYE
- SURFACE WATER CHANNEL DRAIN
- 100ø Unless otherwise noted — FOUL WATER DRAIN & INSPECTION CHAMBER
- EXISTING WATER MAIN
- CONCRETE BAG HEADWALL
- DESIGN EXCEEDANCE FLOOD FLOW ROUTE

Notes:

- All levels are meters above ordnance datum
- Do not scale from this drawing
- All drainage connections are subject to approval with Wessex Water.
- This strategy is indicative and subject to detailed design.

No.	By	Date	Revision Details
D	TF	23.03.26	Scale bar added
C	ZW	04.03.26	Design Exceedance flow routes added
B	ZW	27.01.26	SW levels and outfall location updated
A	TF	03.12.25	Outfall updated to watercourse.Existing Wessex water main shown

© Copyright

Cole Easdon
01793 619 965 | cec@ColeEasdon.com | www.ColeEasdon.com

Client: Qsil Ltd

Job Title: Porte Marsh Road, Calne, Wiltshire

Drawing Title: Drainage Strategy

Drawing Status:

FOR COMMENT	FOR PLANNING	FOR TENDER	FOR APPROVAL	FOR CONSTRUCTION	AS BUILT
	X				

CONSTRUCTION AT CLIENT / CONTRACTOR RISK

Designed by:	Drawn by:	Checked by:
TF	TF	ZW

Date	Scale
November 2025	1:200 @ A2

Drg. No.: 10729 - 502

Rev.: D