


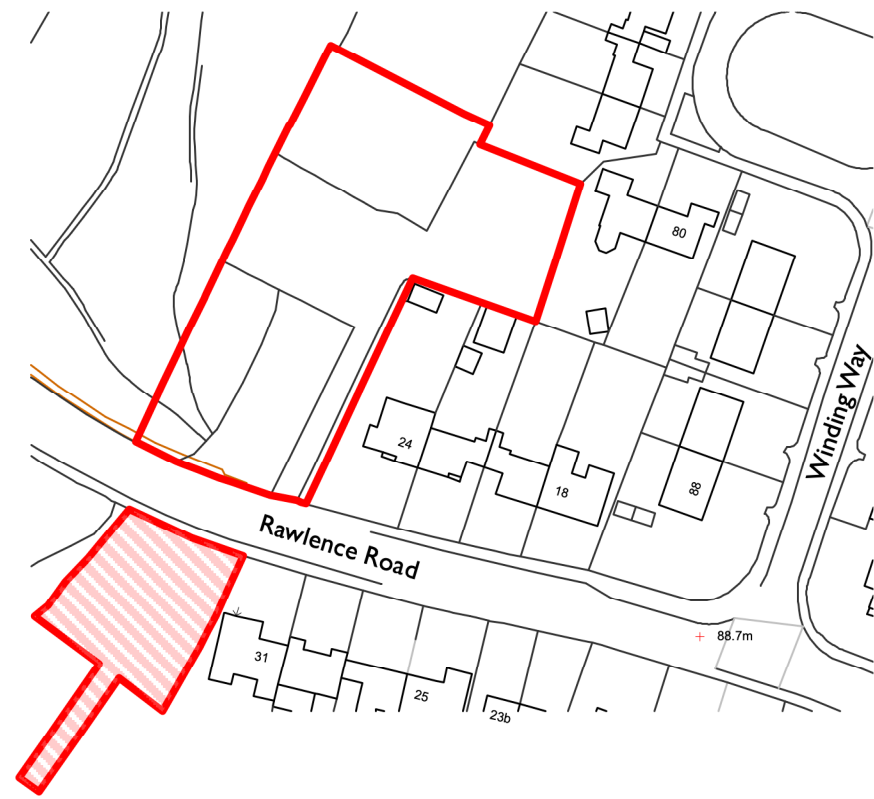

MATERIALS

 Land owned by Salisbury City Council, required for development for drainage strategy

Date	No.	Revision Notes
27/08/2024	P03	Updated red line boundary
19/09/2024	P04	Updated red line boundary
25/09/2024	P05	Scale amended

FOR PLANNING

Design Firm



Project Title
Rawlence Road
Rawlence Road, Salisbury, SP2 9DX

Sheet Title
Site Location Plan

Sheet Scale 1: 1250 @ A3	Drawn By MLS
Total Sheets 23	Reviewed By JE

File Name
2231_Site Master.vwx

Sheet No.
Project ID - Originator - Volume - Level - Type - Role - Number
WCRRSB-050 - 00 - 00 - DR - A - 0001

Suitability Code - Description S0 INITIAL STATUS	Revision Code - Number P05
--	----------------------------------