



8, Lady Down View, Tisbury, Wiltshire, SP3 6LL

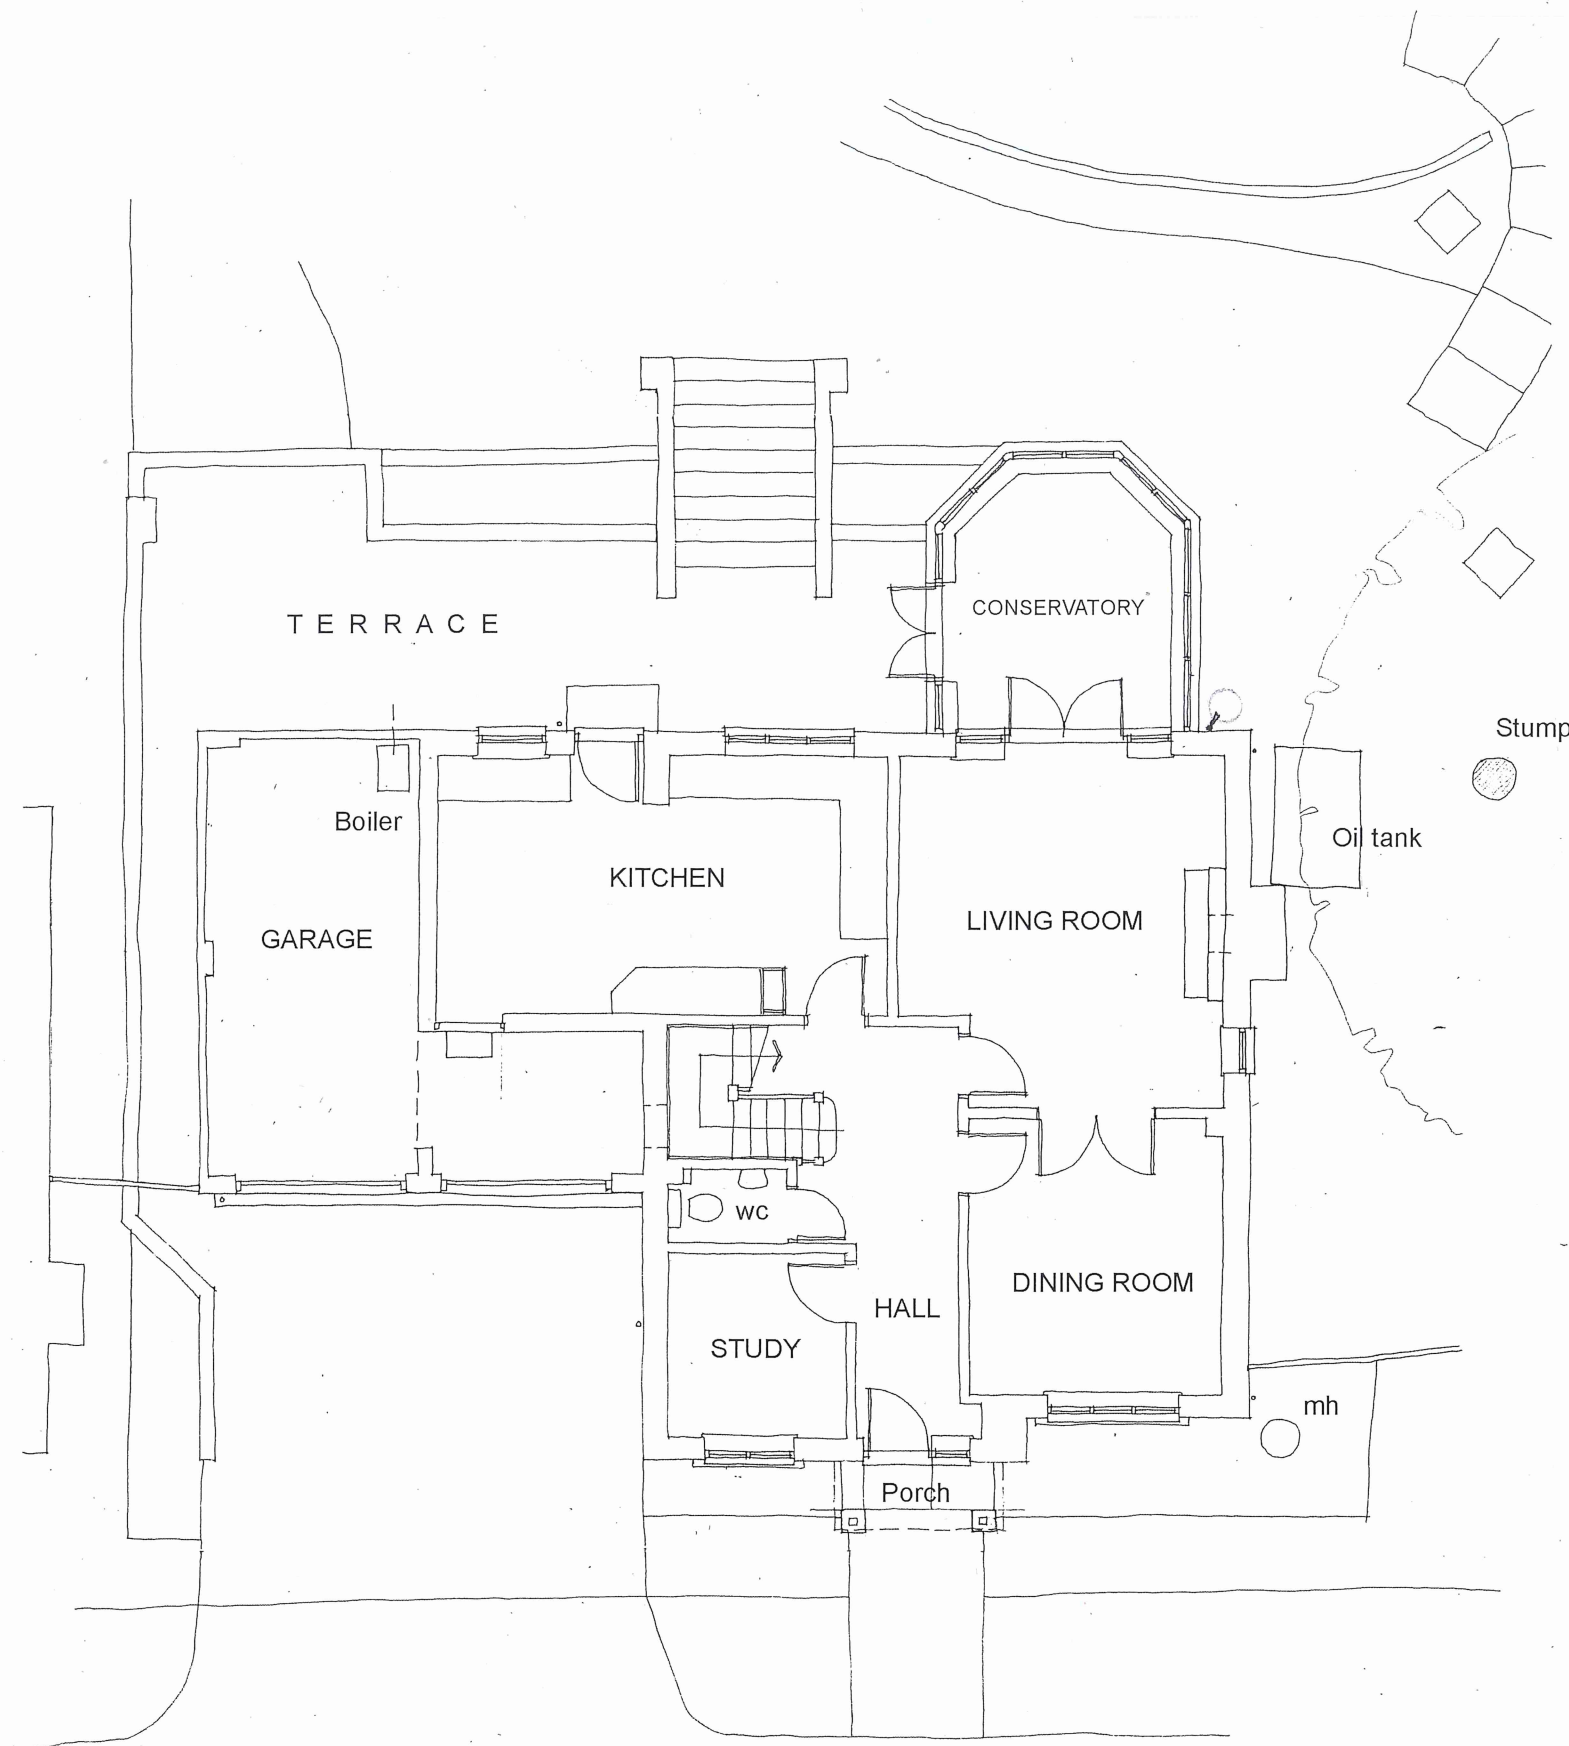

GROUND PLAN

0 5m
1:100 at A3 Ground Plan

SITE LOCATION PLAN
1:1250 at A3

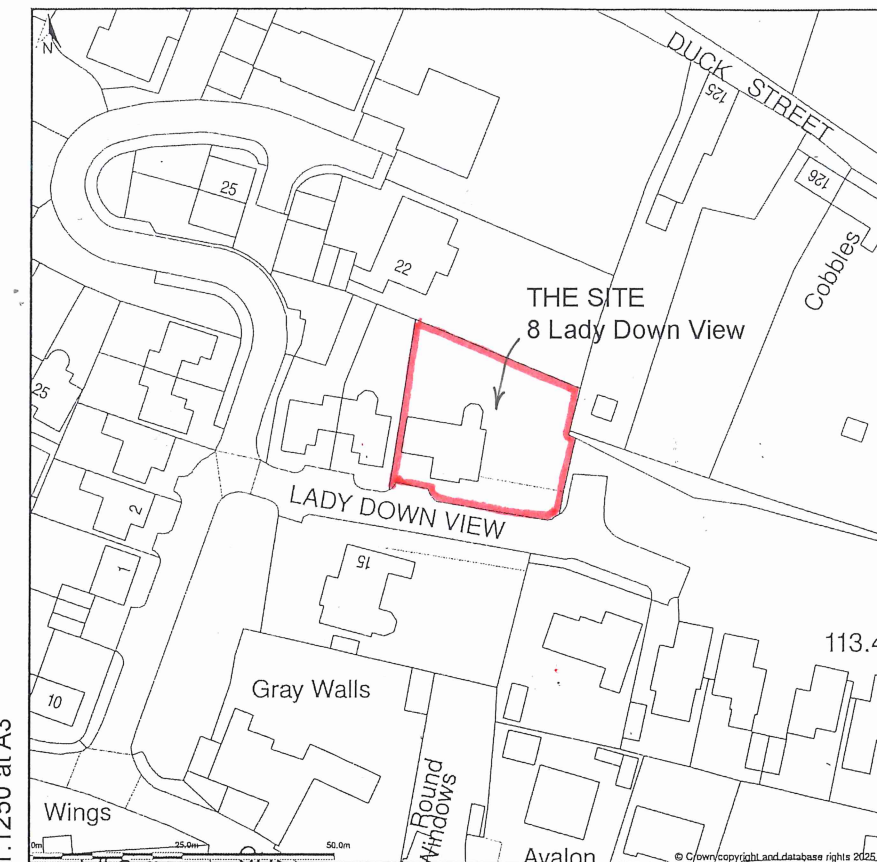

Location Plan shows area bounded by: 394583.4, 129679.28 394724.82, 129820.7 (at a scale of 1:1250), OSGridRef: ST94652974. The representation of a road, track or path is no evidence of a right of way. The representation of features as lines is no evidence of a property boundary.

Produced on 22nd Feb 2025 from the Ordnance Survey National Geographic Database and incorporating surveyed revision available at this date. Reproduction in whole or part is prohibited without the prior permission of Ordnance Survey. © Crown copyright 2025. Supplied by www.buyaplan.co.uk a licensed Ordnance Survey partner (100053143). Unique plan reference: #00960264-3D2CF6.

Ordnance Survey and the OS Symbol are registered trademarks of Ordnance Survey, the national mapping agency of Great Britain. Buy A Plan® logo, pdf design and the www.buyaplan.co.uk website are Copyright © Passinc Ltd 2025.

EXTENSION AND ALTERATIONS at 8 LADY DOWN VIEW, TISBURY, WILTSHIRE

SITE LOCATION PLAN AND GROUND PLAN AS EXISTING

225004/01 Scale as noted at A3

www.bta-architects.co.uk