


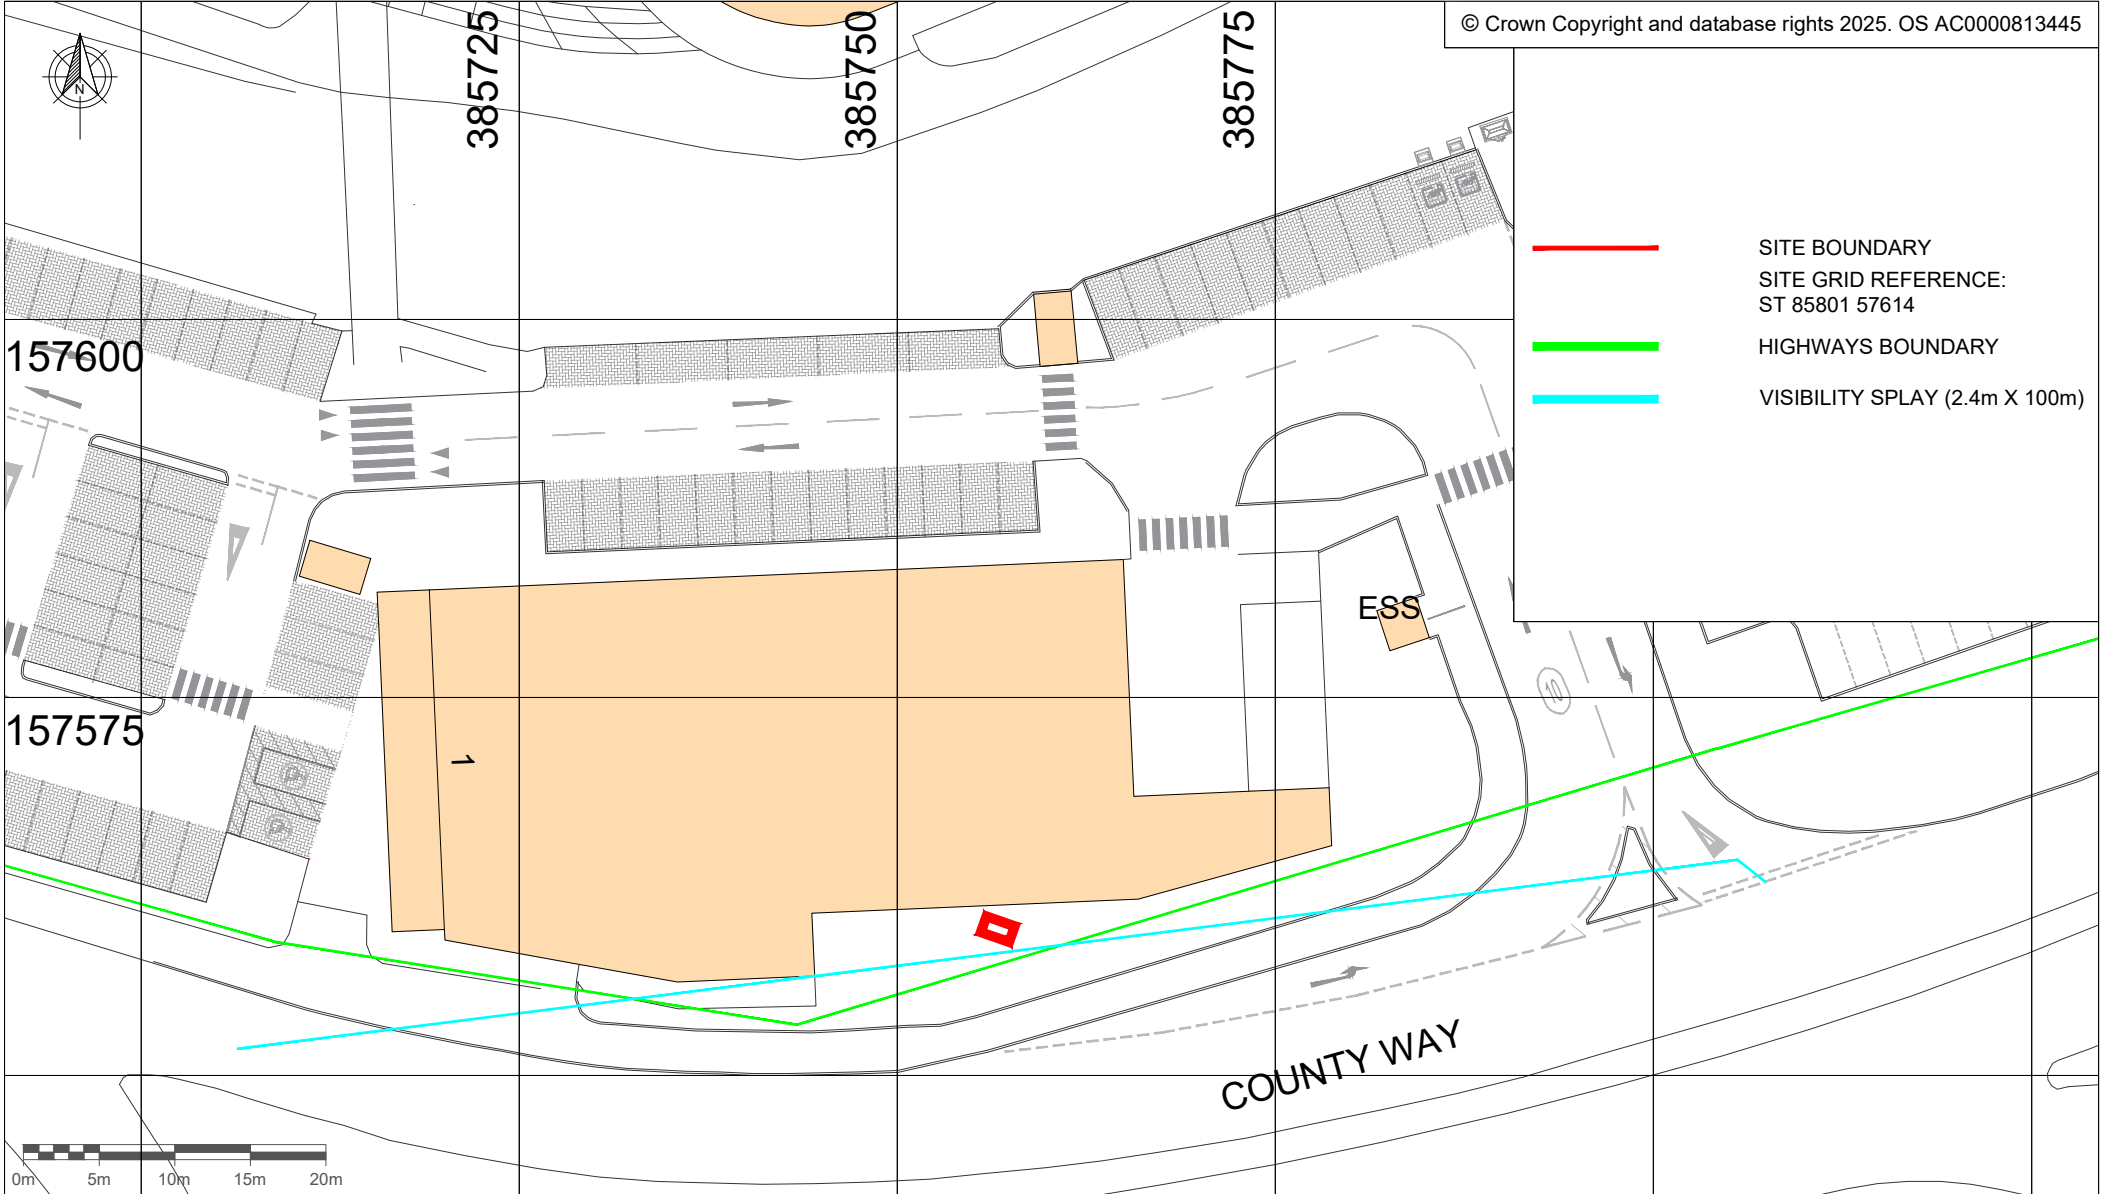

© Crown Copyright and database rights 2025. OS AC0000813445

- SITE BOUNDARY
- SITE GRID REFERENCE:
ST 85801 57614
- HIGHWAYS BOUNDARY
- VISIBILITY SPLAY (2.4m X 100m)

COMMENTS		REV.	DESCRIPTION	REV. BY	APP.	DATE	ADDRESS	PROJECT NAME	INSTAVOLT	
		A	Issued for comment	EH	SF	30/10/25	County Way, Trowbridge, BA14 8FS	PINEHURST SECURITIES - CRADLE BRIDGE RETAIL PARK (EXPANSION)		
		B	Visibility splay and highways added	SF	EH	06/02/26		DRAWING TITLE	ADVERTISING CONSENT LOCATION PLAN	
		C	Proposed site location amended	WW	EH	24/03/26		DRAWING NO.		
								10406 - 0002_05	InstaVolt Ltd, 6 Cedarwood, Crockford Lane, Chineham Park, Hampshire, RG24 8WD © InstaVolt Ltd. 2026	
SCALE (@A4)		DRAWN BY							REV.	
1:500		EH							C	