



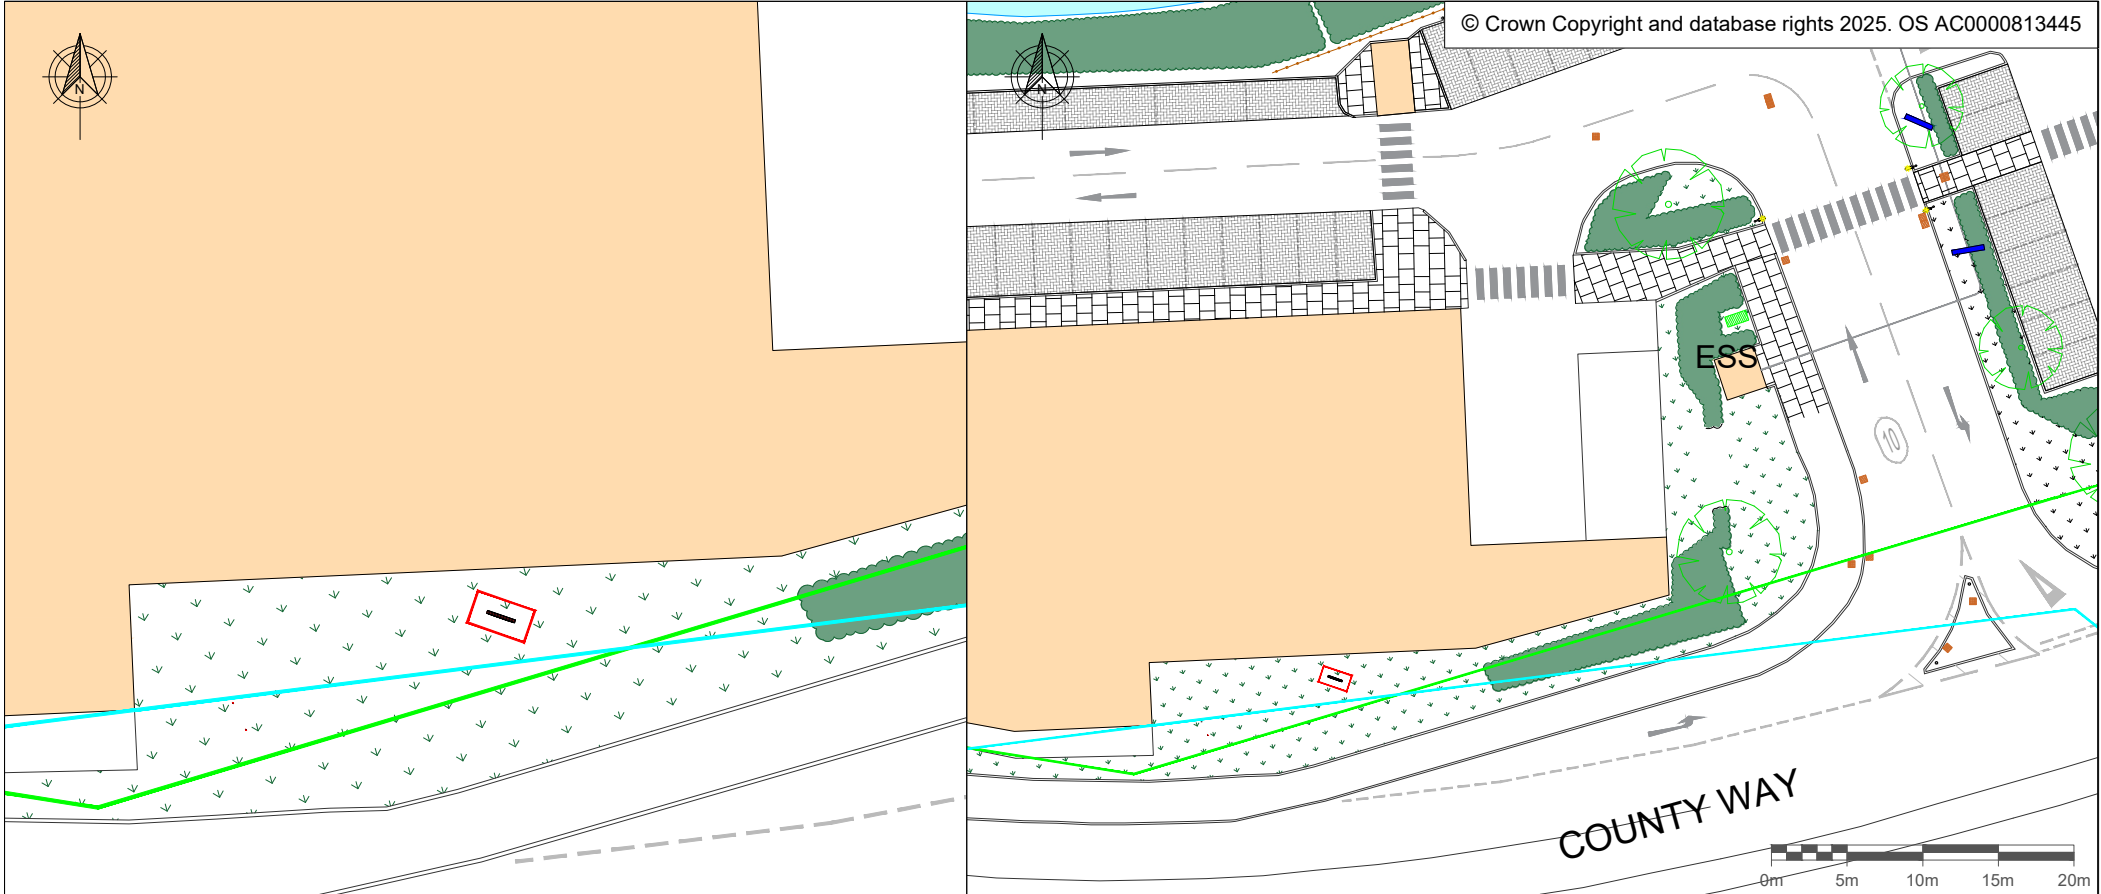

cou

KEY

|                                                                                       |                                |
|---------------------------------------------------------------------------------------|--------------------------------|
|  | 2m Totem (single sided)        |
|  | Site Boundary                  |
|  | Highways Boundary              |
|  | Visibility Splay (2.4m x 100m) |

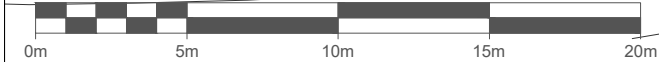

| COMMENTS    |          | REV. | DESCRIPTION                            | REV. BY | APP. | DATE     | ADDRESS                          | PROJECT NAME                                                 |                    |  |
|-------------|----------|------|----------------------------------------|---------|------|----------|----------------------------------|--------------------------------------------------------------|---|--|
|             |          | A    | Issued for comment                     | EH      | SF   | 30/10/25 |                                  | PINEHURST SECURITIES - CRADLE BRIDGE RETAIL PARK (EXPANSION) |   |  |
|             |          | B    | Highways land + visibility splay added | SF      | EH   | 03/02/26 |                                  | DRAWING TITLE                                                |   |  |
|             |          | C    | Visibility splay amended               | SF      | EH   | 06/02/26 |                                  | ADVERTISING CONSENT PLAN                                     | InstaVolt Ltd, 6 Cedarwood, Crockford Lane, Chineham Park, Hampshire, RG24 8WD<br>© InstaVolt Ltd. 2026 |  |
|             |          | D    | Proposed site location amended         | WW      | EH   | 24/03/26 |                                  | DRAWING NO.                                                  |   |  |
| SCALE (@A4) | DRAWN BY |      |                                        |         |      |          | County Way, Trowbridge, BA14 8FS | 10406 - 0002_04                                              | REV.   |  |
| 1:250       | EH       |      |                                        |         |      |          |                                  |                                                              | D   |  |