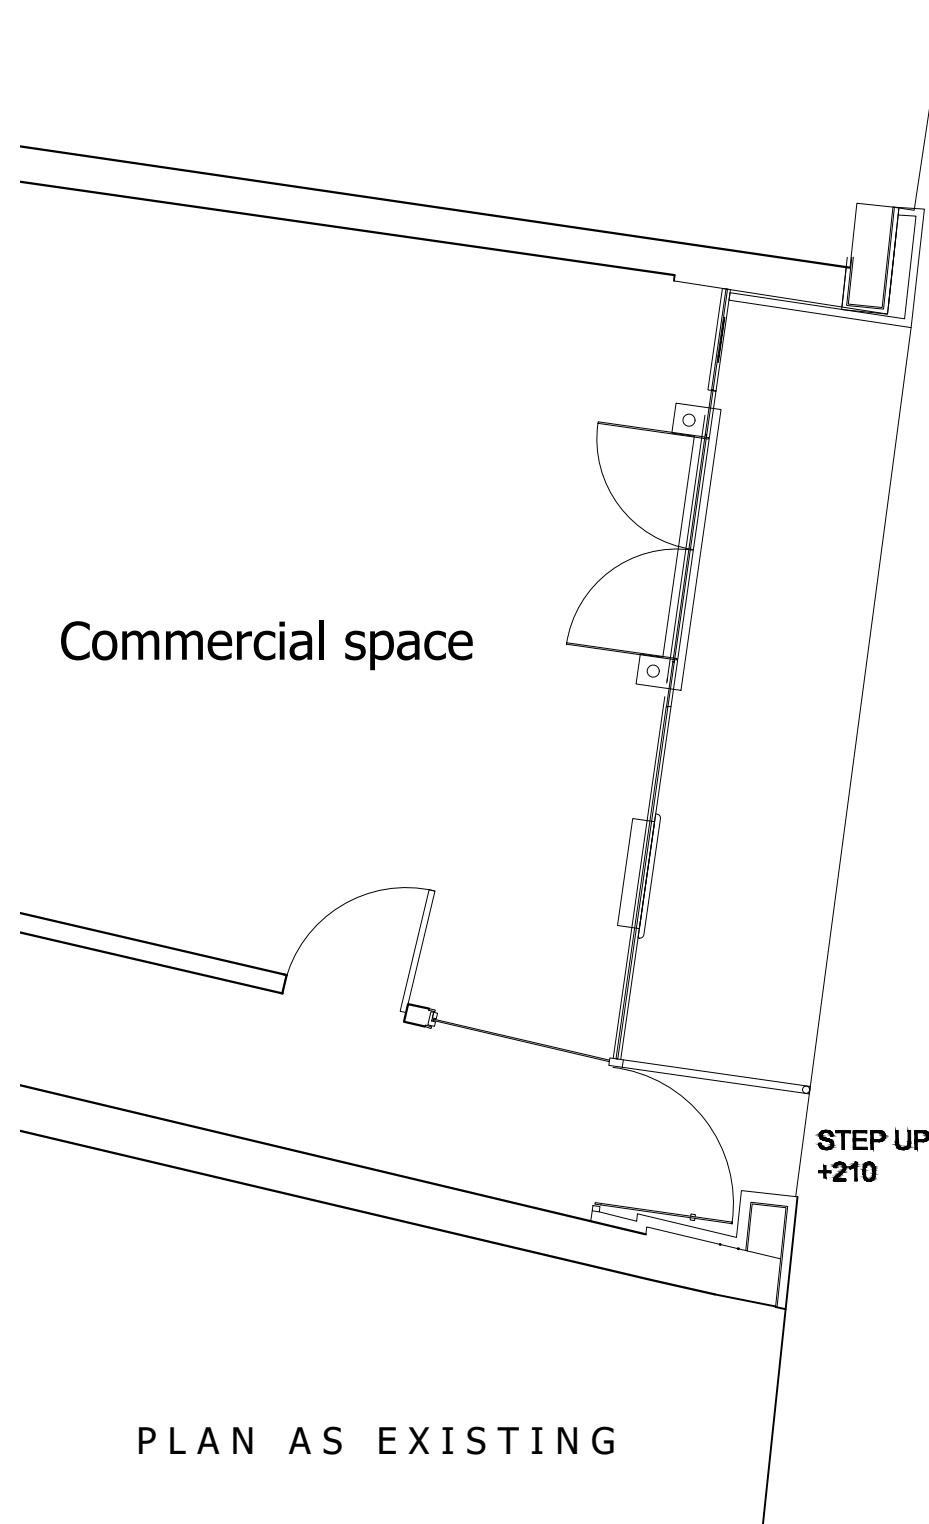
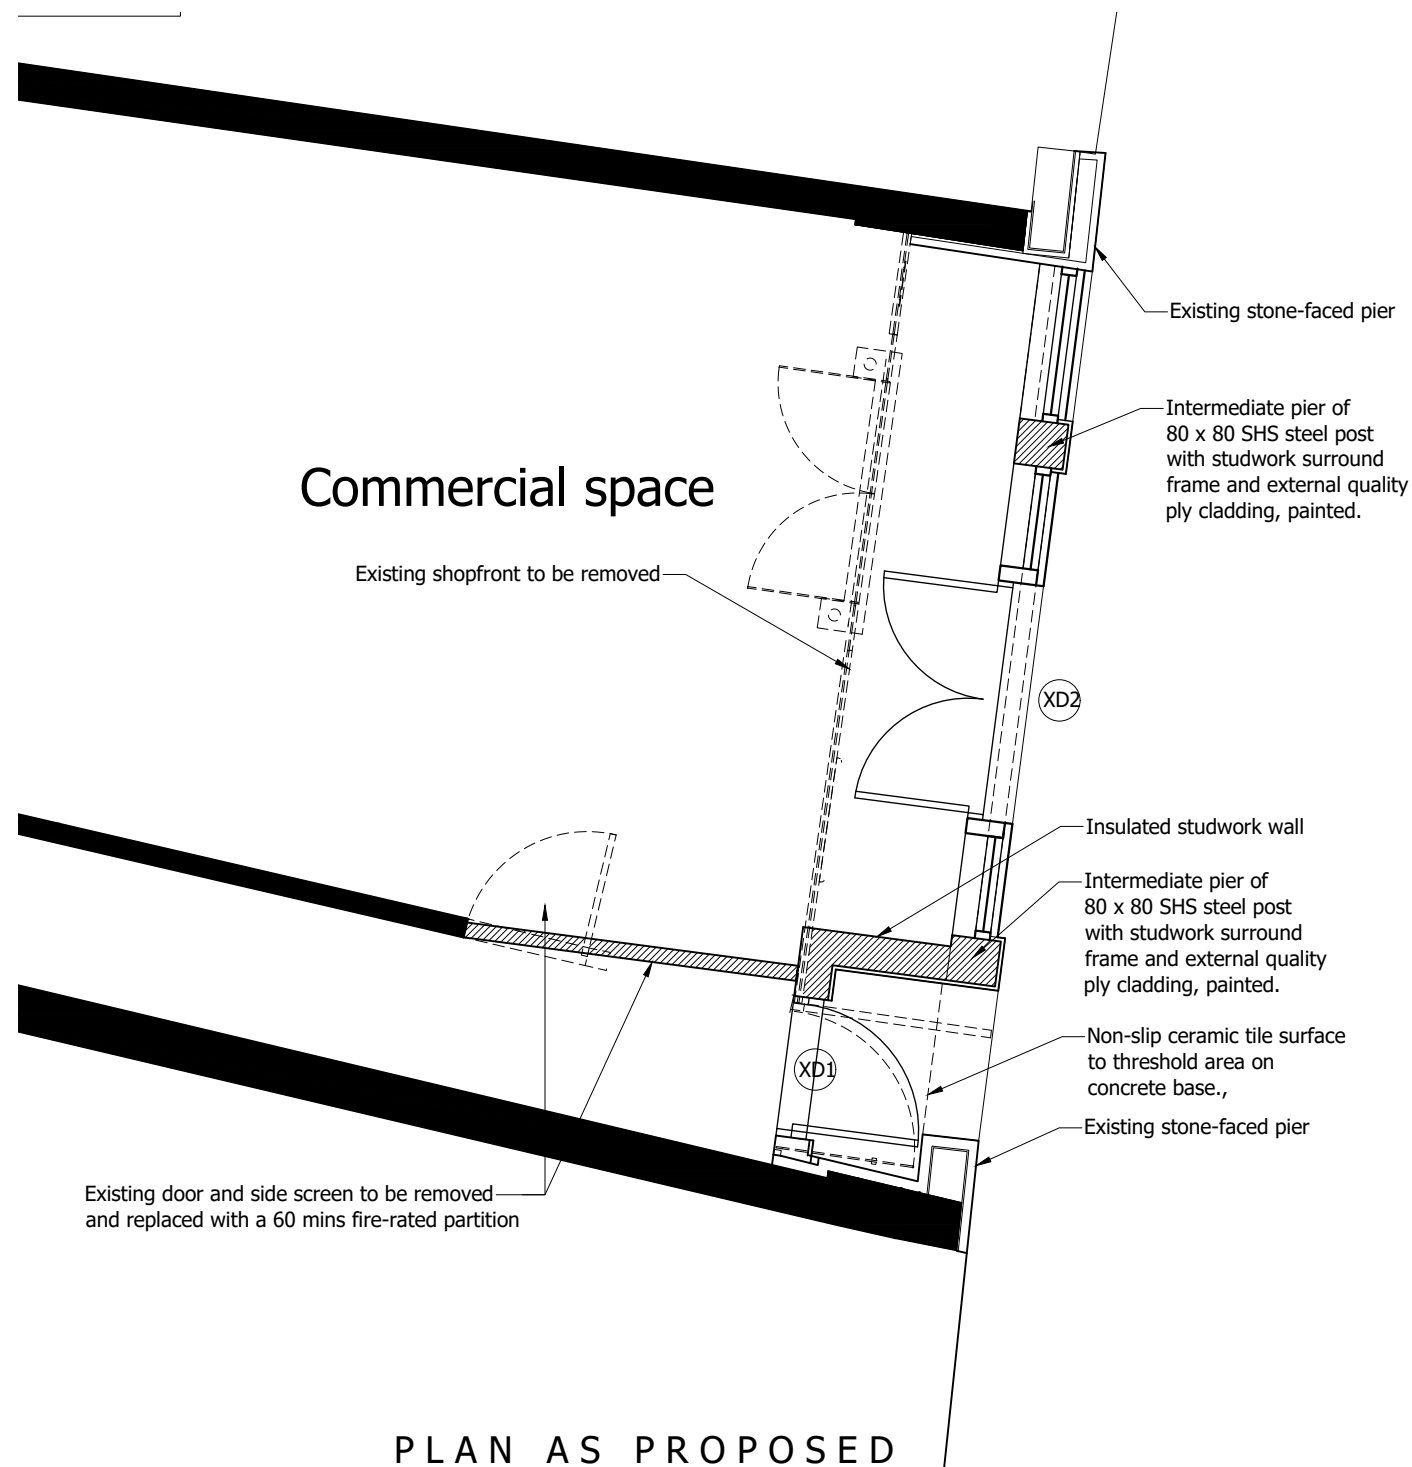


Shopfront design-floor plans 1:50 @ A3

24092-202