


Proposed ground floor

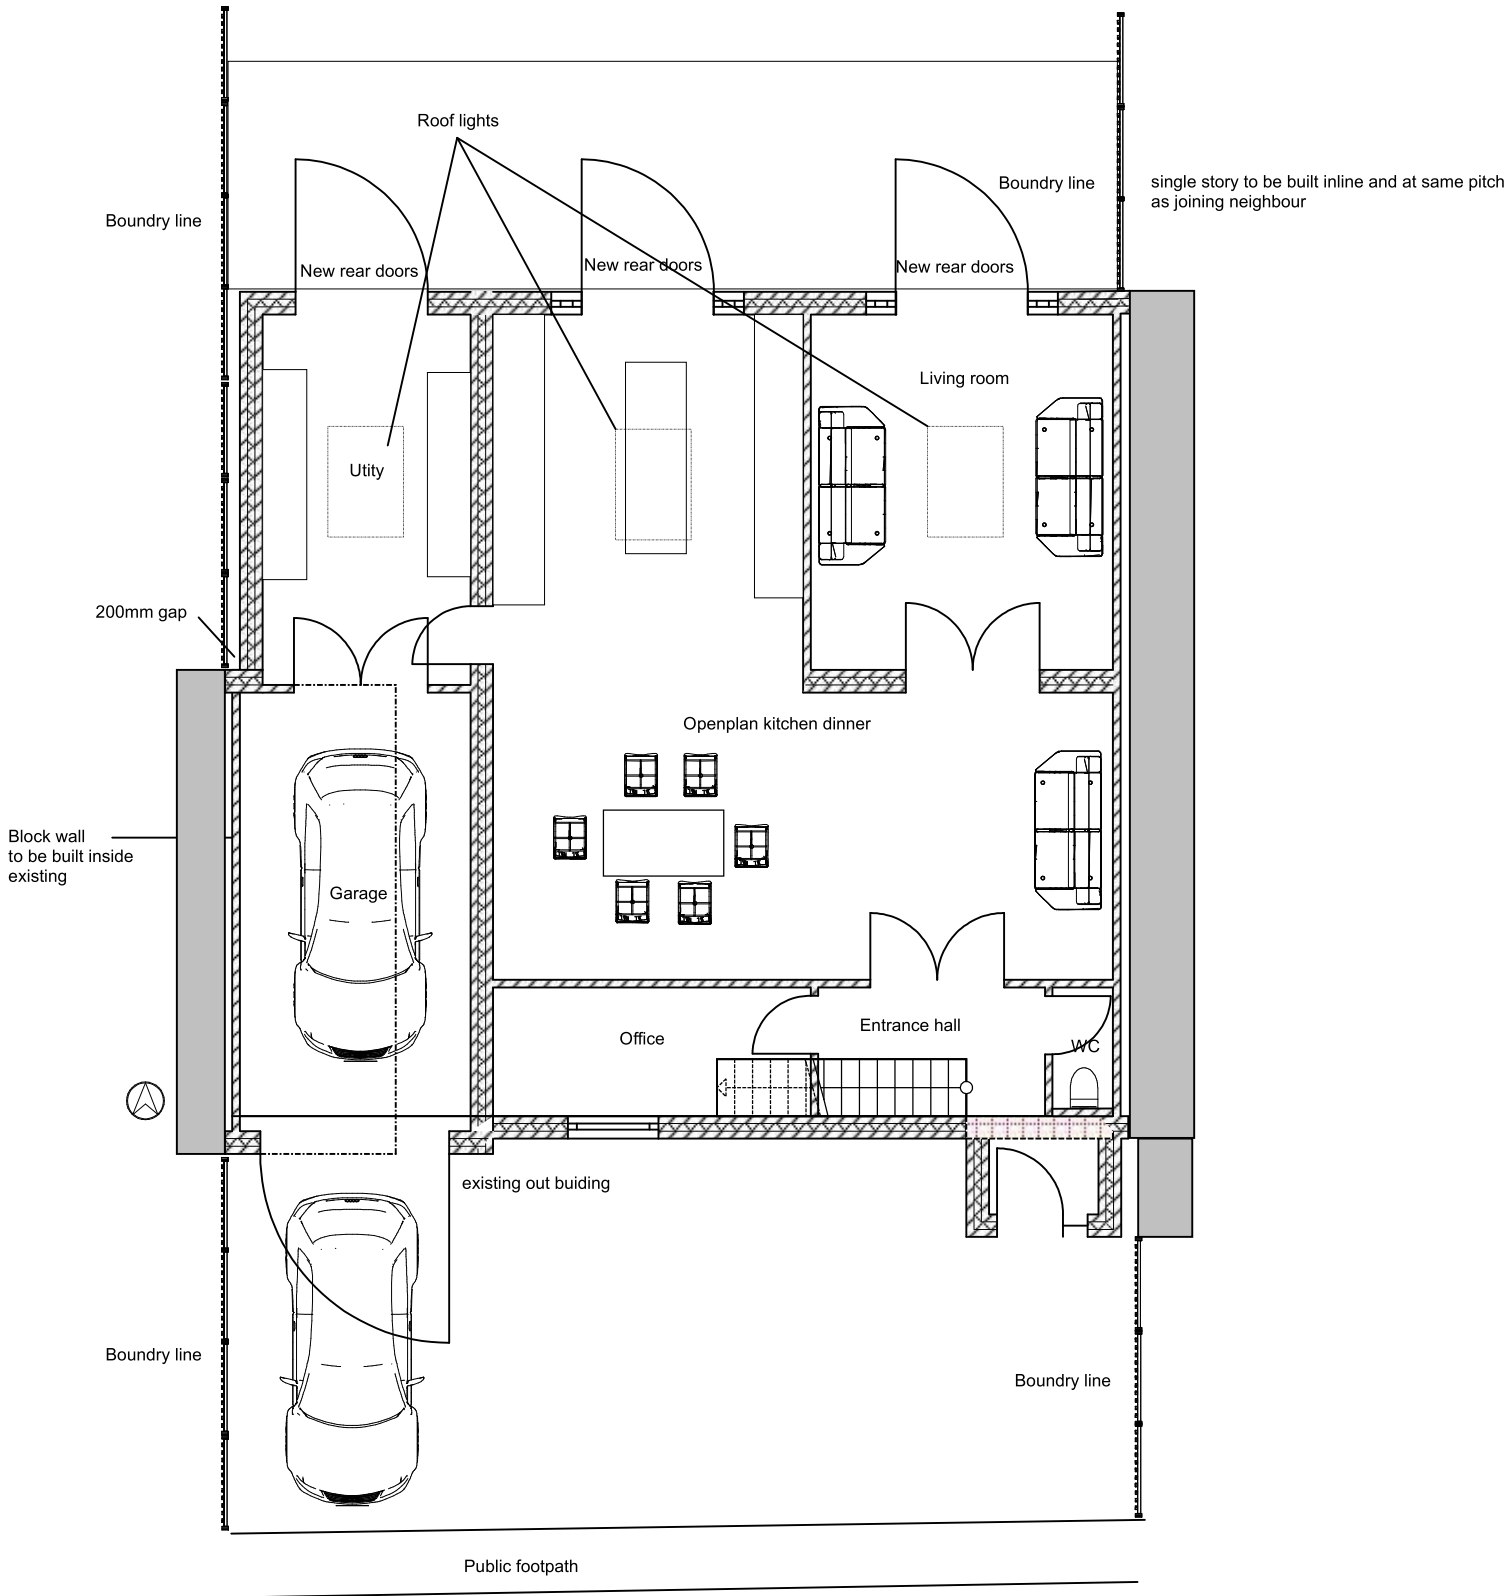

New walls
Existing walls

 26 MAIN ROAD CHRISTIAN MAFORD SN15 4BZ T:07557960277 F:07557960277 @1stchoicebuildandground@gmail.com	DATE: 23/03/26
	SCALE: 1.100 @ A3
ADDRESS 5 St Michaels Close, Lyneham Wiltshire SN15 4NZ	
PLAN TYPE: Proposed ground floor	JOB NO: Sm01