
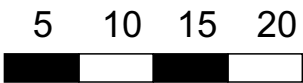
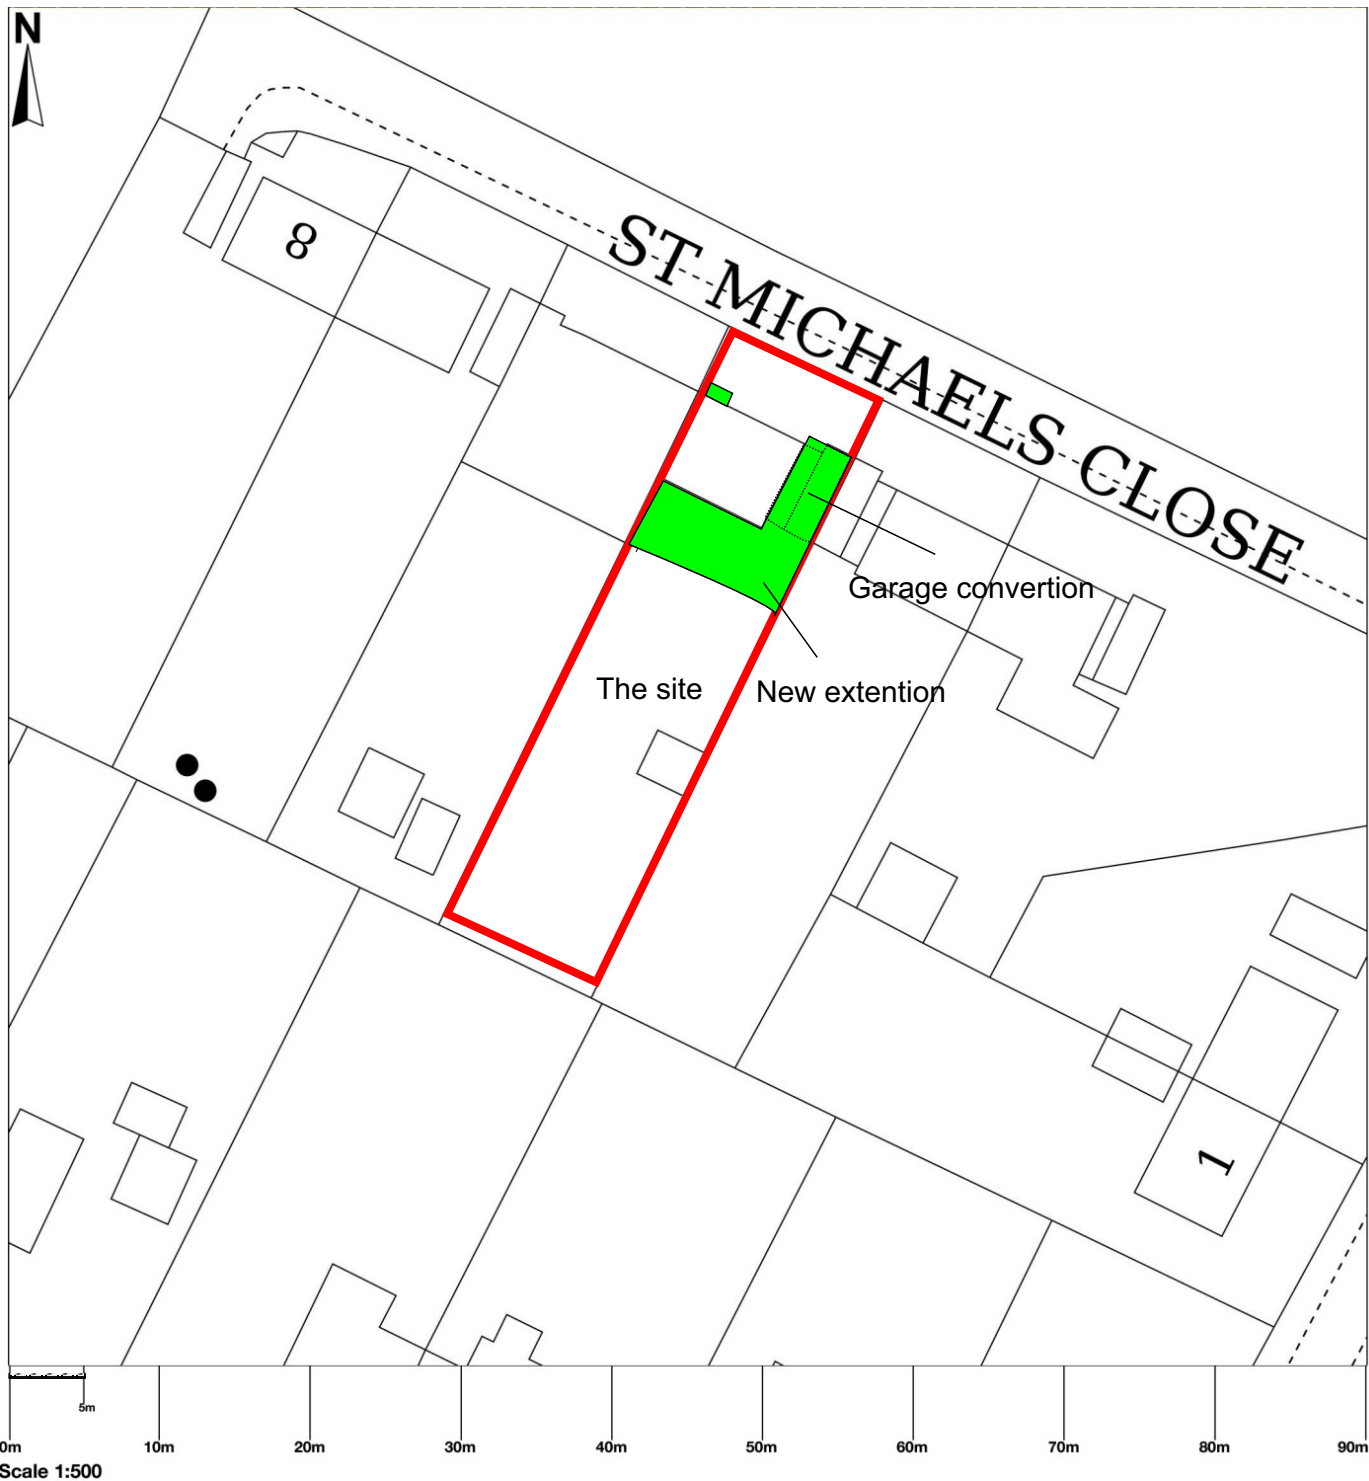


Block plan

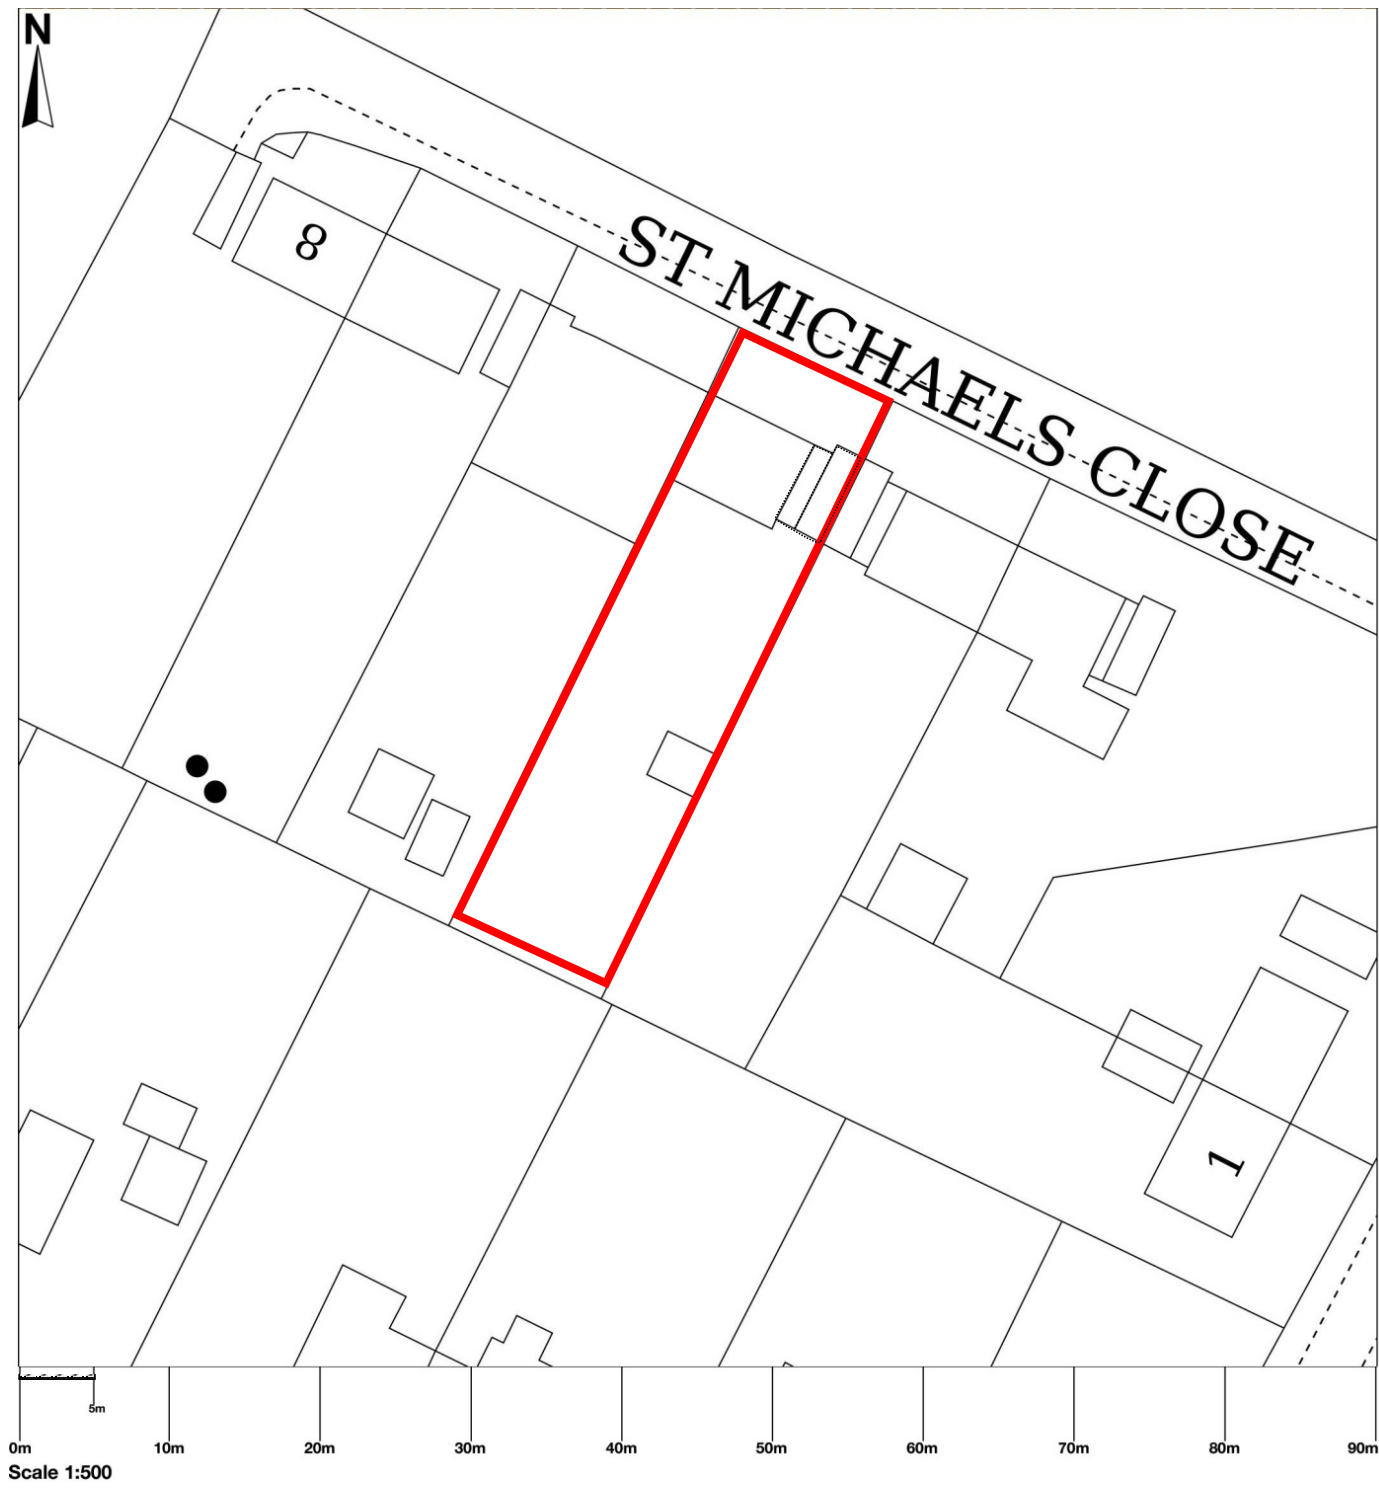

 1ST CHOICE BUILD AND GROUNDWORKS T:07557960277 @1stchoicebuildandground@gmail.com	26 MAIN ROAD CHRISTAIN MALFORD SN15 4BZ	DATE: 23.03.26
	T:07557960277 @1stchoicebuildandground@gmail.com	SCALE: 1.500 @ A3
ADDRESS 5 St Michaels Close, Lyneham Wiltshire Sn15 4NZ		
PLAN TYPE: Block plan	JOB NO: Sm09	