


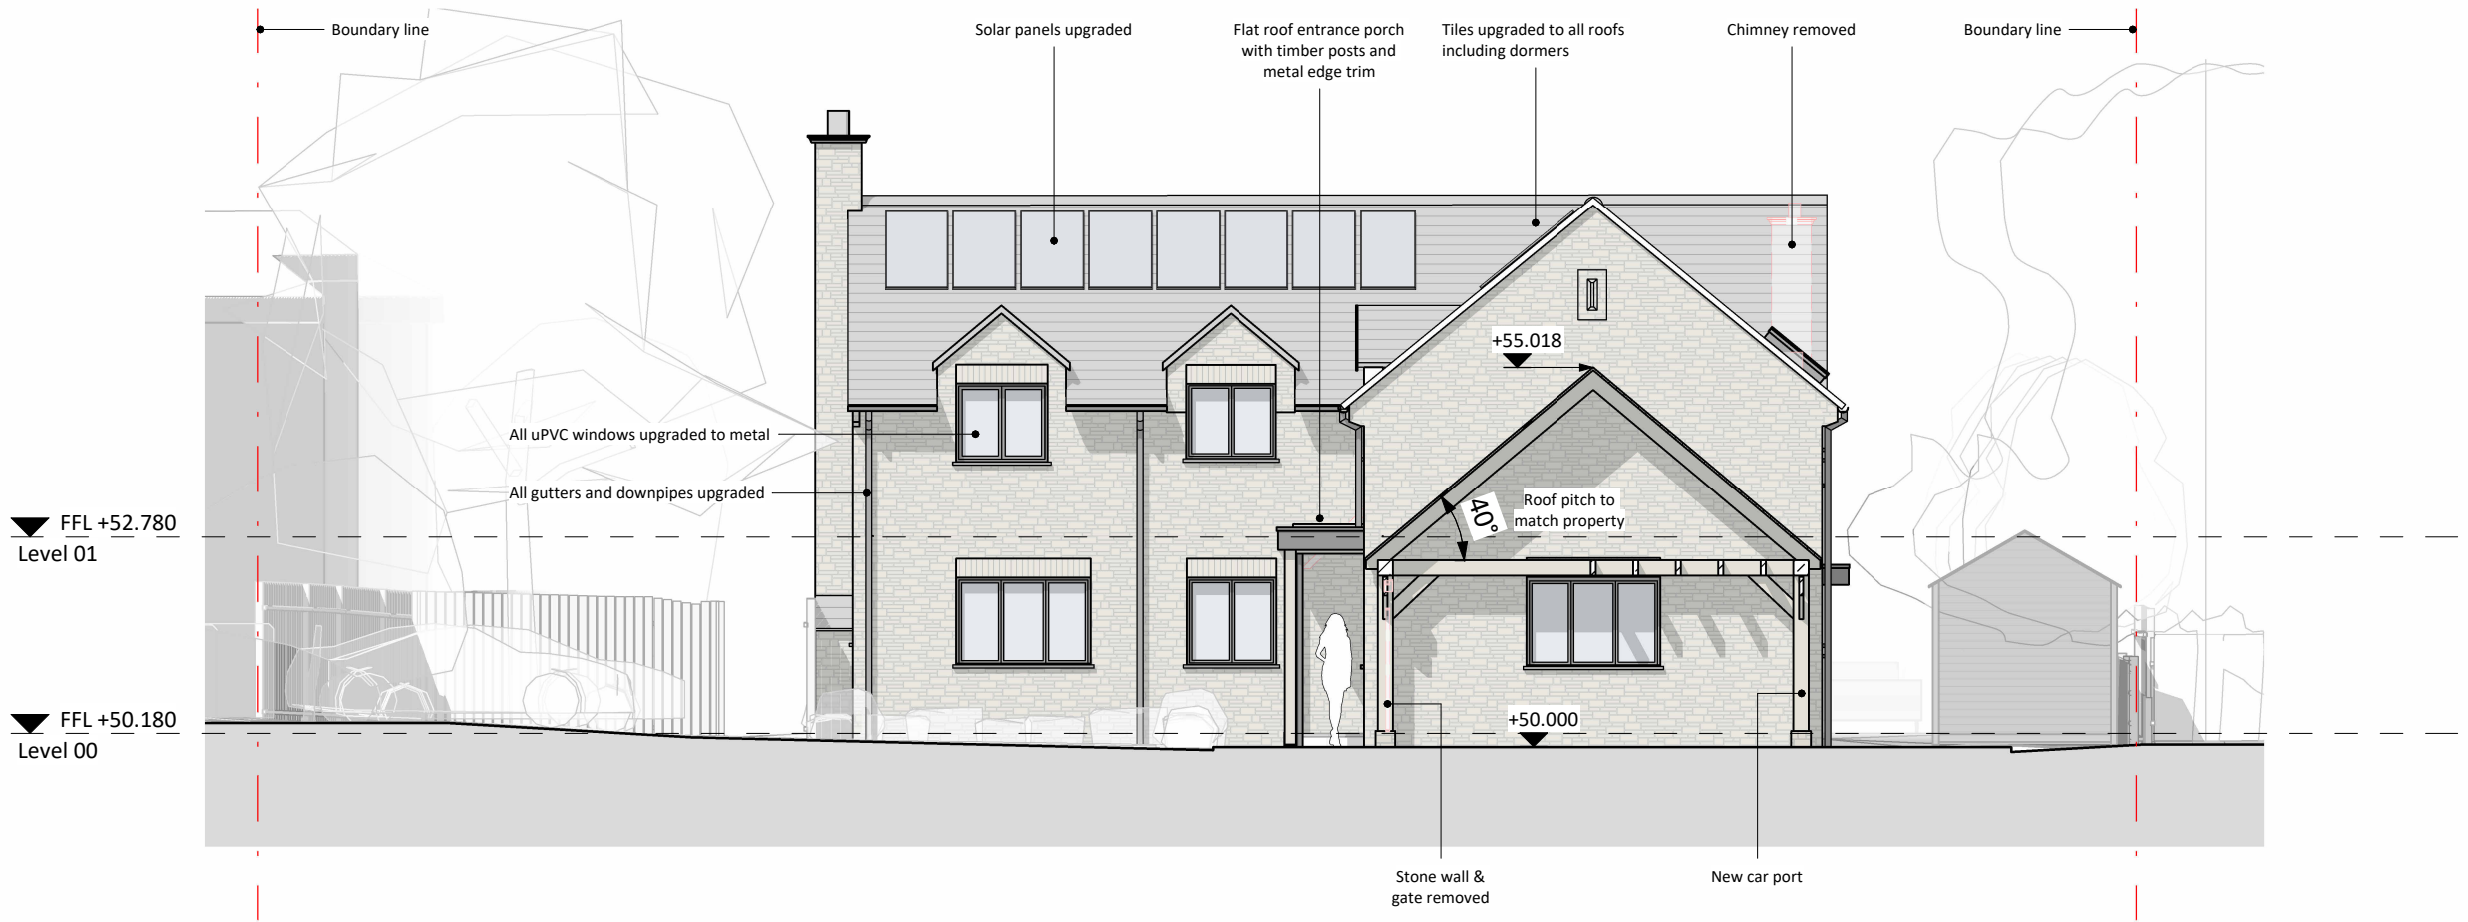

S2	P04	13.08.2026	Design Update
S2	P03	08.03.2026	Drawing Update
S2	P02	18.02.2026	Drawing Update
S2	P01	07.02.2026	First Issue_Draft
STATUS	REV	DATE	DESCRIPTION

CLIENT

Mr Eden

REVISED BY

TE

CHECKED BY

-

ORIGINATOR NO

1986EDE

CONSULTANT



PROJECT

Stonehaven

Lea, Malmesbury, SN16 9PG

DRAWING TITLE

Proposed East (Front) Elevation

SUITABILITY STATUS

S2 : Suitable for information

SCALE

1 : 100@A3

DRAWING USAGE:

PROJECT - ORIGINATOR - VOLUME - LEVEL - TYPE - ROLE - CLASS - NUMBER

1986EDE-NDB-02001

STATUS_REVISION

S2_P04

