


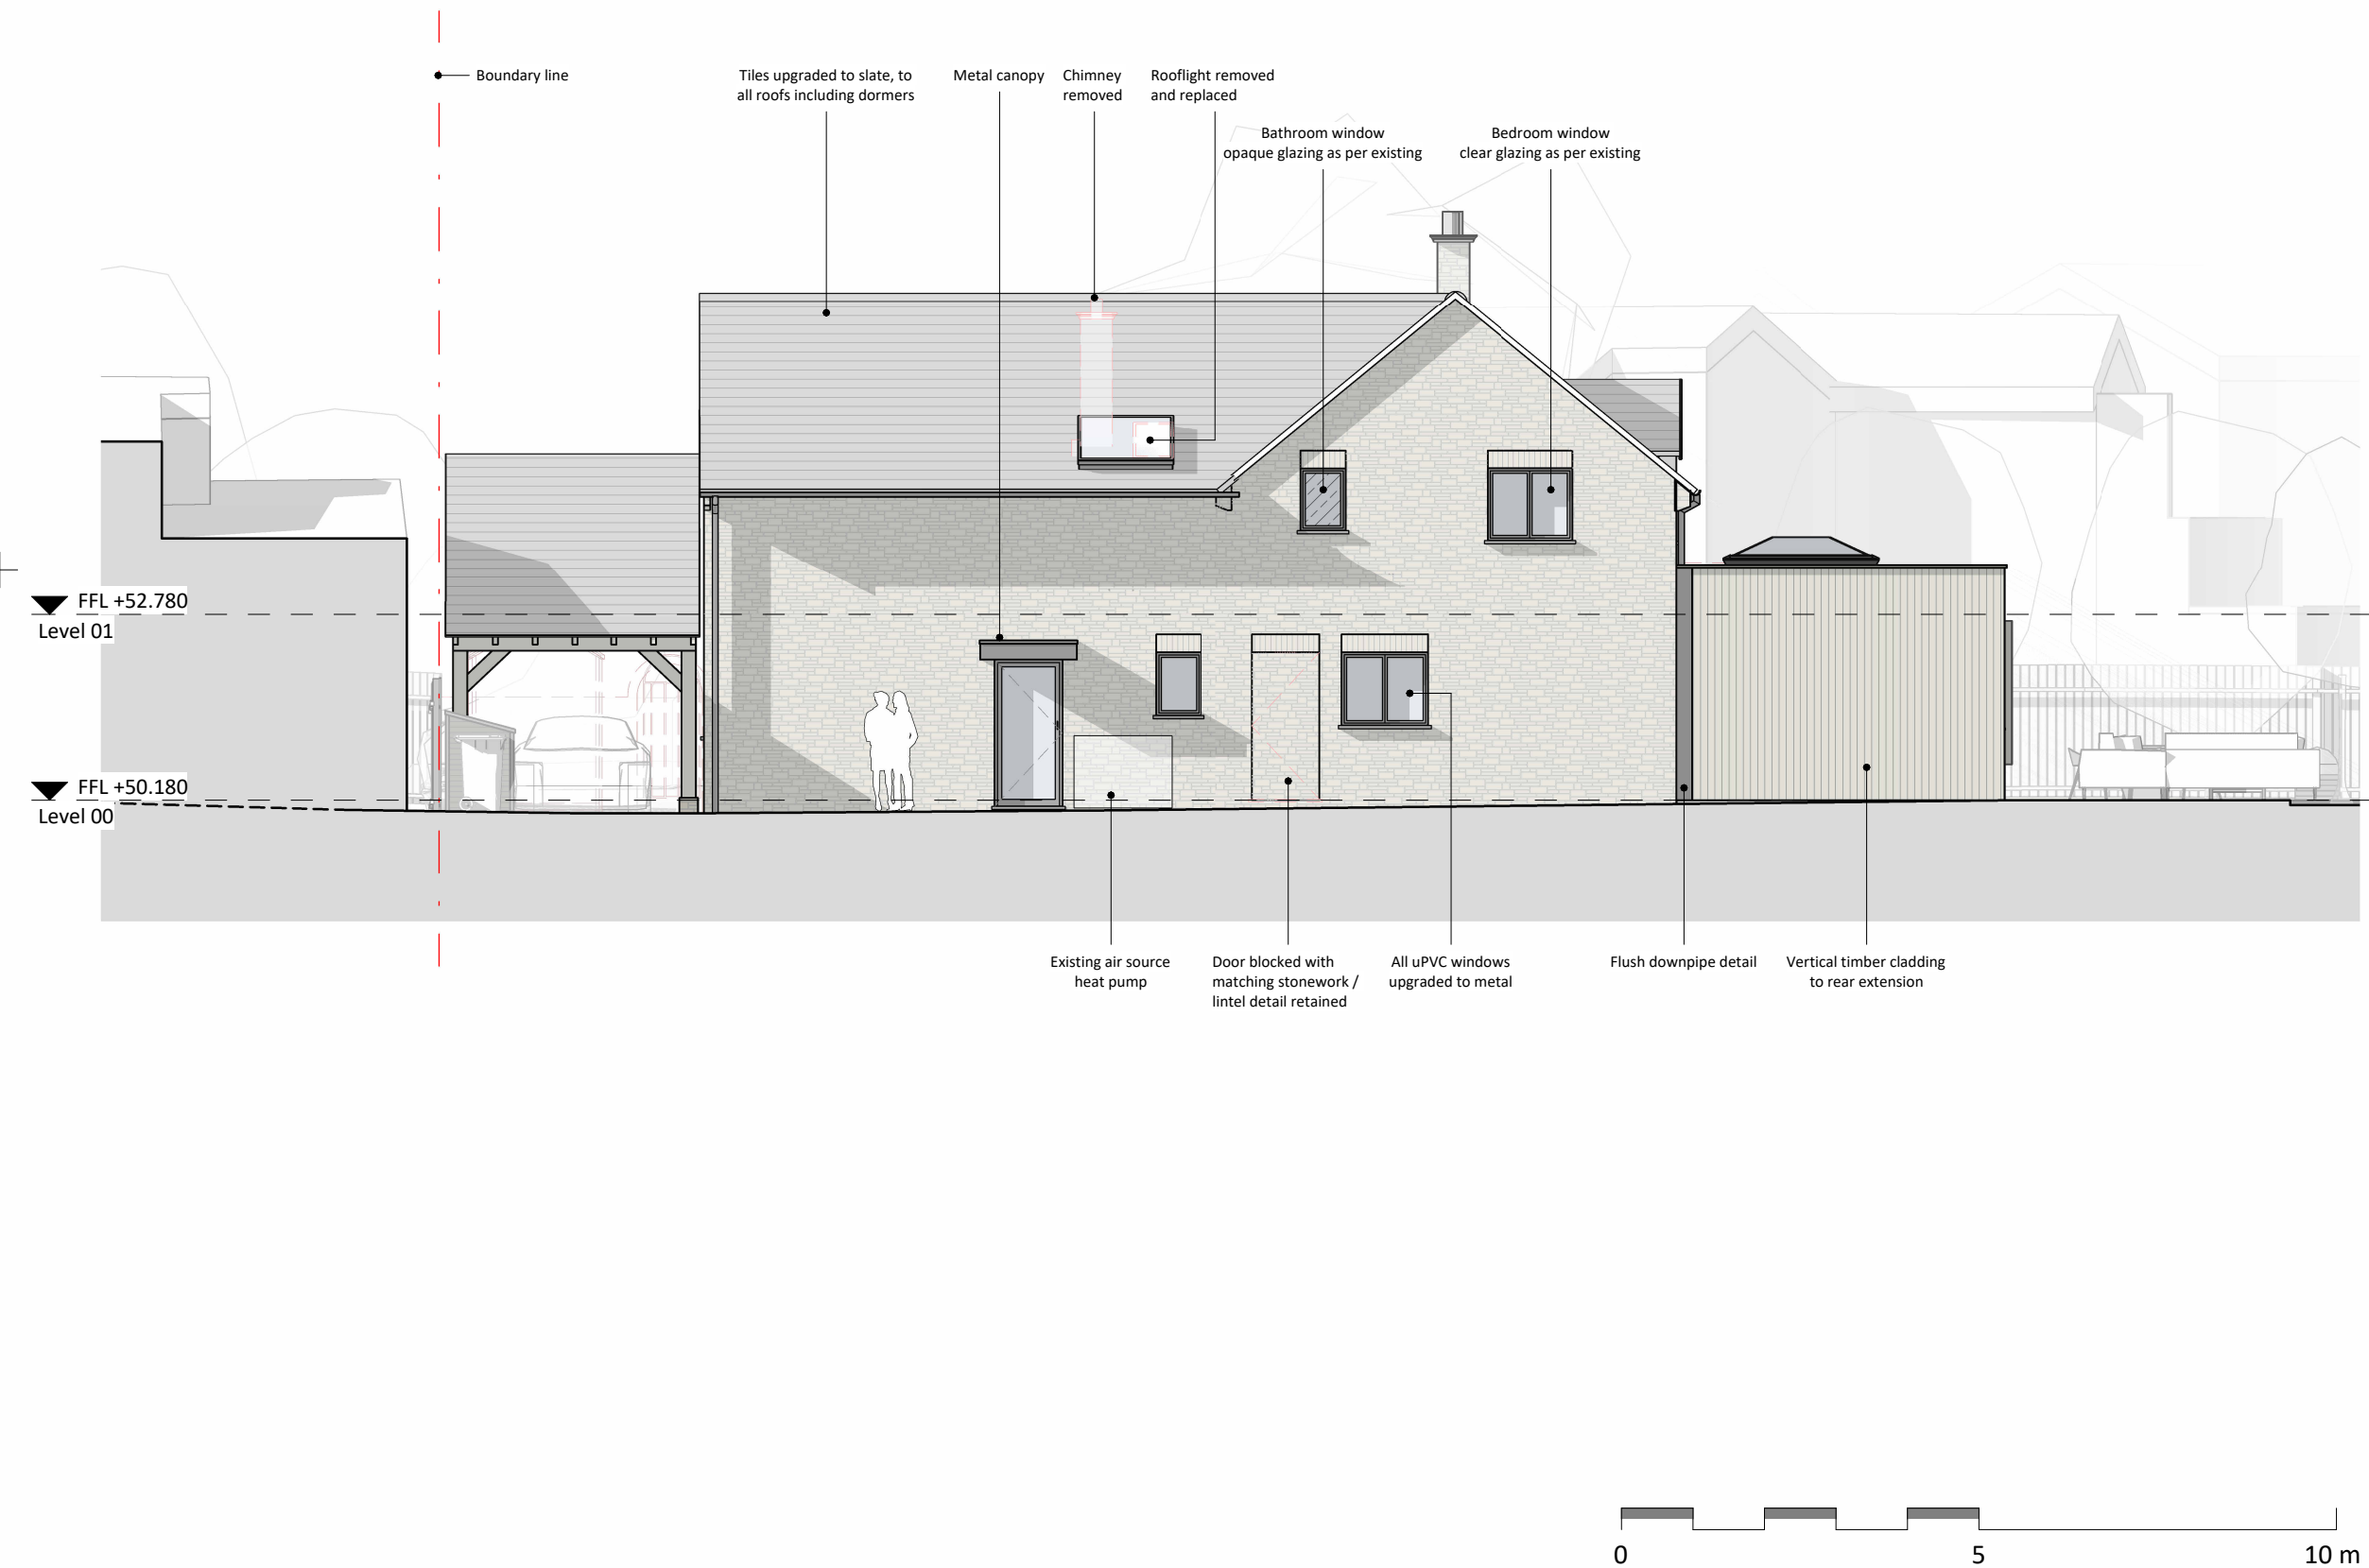

S2	P04	13.08.2026	Design Update
S2	P03	08.03.2026	Drawing Update
S2	P02	18.02.2026	Drawing Update
S2	P01	07.02.2026	First Issue_Draft

STATUS	REV	DATE	DESCRIPTION	REVISED BY
				TE
CLIENT				CHECKED BY
Mr Eden				-
ORIGINATOR NO				1986EDE

CONSULTANT



PROJECT

Stonehaven
Lea, Malmesbury, SN16 9PG

DRAWING TITLE

Proposed North (Side) Elevation

SUITABILITY STATUS

S2 : Suitable for information

SCALE
1 : 100@A3

DRAWING USAGE:

PROJECT - ORIGINATOR - VOLUME - LEVEL - TYPE - ROLE - CLASS - NUMBER	STATUS_REVISION
1986EDE-NDB-02004	S2_P04