


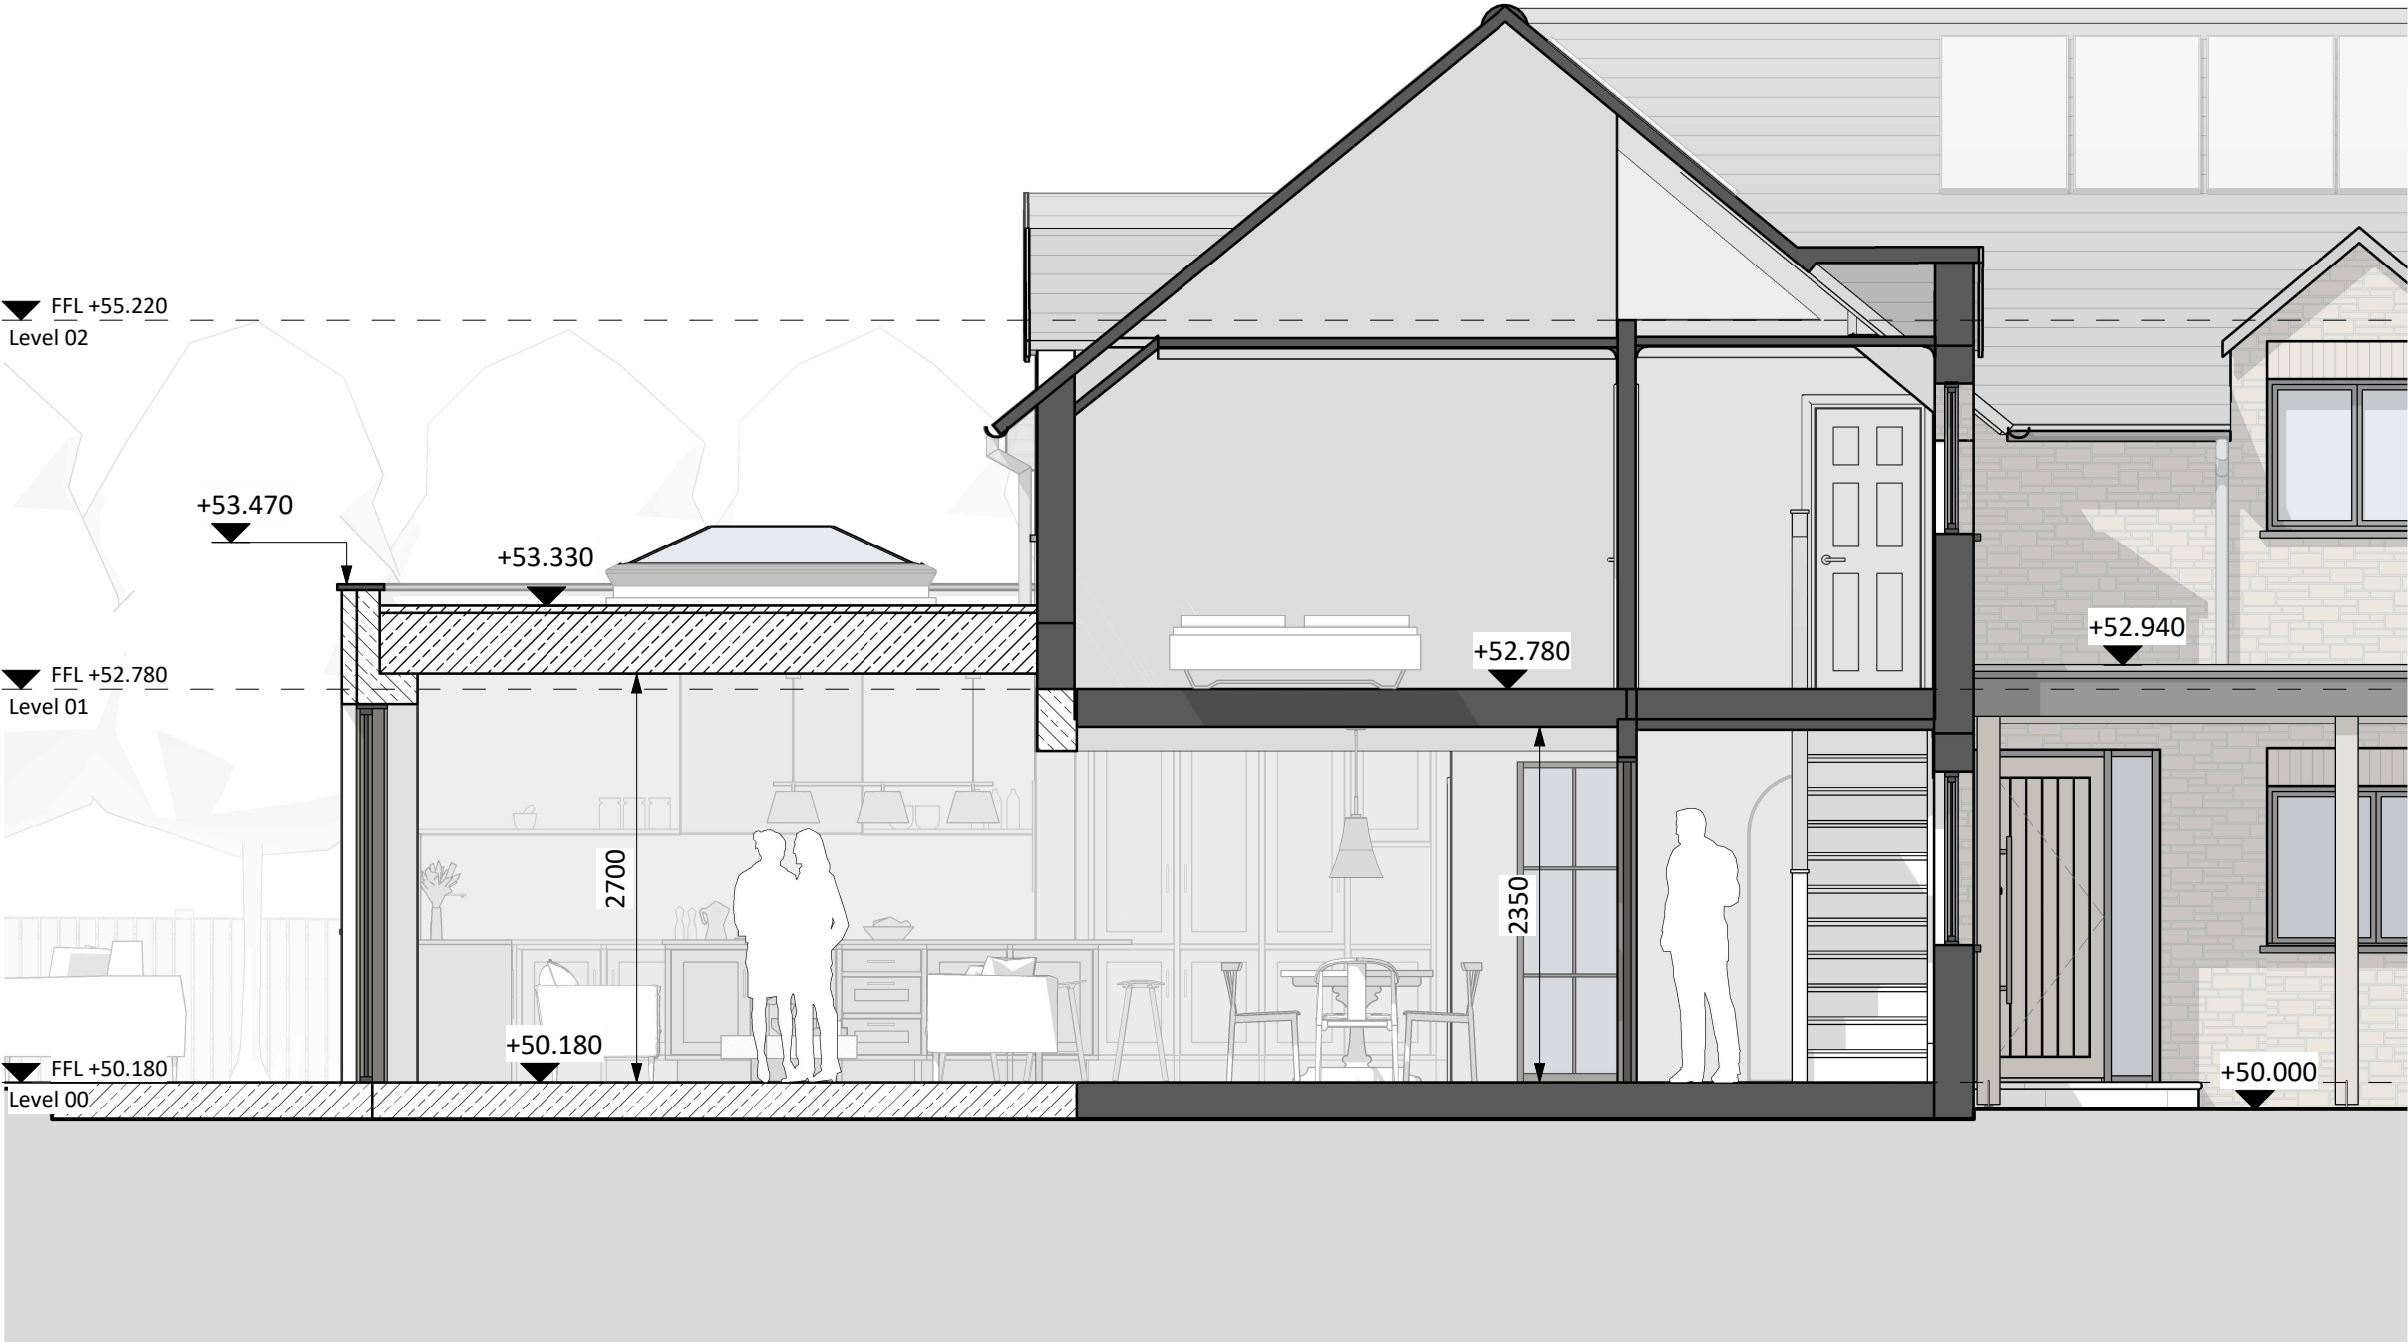

S2	P04	13.08.2026	Design Update
S2	P03	08.03.2026	Drawing Update
S2	P02	18.02.2026	Drawing Update
S2	P01	07.02.2026	First Issue_Draft
STATUS	REV	DATE	DESCRIPTION

CLIENT	REVISOR	REVISION
Mr Eden	TE	
ORIGINATOR NO	CHECKED BY	
1986EDE	-	



PROJECT
Stonehaven
Lea, Malmesbury, SN16 9PG

DRAWING TITLE
Proposed Section AA

SUITABILITY STATUS
S2 : Suitable for information

SCALE
1 : 50@A3

DRAWING USAGE:

PROJECT - ORIGINATOR - VOLUME - LEVEL - TYPE - ROLE - CLASS - NUMBER	STATUS_REVISION
1986EDE-NDB-03001	S2_P04

