


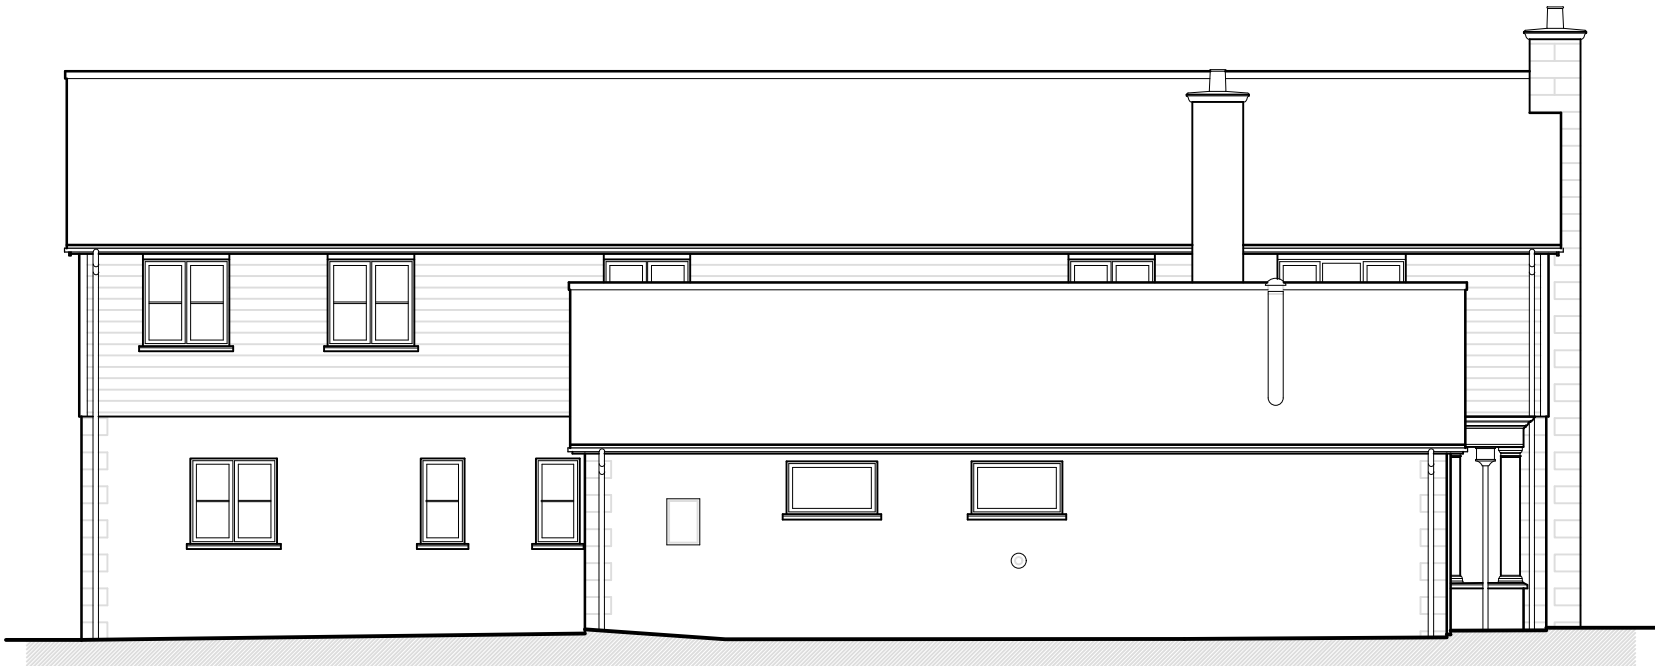

South West Elevation 1:100




South East Elevation 1:100




North East Elevation 1:100




North West Elevation 1:100

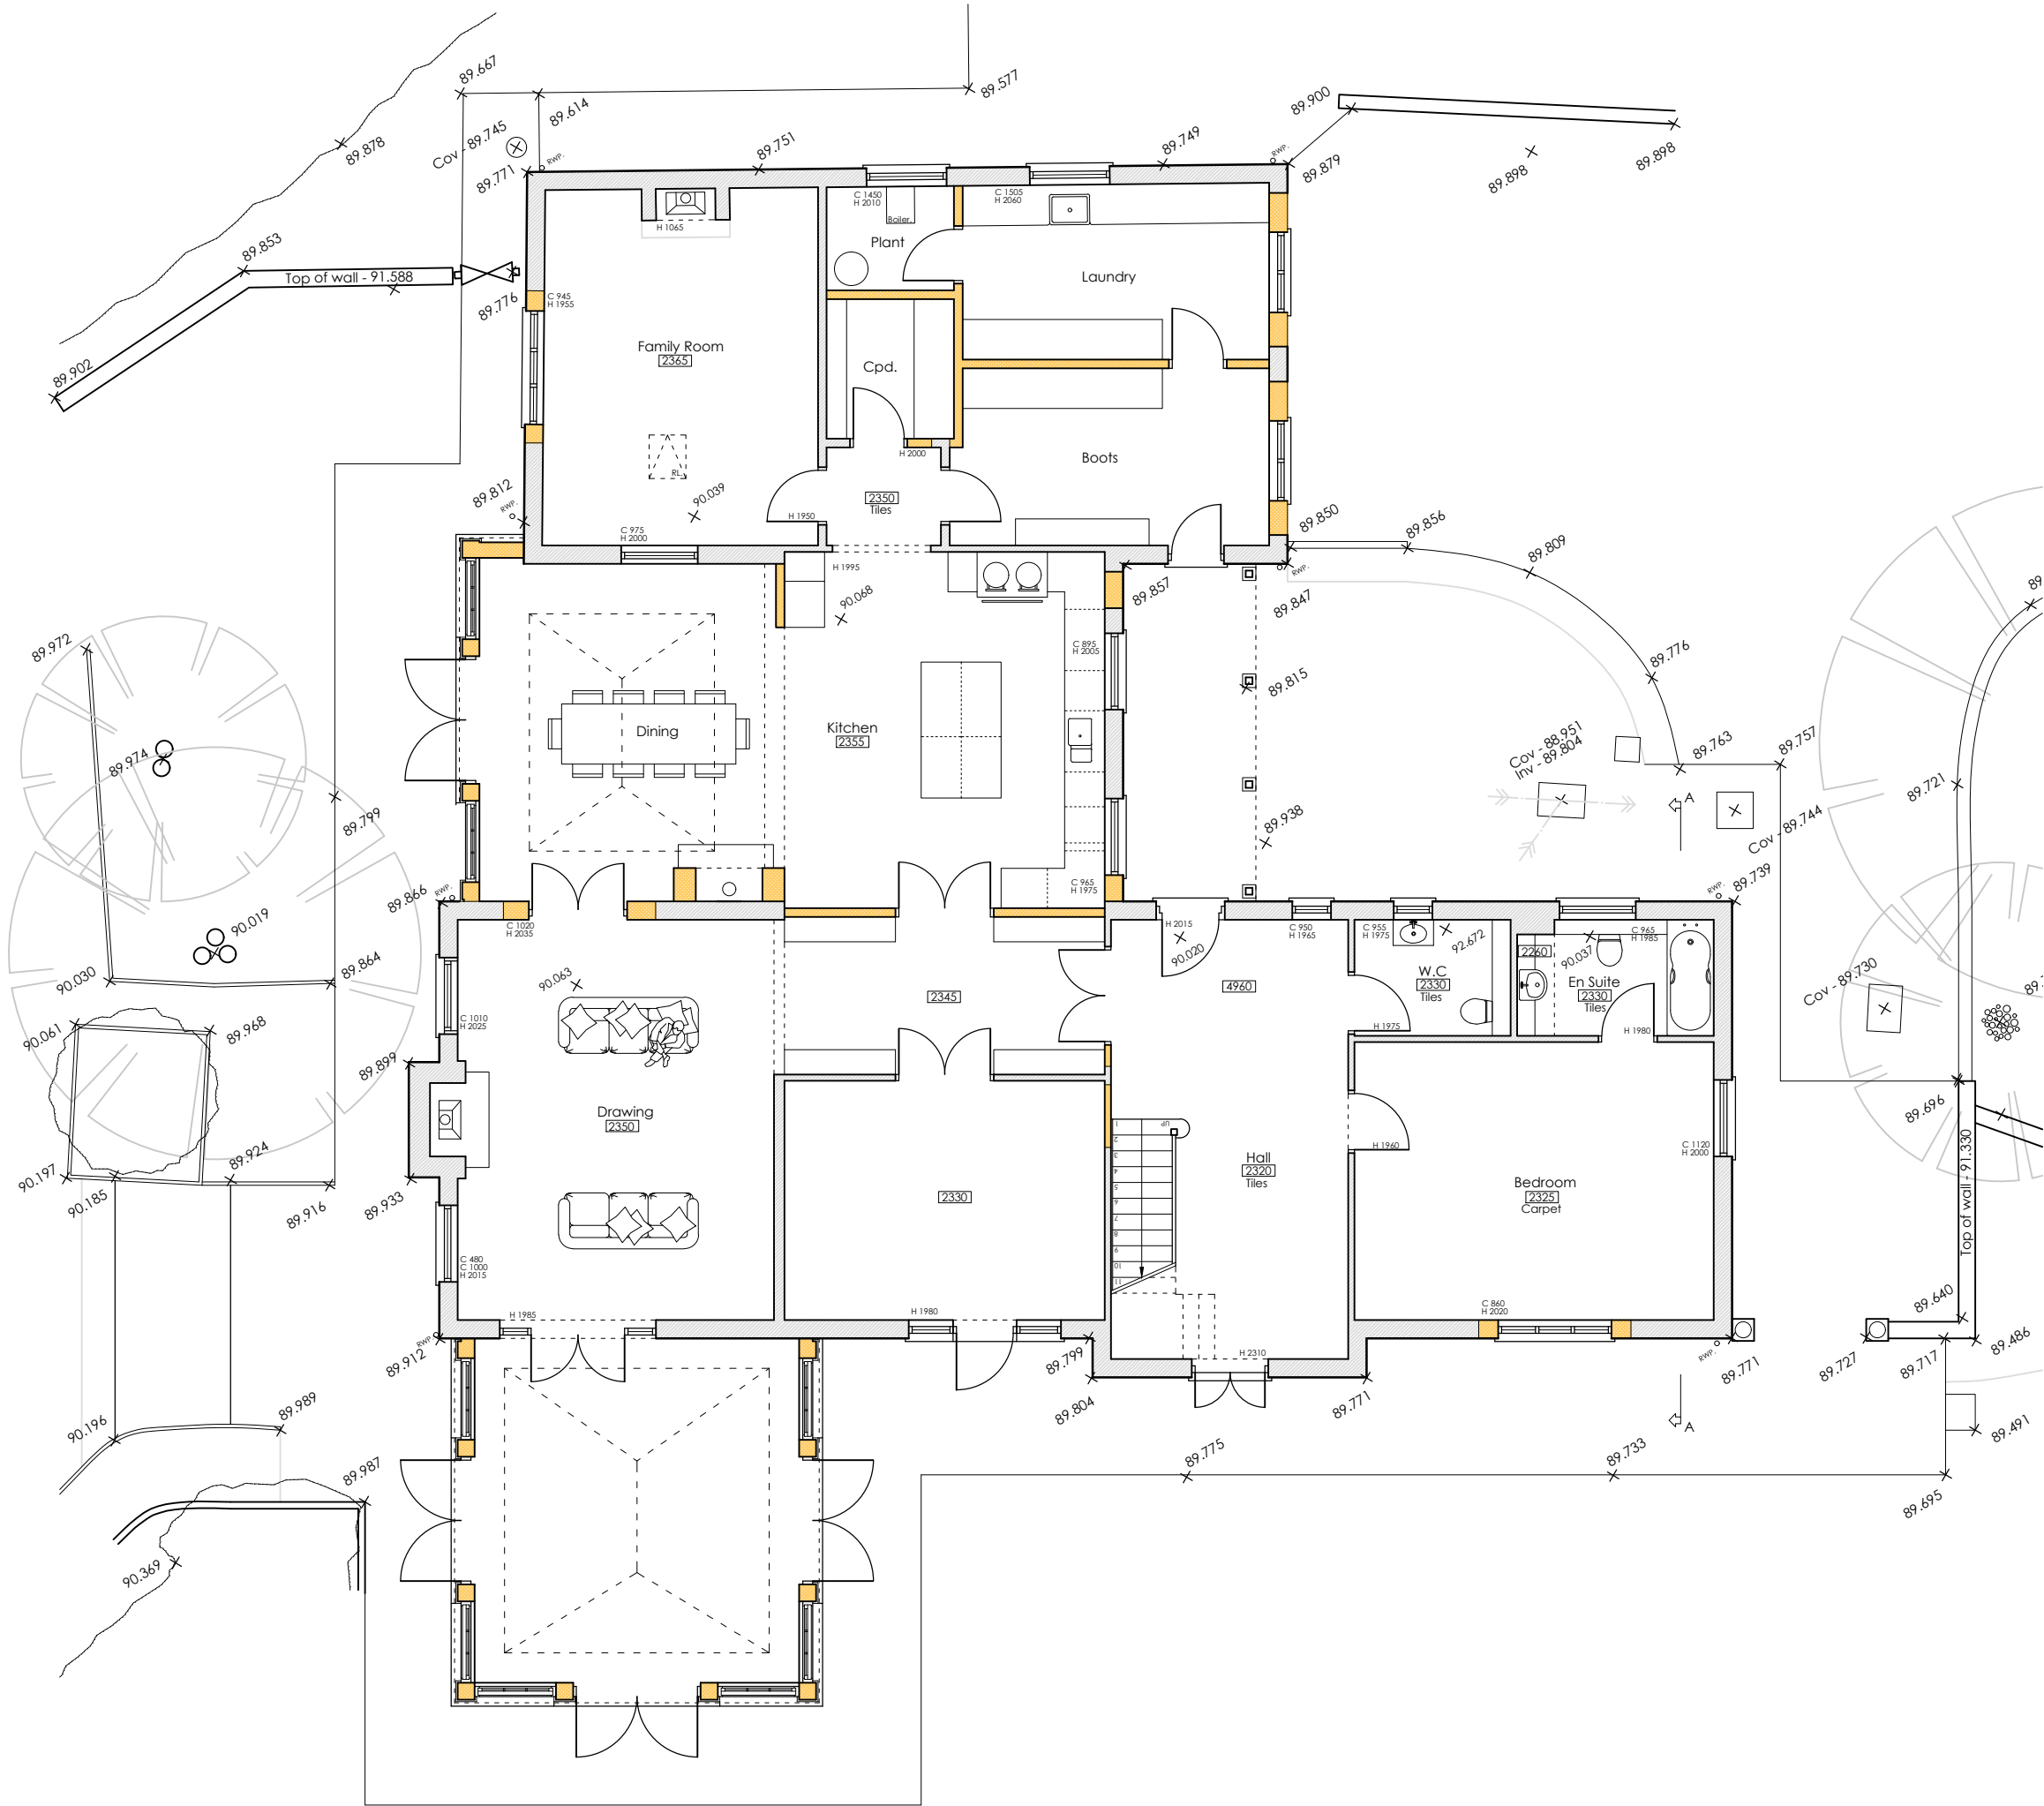



Ground Floor Plan 1:100

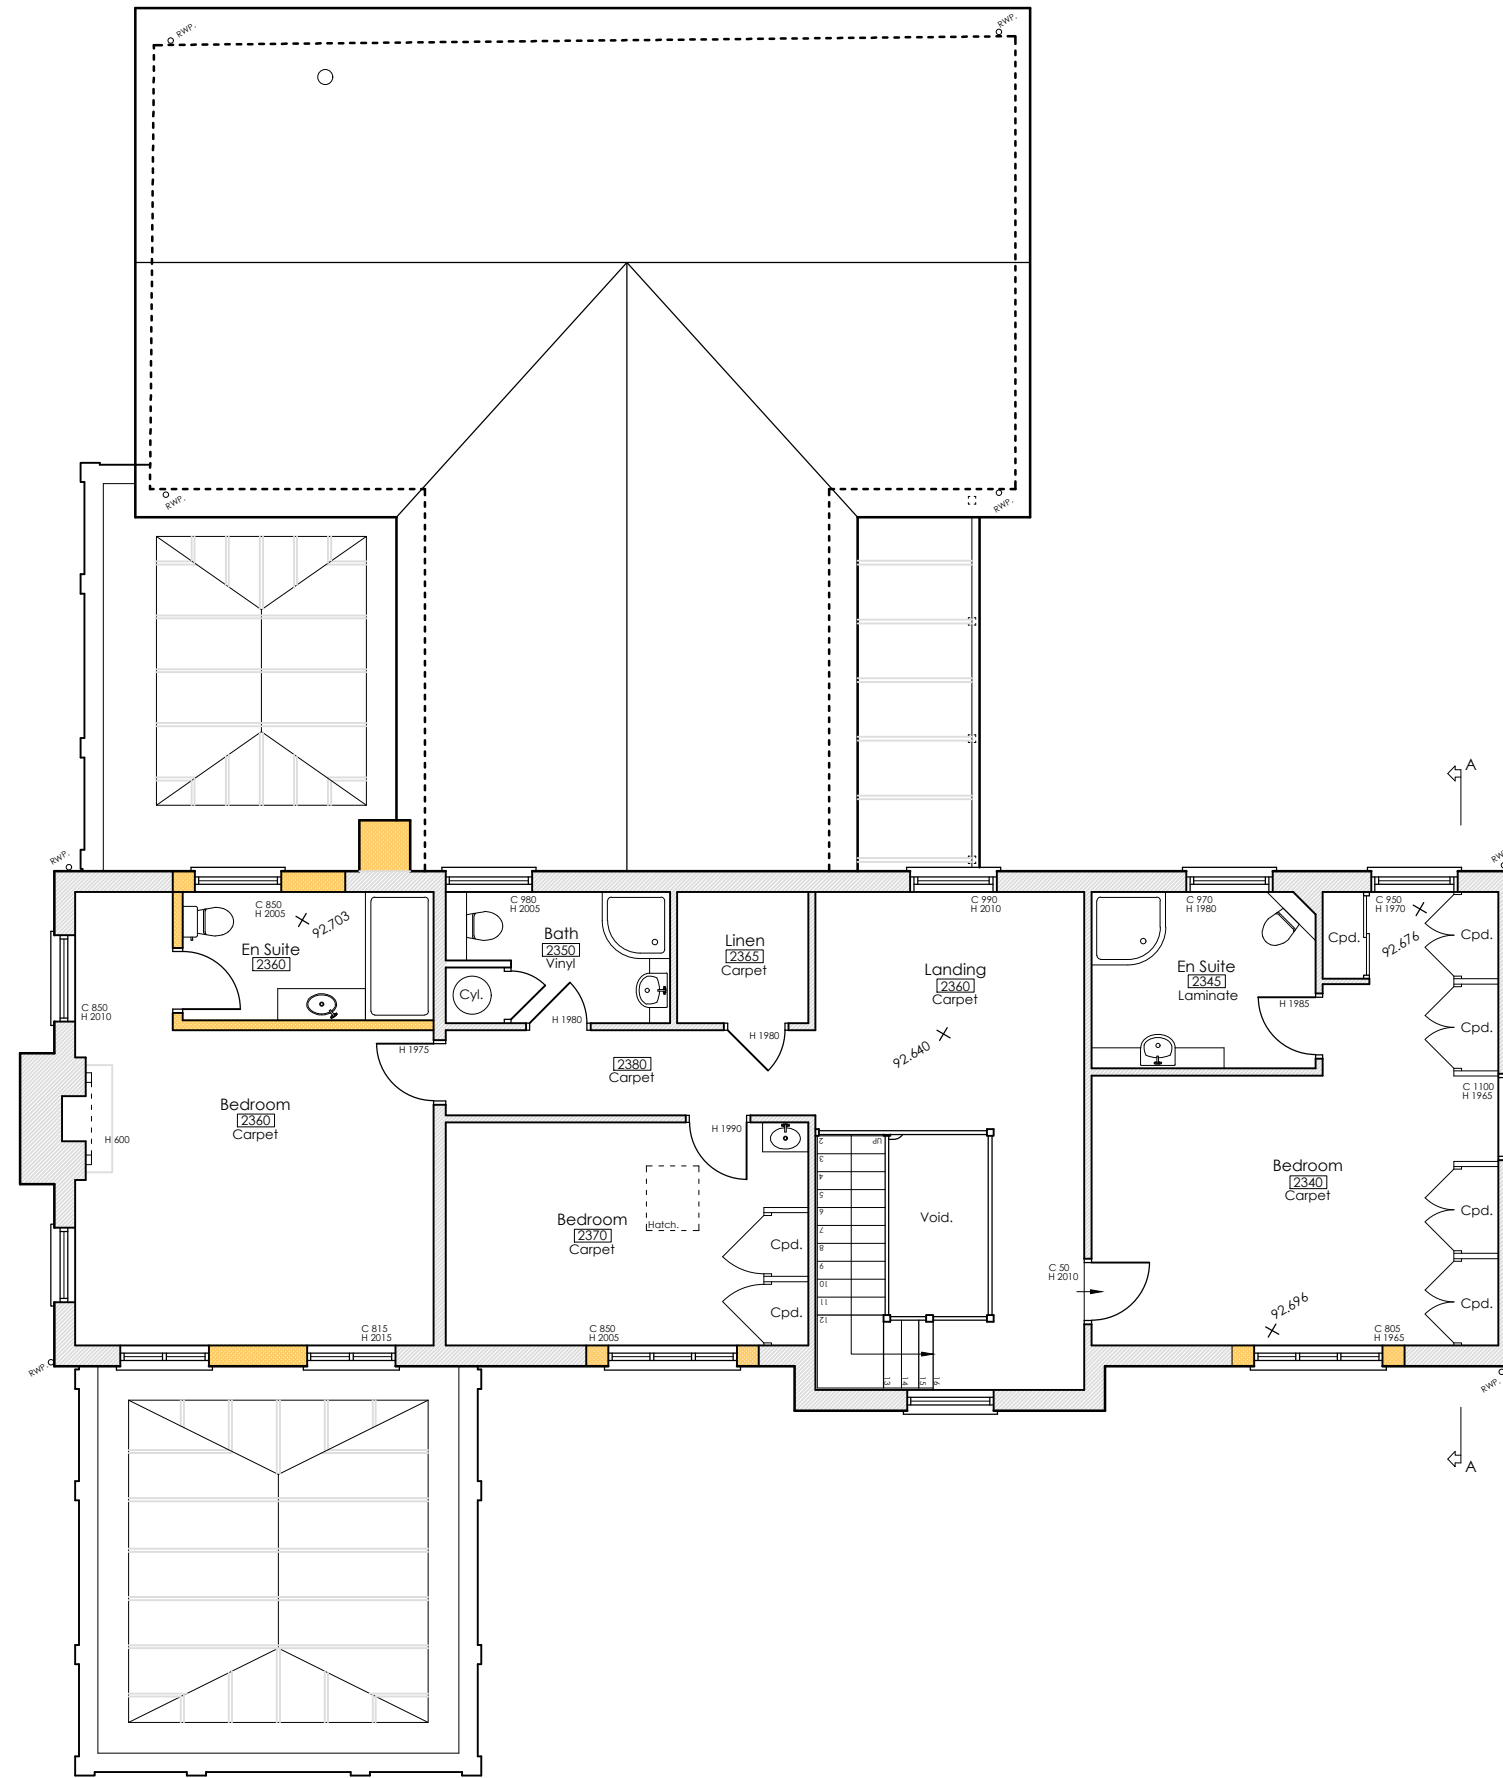

First Floor Plan 1:100

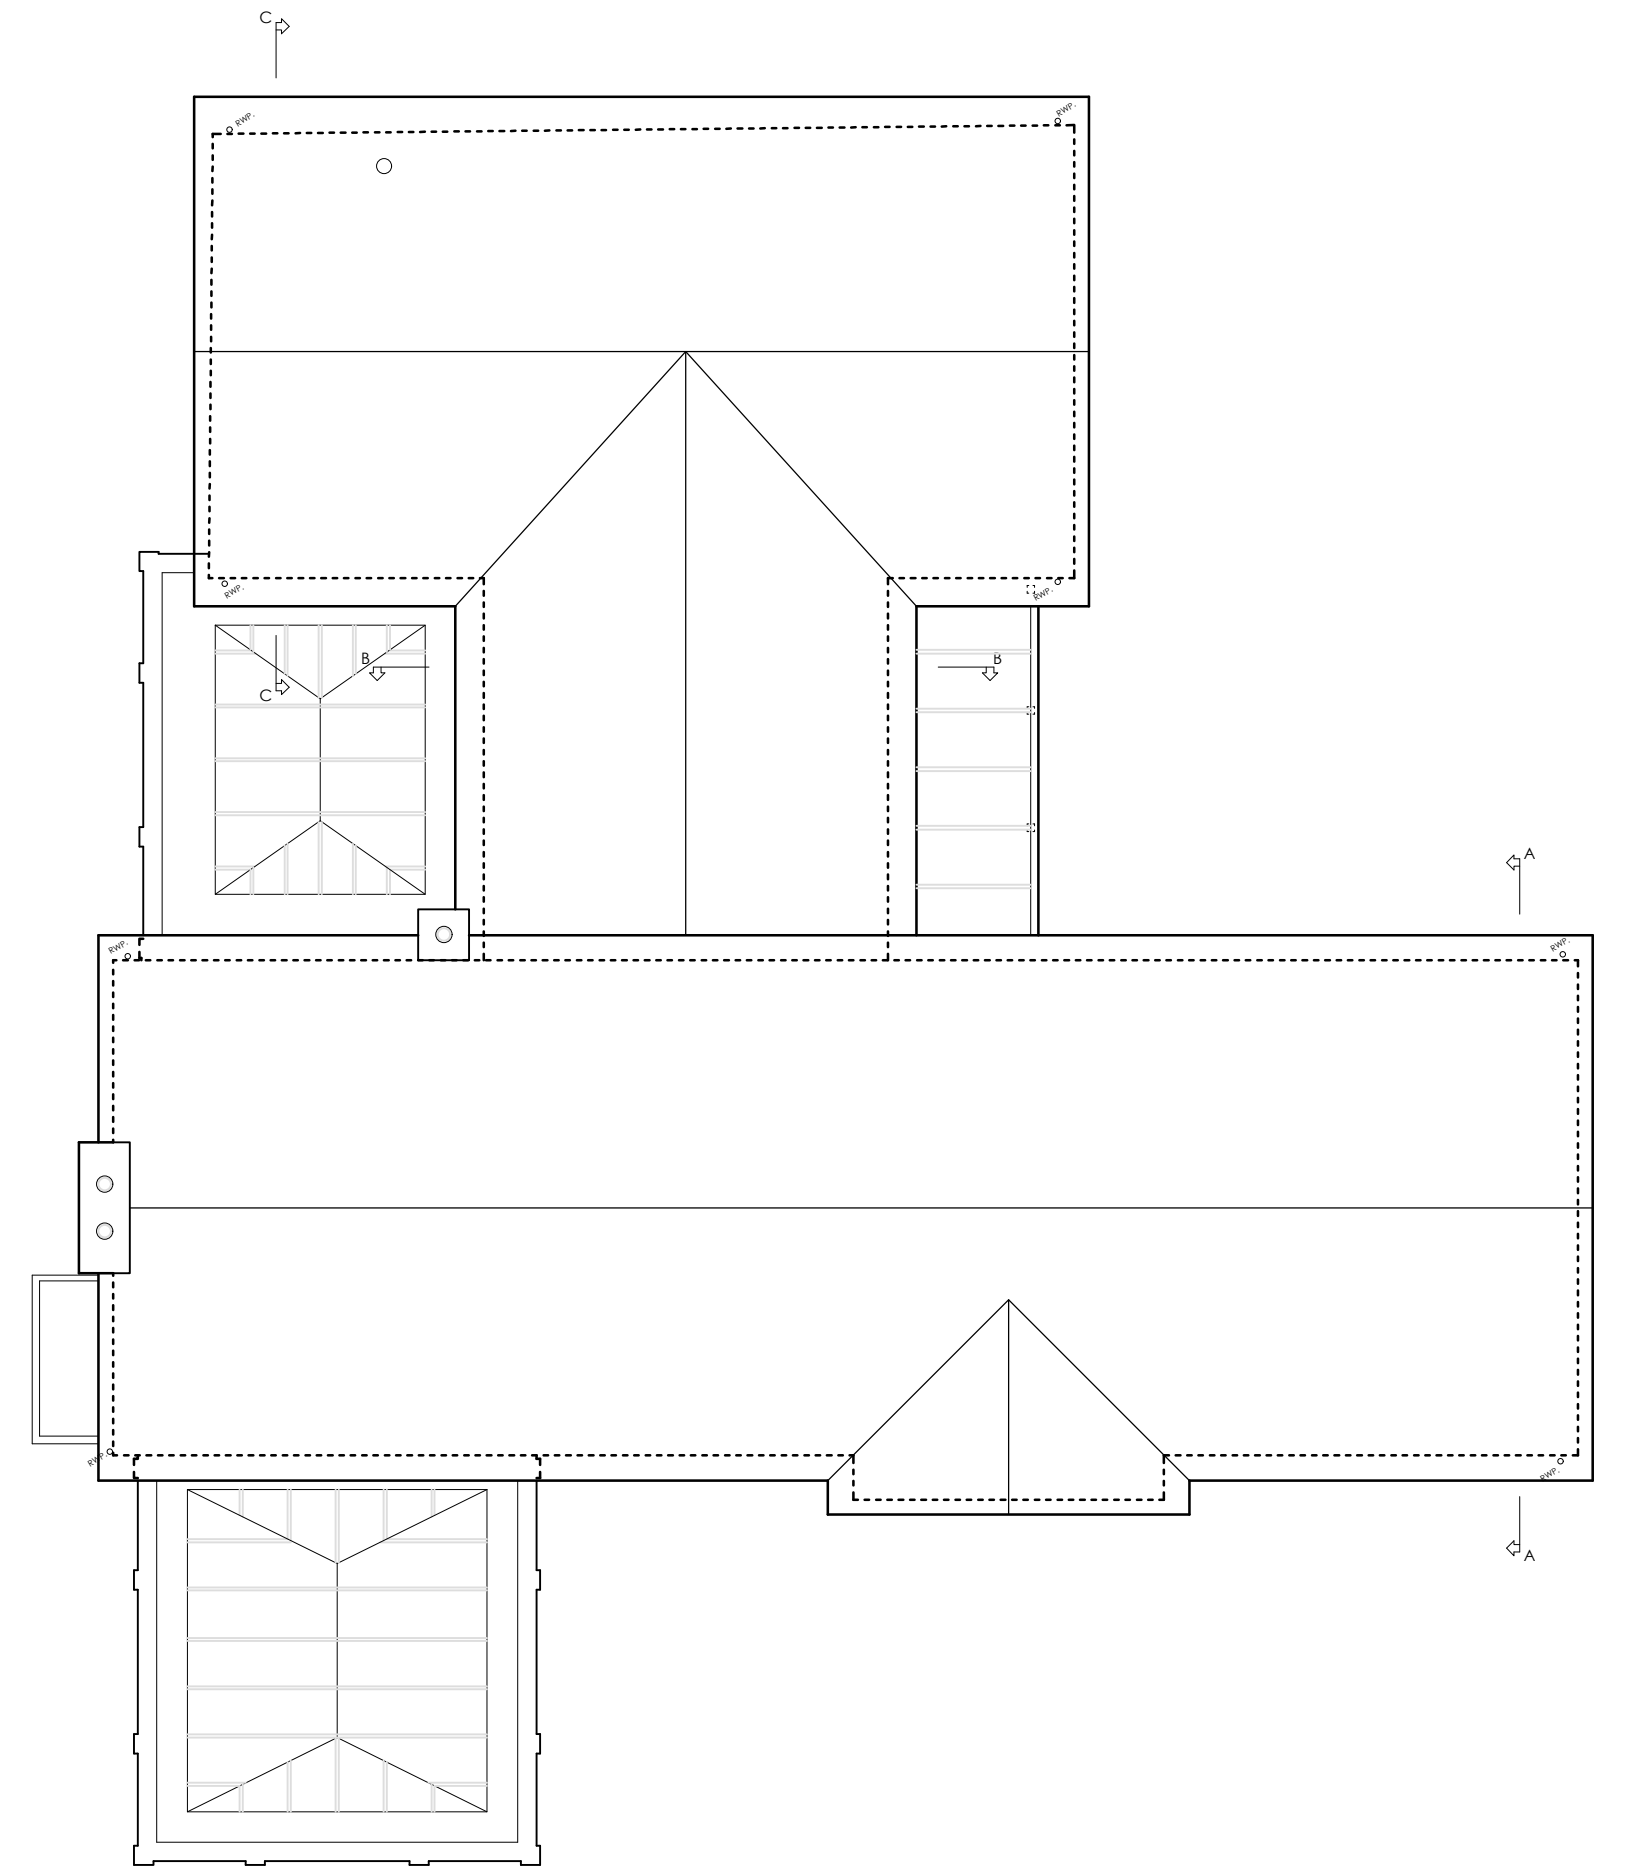

Roof Plan 1:100

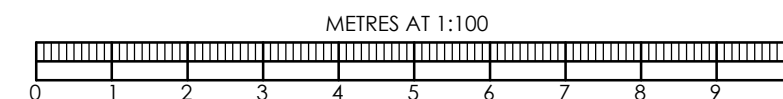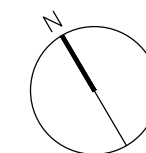

PROJECT: Font House, Teffont Magna, Salisbury, Wiltshire, SP3 5QY.
DRAWING: Proposed Plans, Elevations and Sections.
THIS DRAWING AND ALL ASSOCIATED INFORMATION IS PROTECTED BY COPYRIGHT

JOB No: 25041
DATE: 17.07.2025
SCALE: A1 @ 1:100/20



R & S CONSULTANTS LTD
SURVEYORS AND ARCHITECTURAL TECHNOLOGISTS
MELBURY BEACON, OVERWAY LANE, DONHEAD ST.ANDREW, SP79 LR.
RICHARD 07887763526 BEN 07792224875