

Legend


Existing tank



New Discharge Components



New STP

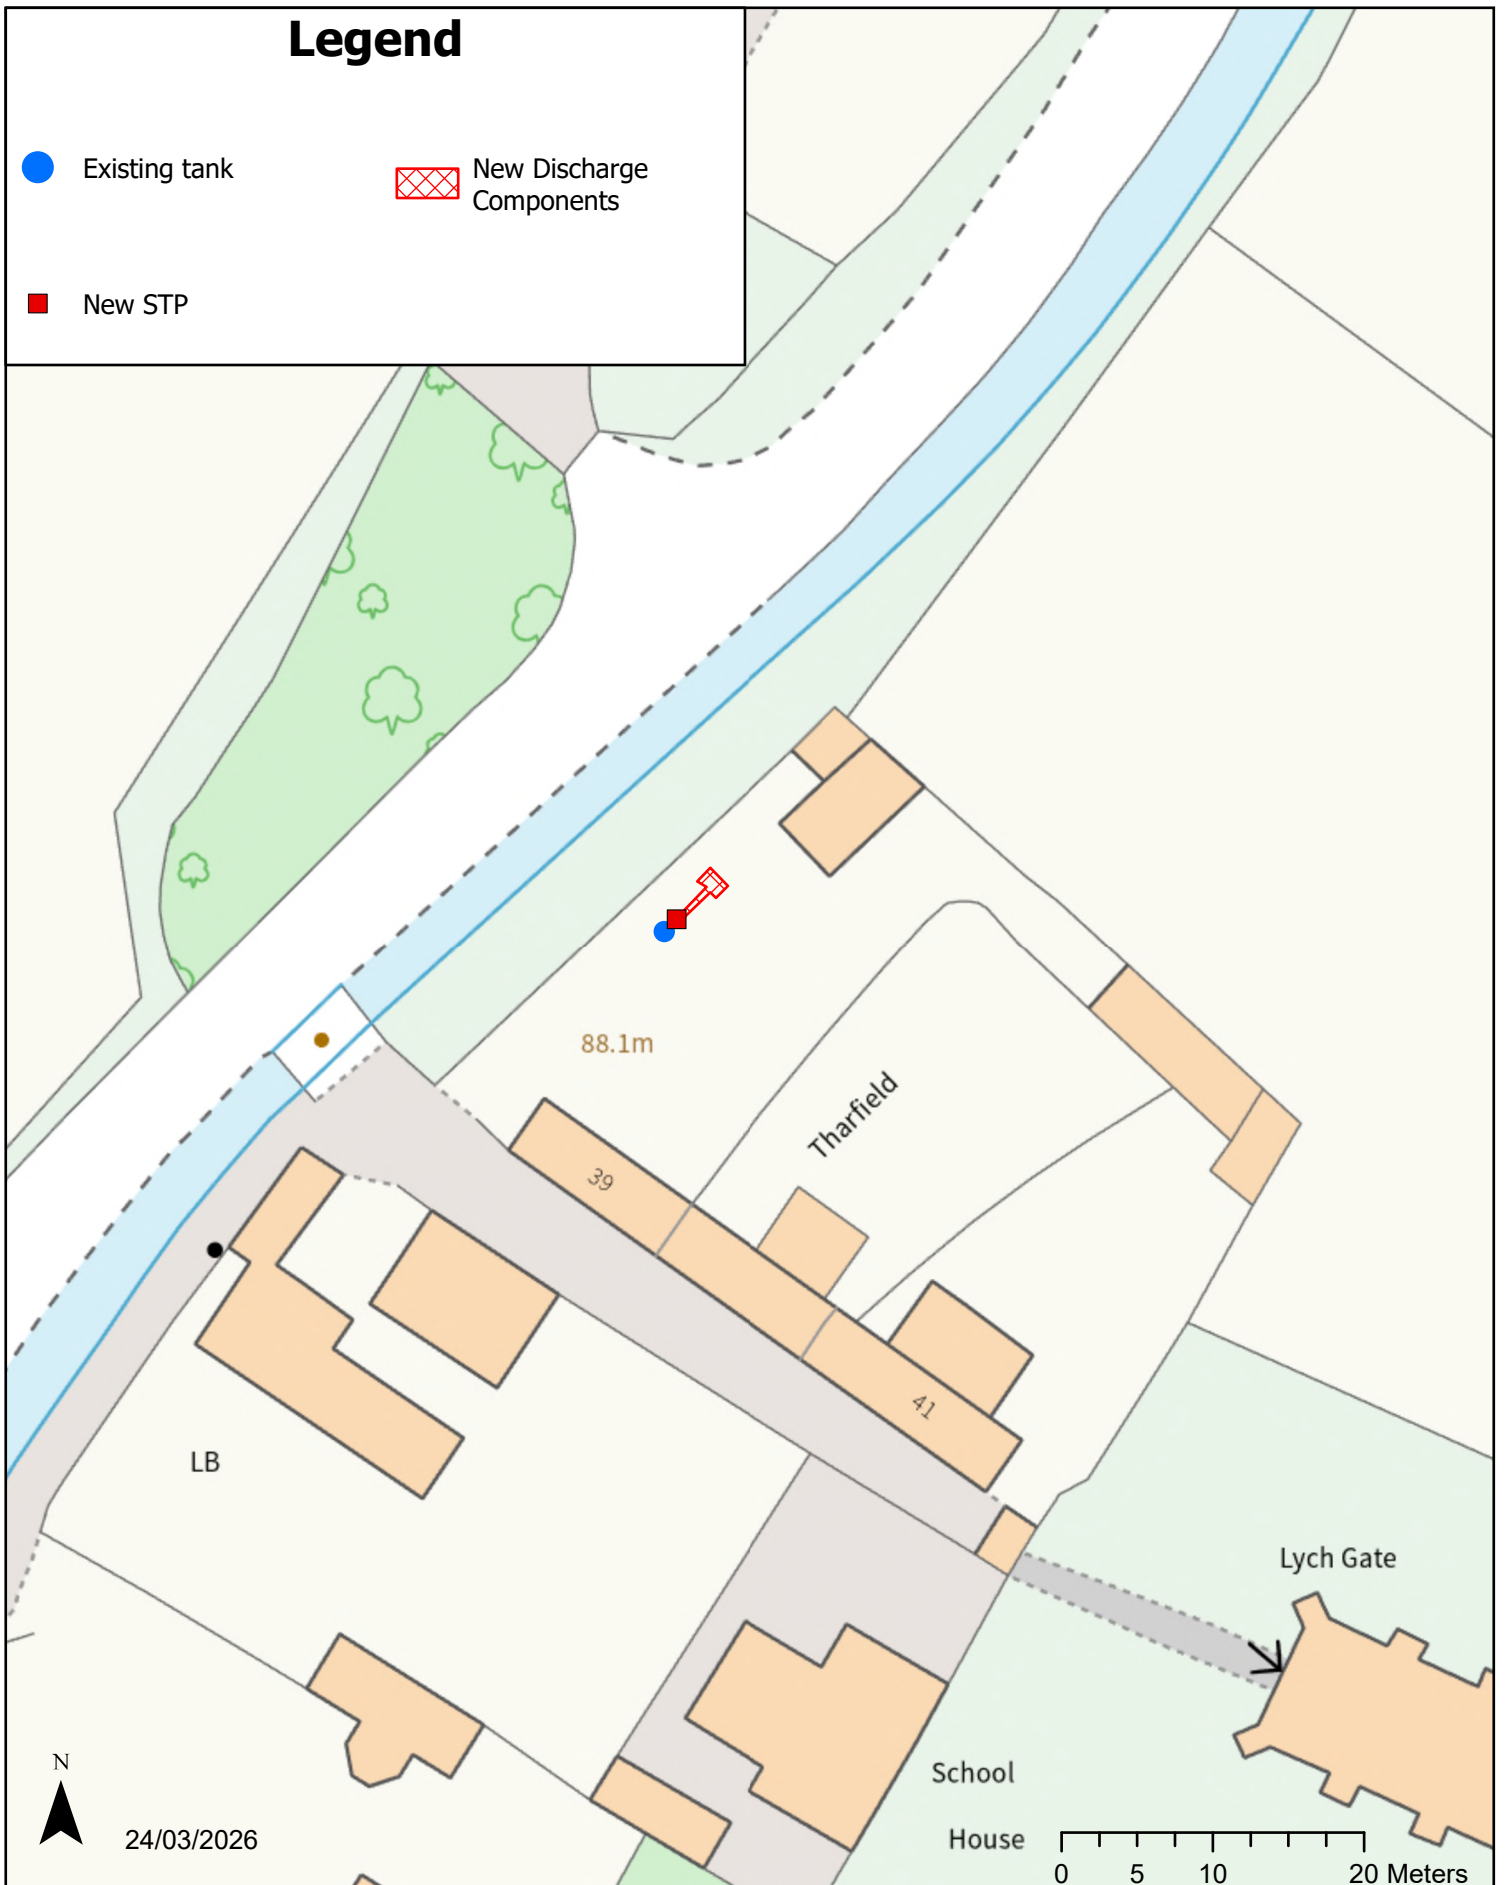

REVAMP YOUR TANK

Project: Dolly's Cottage, 39 Church Lane, Cholderton SP4 0DW

Contractor: Willow

Scale: 1:500

Wiltshire Council