



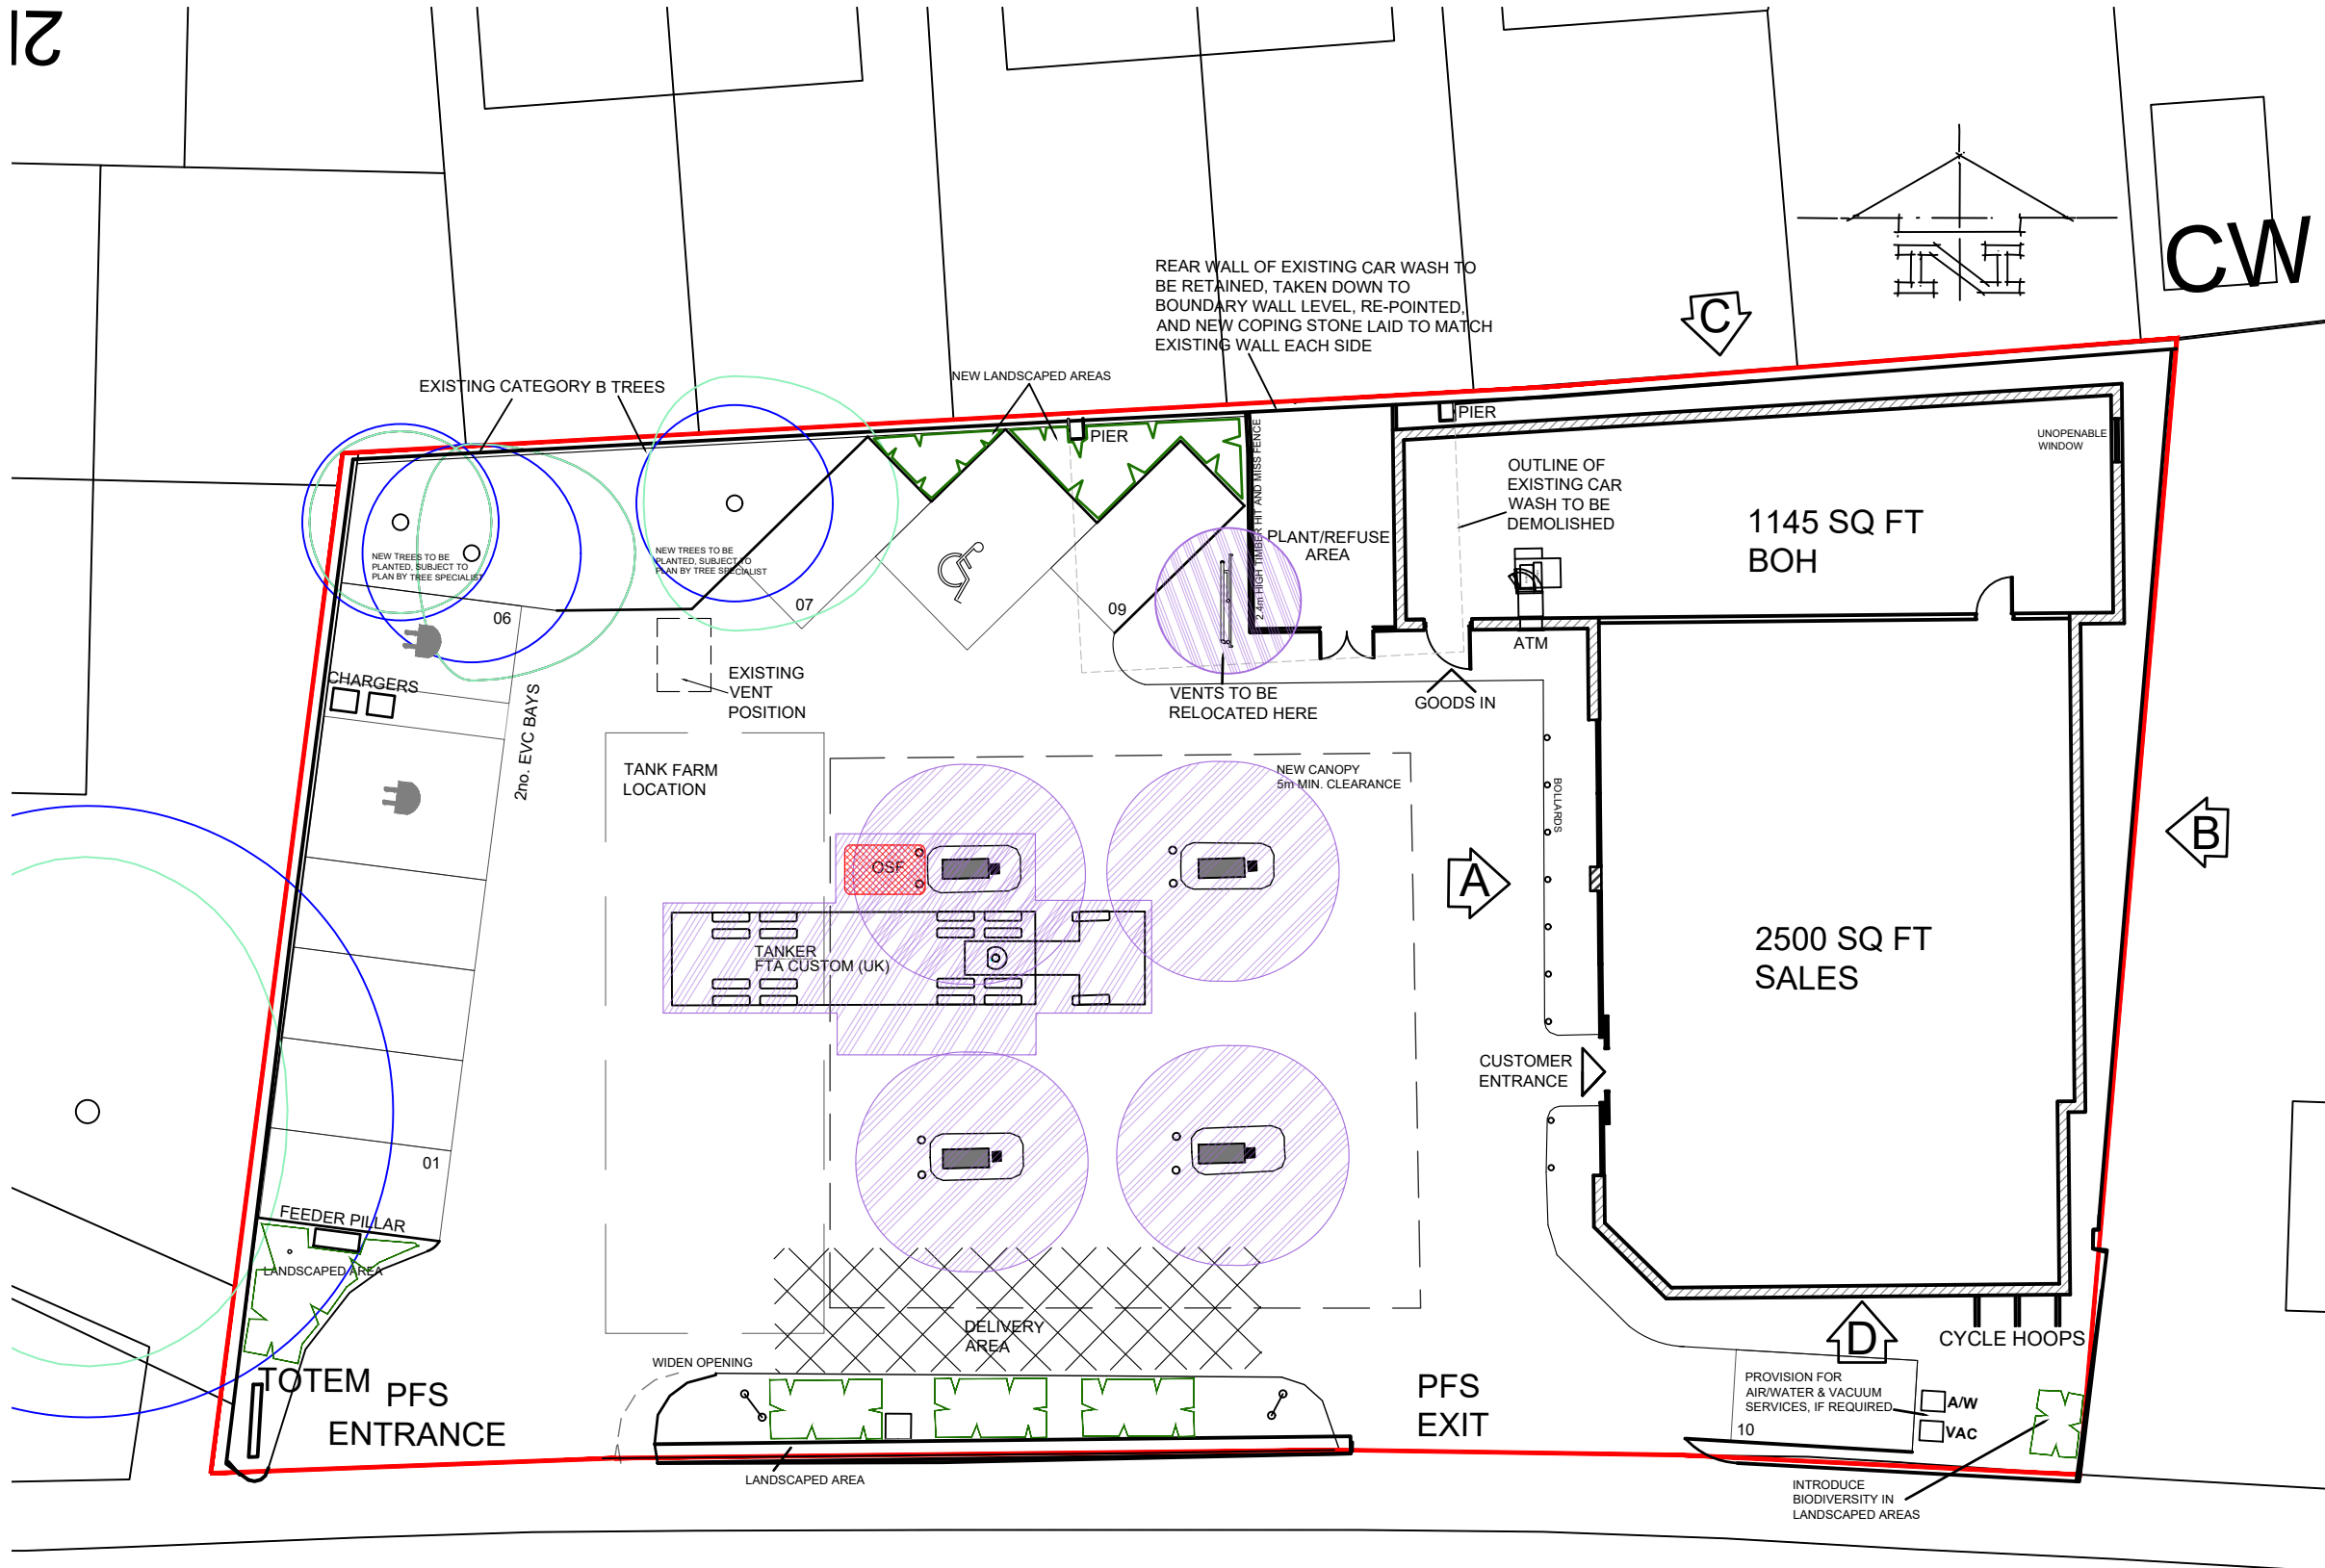


HAZARDOUS ZONE PLAN @ 1:200


PICKWICK ROAD

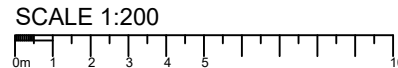

KEY

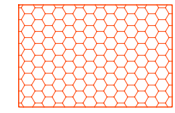

HAZARDOUS ZONE: 0

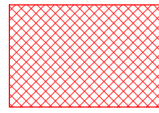

HAZARDOUS ZONE: 1



HAZARDOUS ZONE: 2

© THE CONTENTS OF THIS DRAWING REMAIN THE SOLE PROPERTY OF WELLSFIELD ASSOCIATES AND MUST NOT BE COPIED OR REPRODUCED WITHOUT PRIOR PERMISSION.

FULL SURVEY NOT CARRIED OUT, DRAWING PRODUCED USING INFORMATION SUPPLIED BY THE CLIENT

Wellsfield Associates

3 Tyms Way
Rayleigh
Essex
SS6 8DG

project
Petrol Filling Station
101 Pickwick Road
Corsham
Wiltshire
SN13 9DA
HAZARDOUS ZONE PLAN

date DEC 25 drawn MCK

scale 1:200 @ A3 drg no. 3989-07a