




LOCATION PLAN 1:1250

PROPOSED

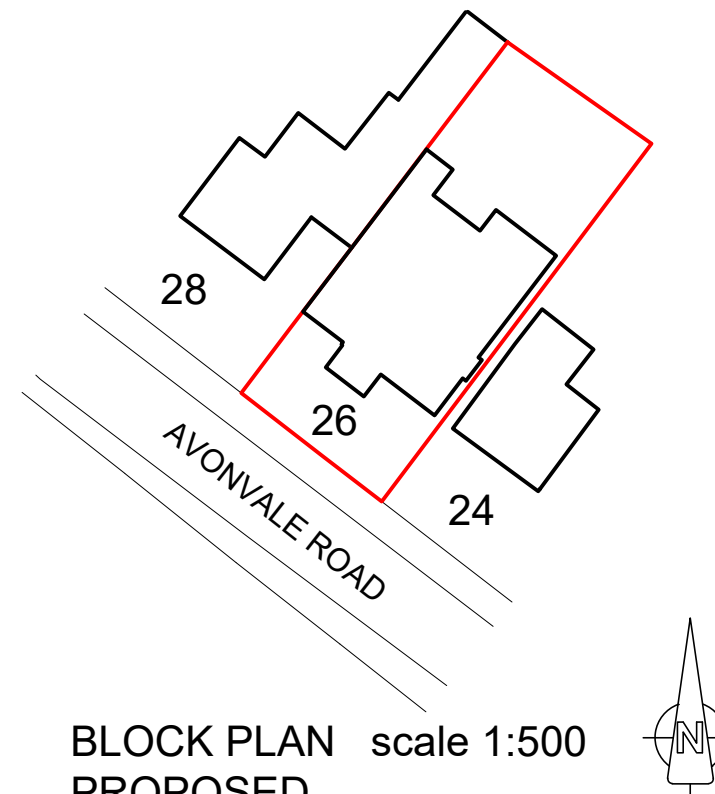

BLOCK PLAN scale 1:500

PROPOSED



project . address
Extensions
26 Avonvale Road Trowbridge BA14 8QS

fmh architectural ltd
architectural design and consultancy

www.fmhas.co.uk

drawing title	scale	sheet size	date	drawing no.	revision
Proposed location and block plans	1:500 1:1250	A3	March 2026	1362-P01	-