

Notes & Disclaimer

Please verify all dimensions.

These drawings are design intention only and are based on the survey drawings provided by the Client. Therefore dimensions are indicative only and must be checked and verified by contractors and tradespeople on site before actioning any works.

No.	Date	By	Revision Notes
PL-1	05/03/26	DJ	PL - SUBMISSION




Project

Eastleigh Court


Drawing description

Existing Entrance Lobby

Scale 1:50, 1:25 @A3	Date 05/03/2026	Drawn by SF	Reviewed by RFTH
Project No. EC	Sheet No. E_200	Revision PL1	

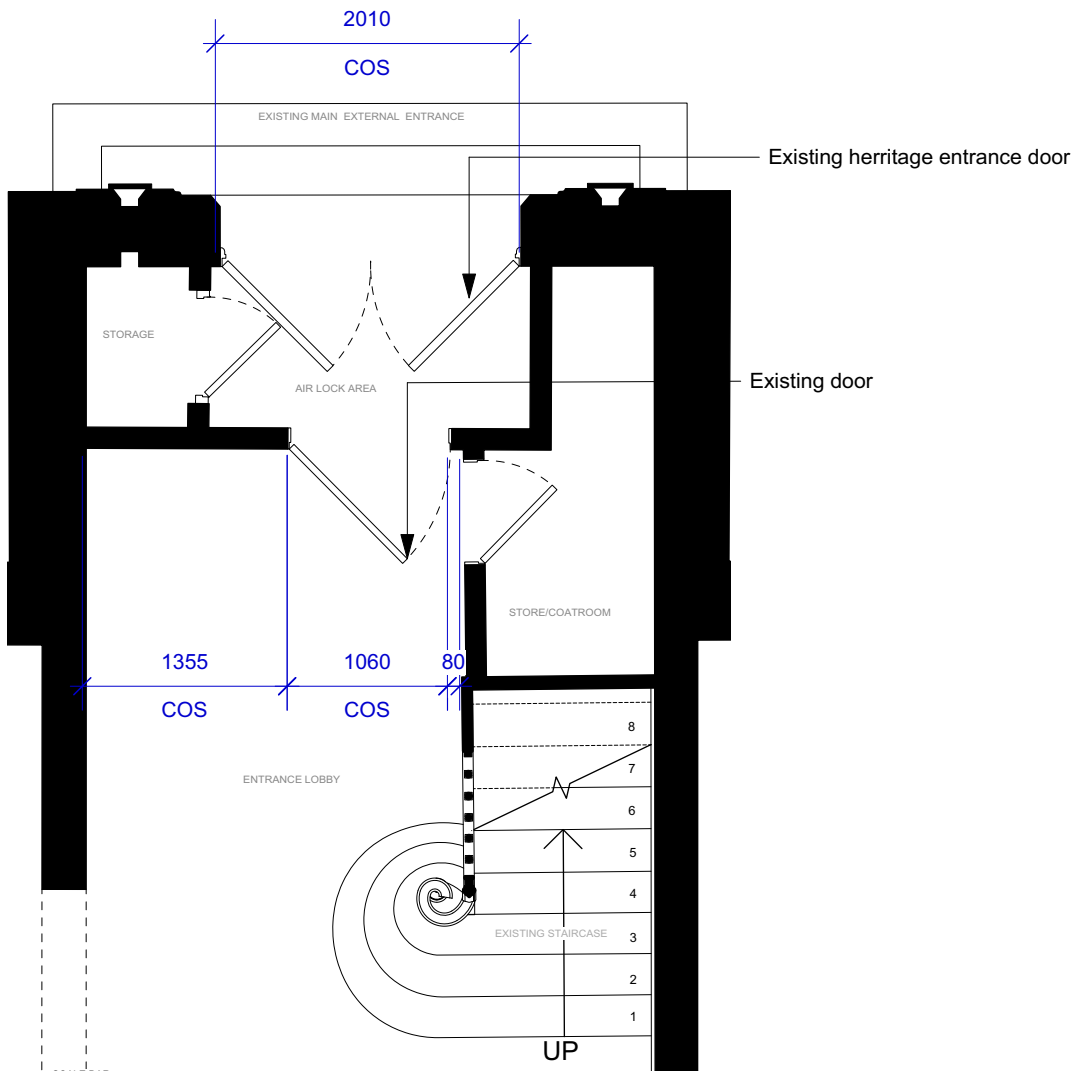

1 Existing Door Plan
Scale: 1:50

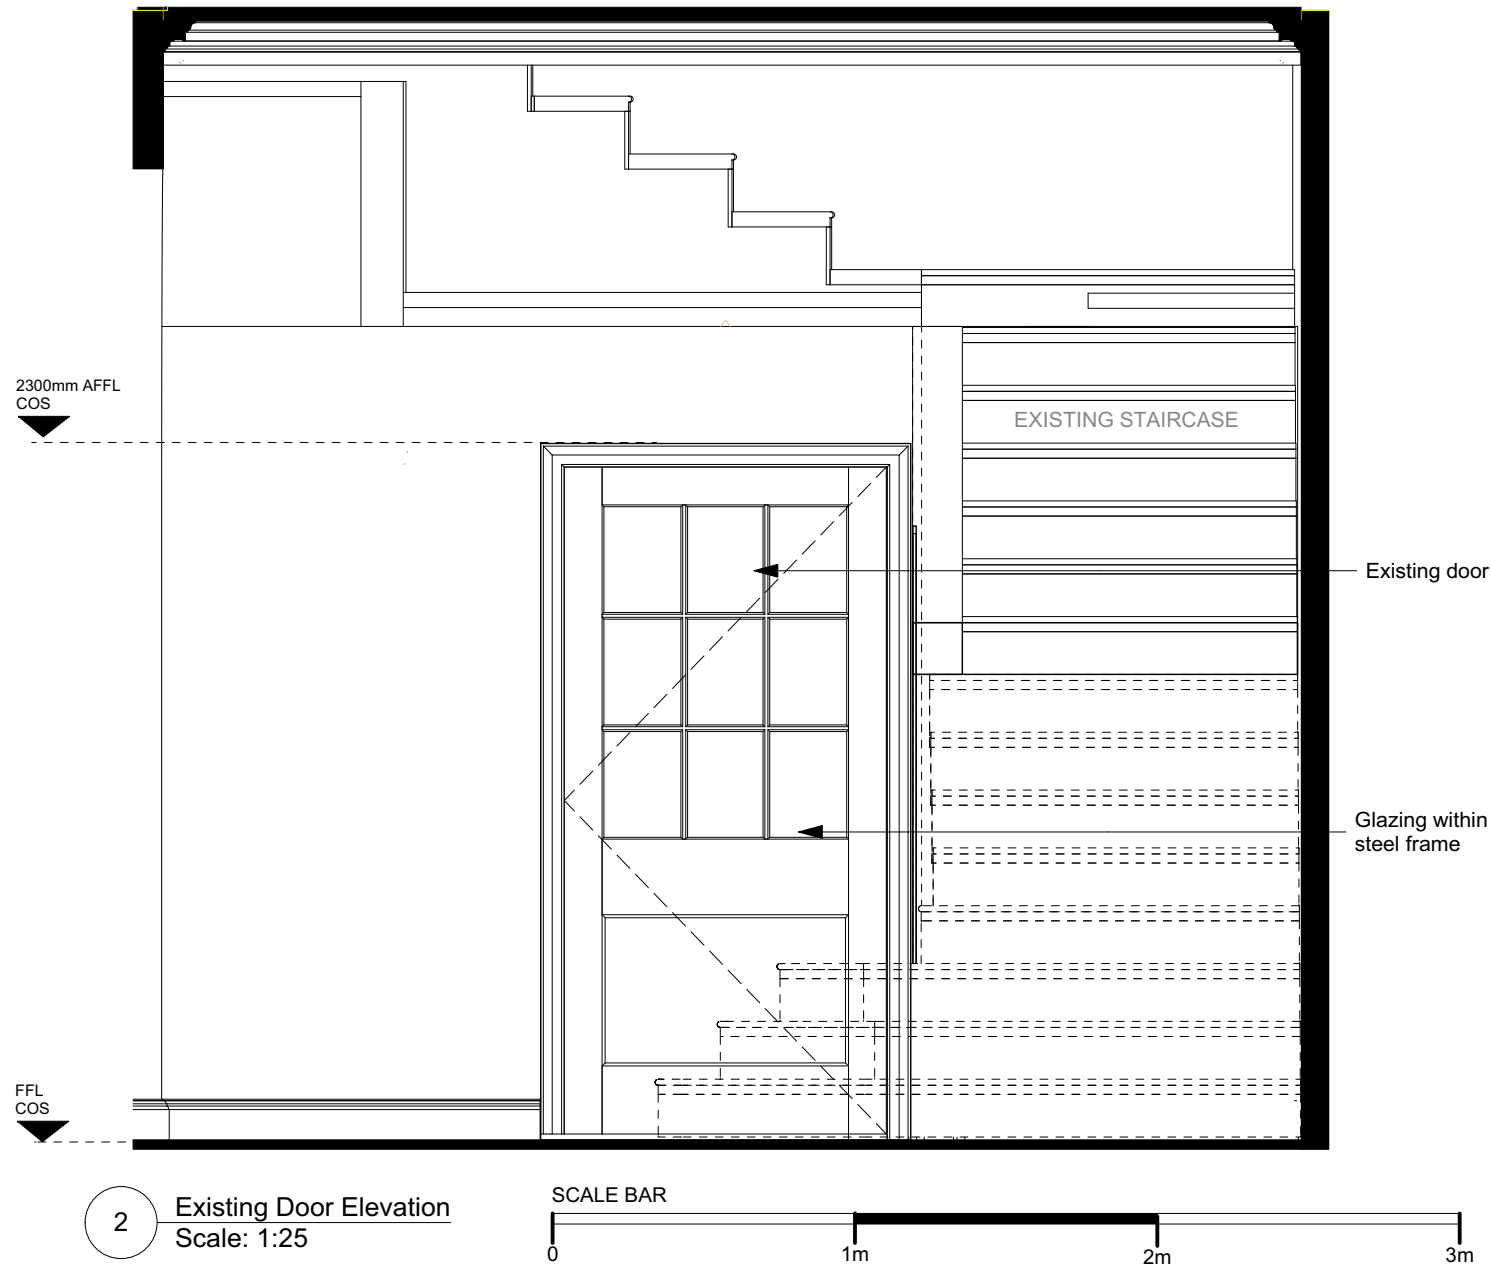

2 Existing Door Elevation
Scale: 1:25



Site Picture of Existing door



Site Picture of External Heritage door