




LOCATION PLAN 1:1250

Ordnance Survey (c) Crown Copyright 2025. All rights reserved. Licence number 100022432

EXISTING

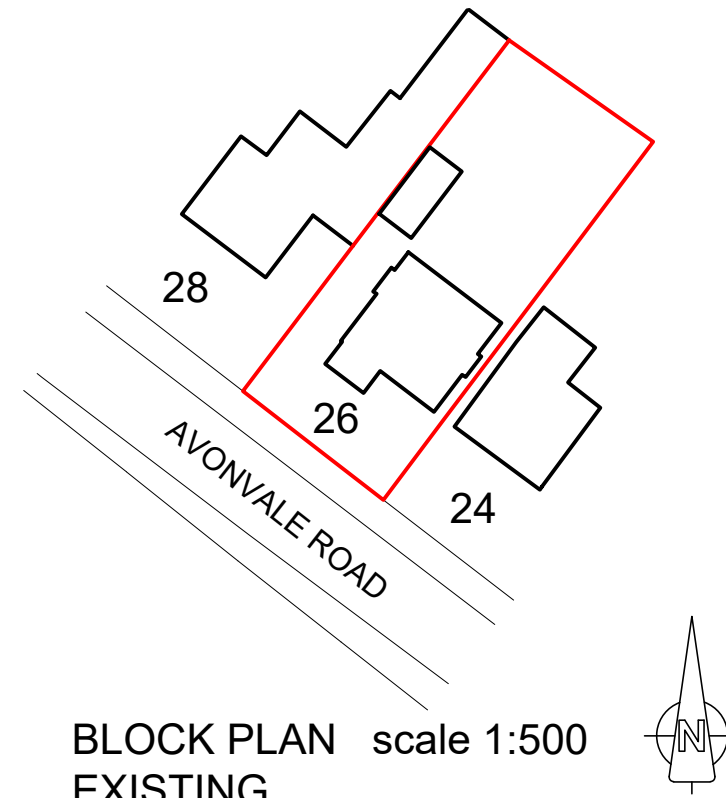

BLOCK PLAN scale 1:500
EXISTING



project . address
Extensions
26 Avonvale Road Trowbridge BA14 8QS

fmh architectural ltd
architectural design and consultancy

drawing title	scale	sheet size	date	drawing no.	revision
Existing location and block plans	1:500 1:1250	A3	February 2026	1362-S01	-