


This drawing is the copyright of Axiom Architects. It is for planning application purposes only and may not be reproduced in whole or in part without permission. Drawings lodged for planning approval may be reproduced by the Planning Authority in accordance with the 'Copyright (Material Open to Public Inspection) (Marking of Copies of Plans and Drawings) Order 1990' and must carry the relevant copyright restriction note. Scaling from this drawing should only be carried out from a print at the scale and size specified within the title block. Responsibility for ensuring correct size reproduction remains with the reader.

Notes:

Site Area: 15816m²

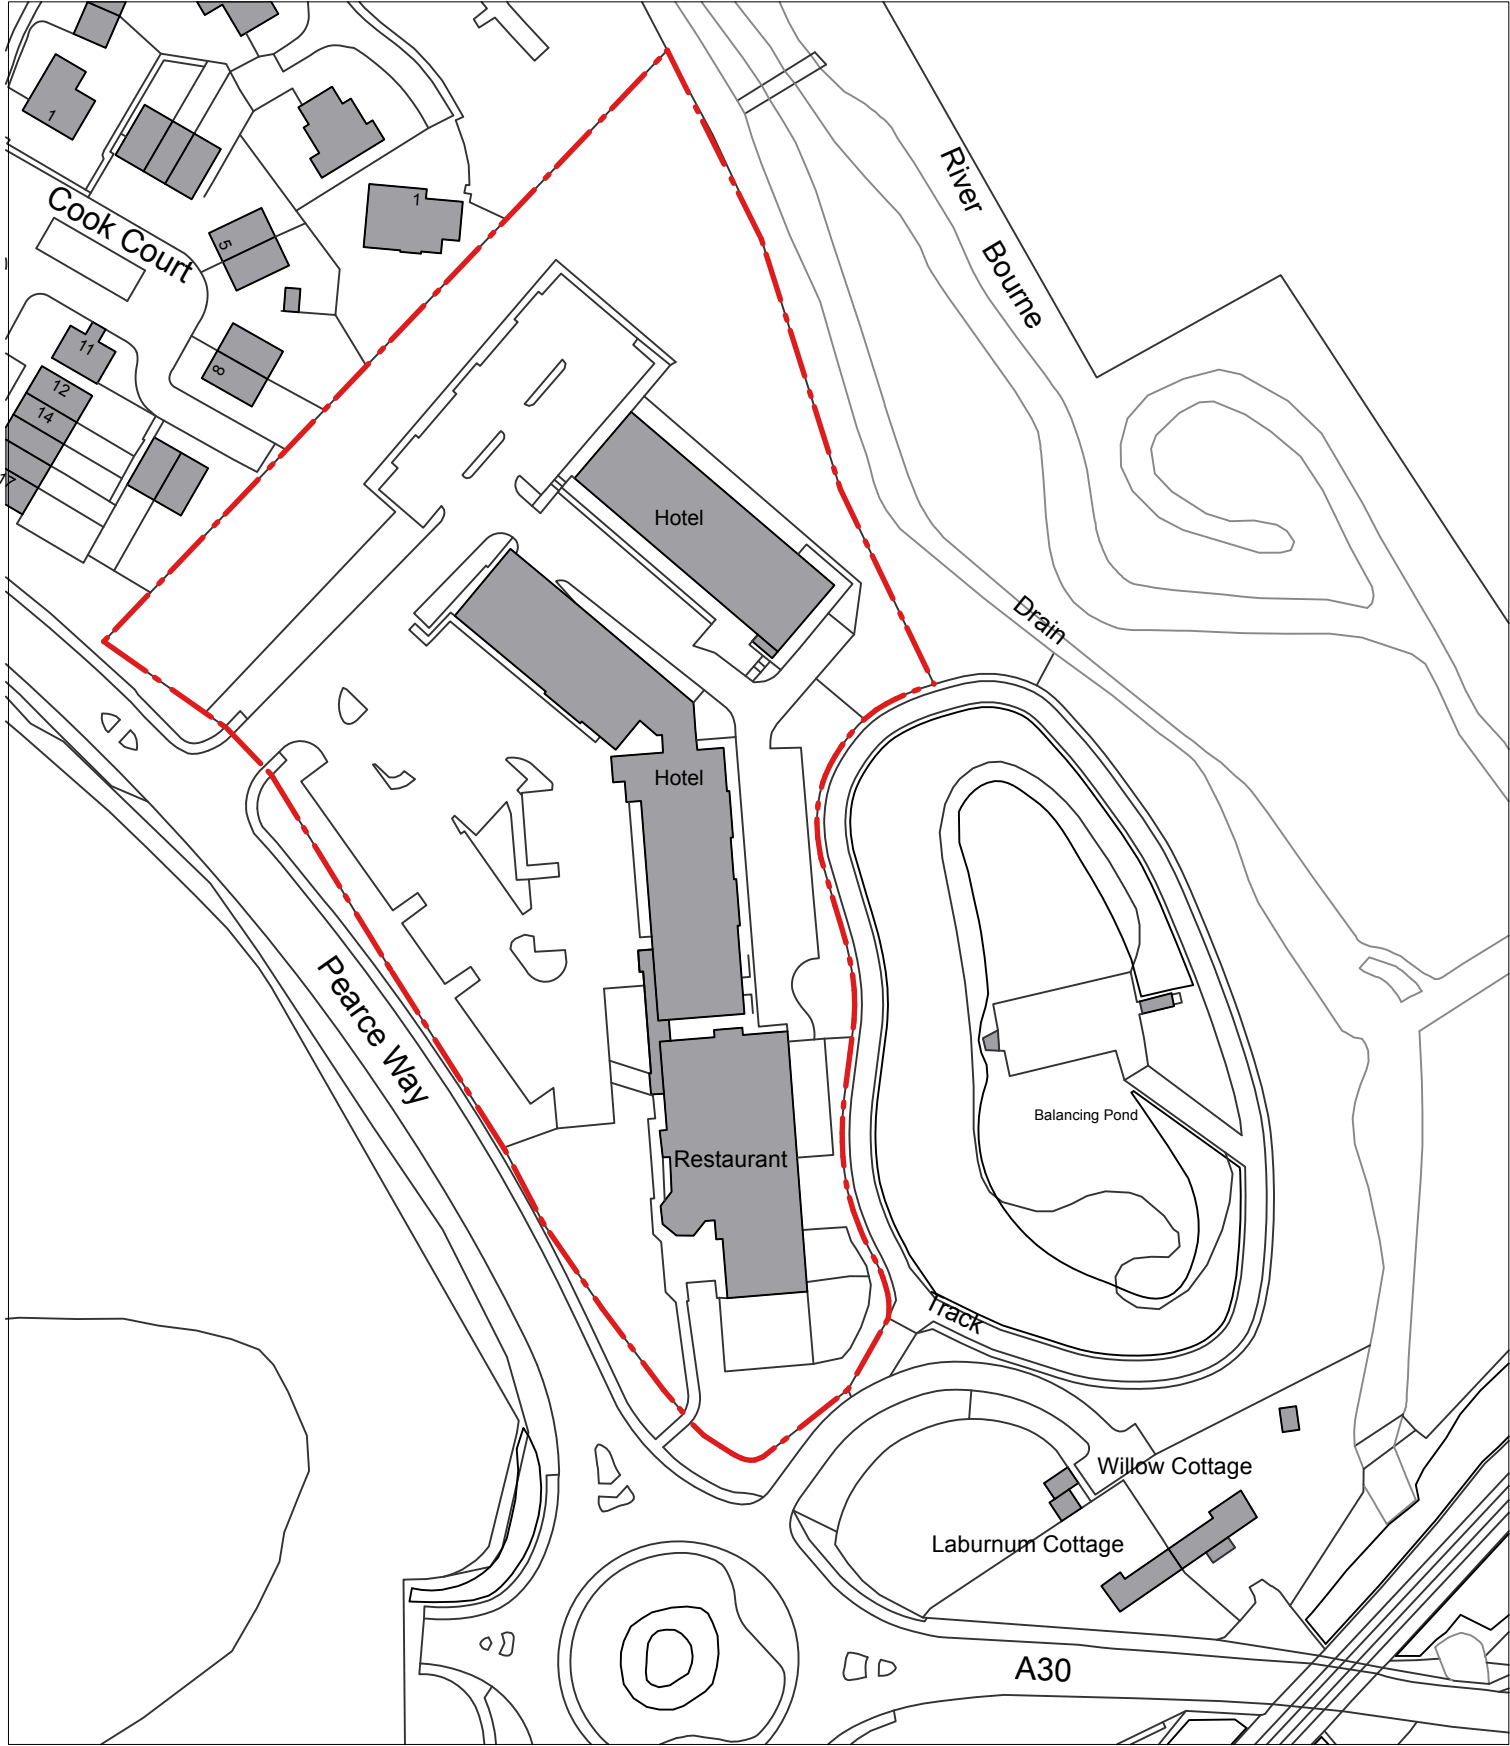

Ordnance Survey, (c) Crown Copyright 2024. All rights reserved. Licence number 100022432

C	25/03/26	Red line shown;	RW
B	18/6/24	Scale bar updated	SR AB
A	2/5/24	Boundary line updated	SR AB
Rev	Date	Description	By Chk

AXIOM

ARCHITECTS

1 Brooklands Yard Southover High Street Lewes East Sussex BN7 1HU
Tel. 01273 479434 www.axiomarchitects.co.uk

Client
WHITBREAD GROUP PLC

Project
SALISBURY NORTH PREMIER INN
PEARCE WAY, SALISBURY
SP1 3GU

Drawing
Location Plan

Scale	Date	Drawn	Checked
1:1250	4/4/24	SR	AB
Drawing No.		Revision	
6213-P-		001	C
Status PLANNING			

