


Location Plan

Site Address: Easting: 407106 Northing: 183190

Date Produced: 08-Aug-2025

Scale: 1:2500 @A4

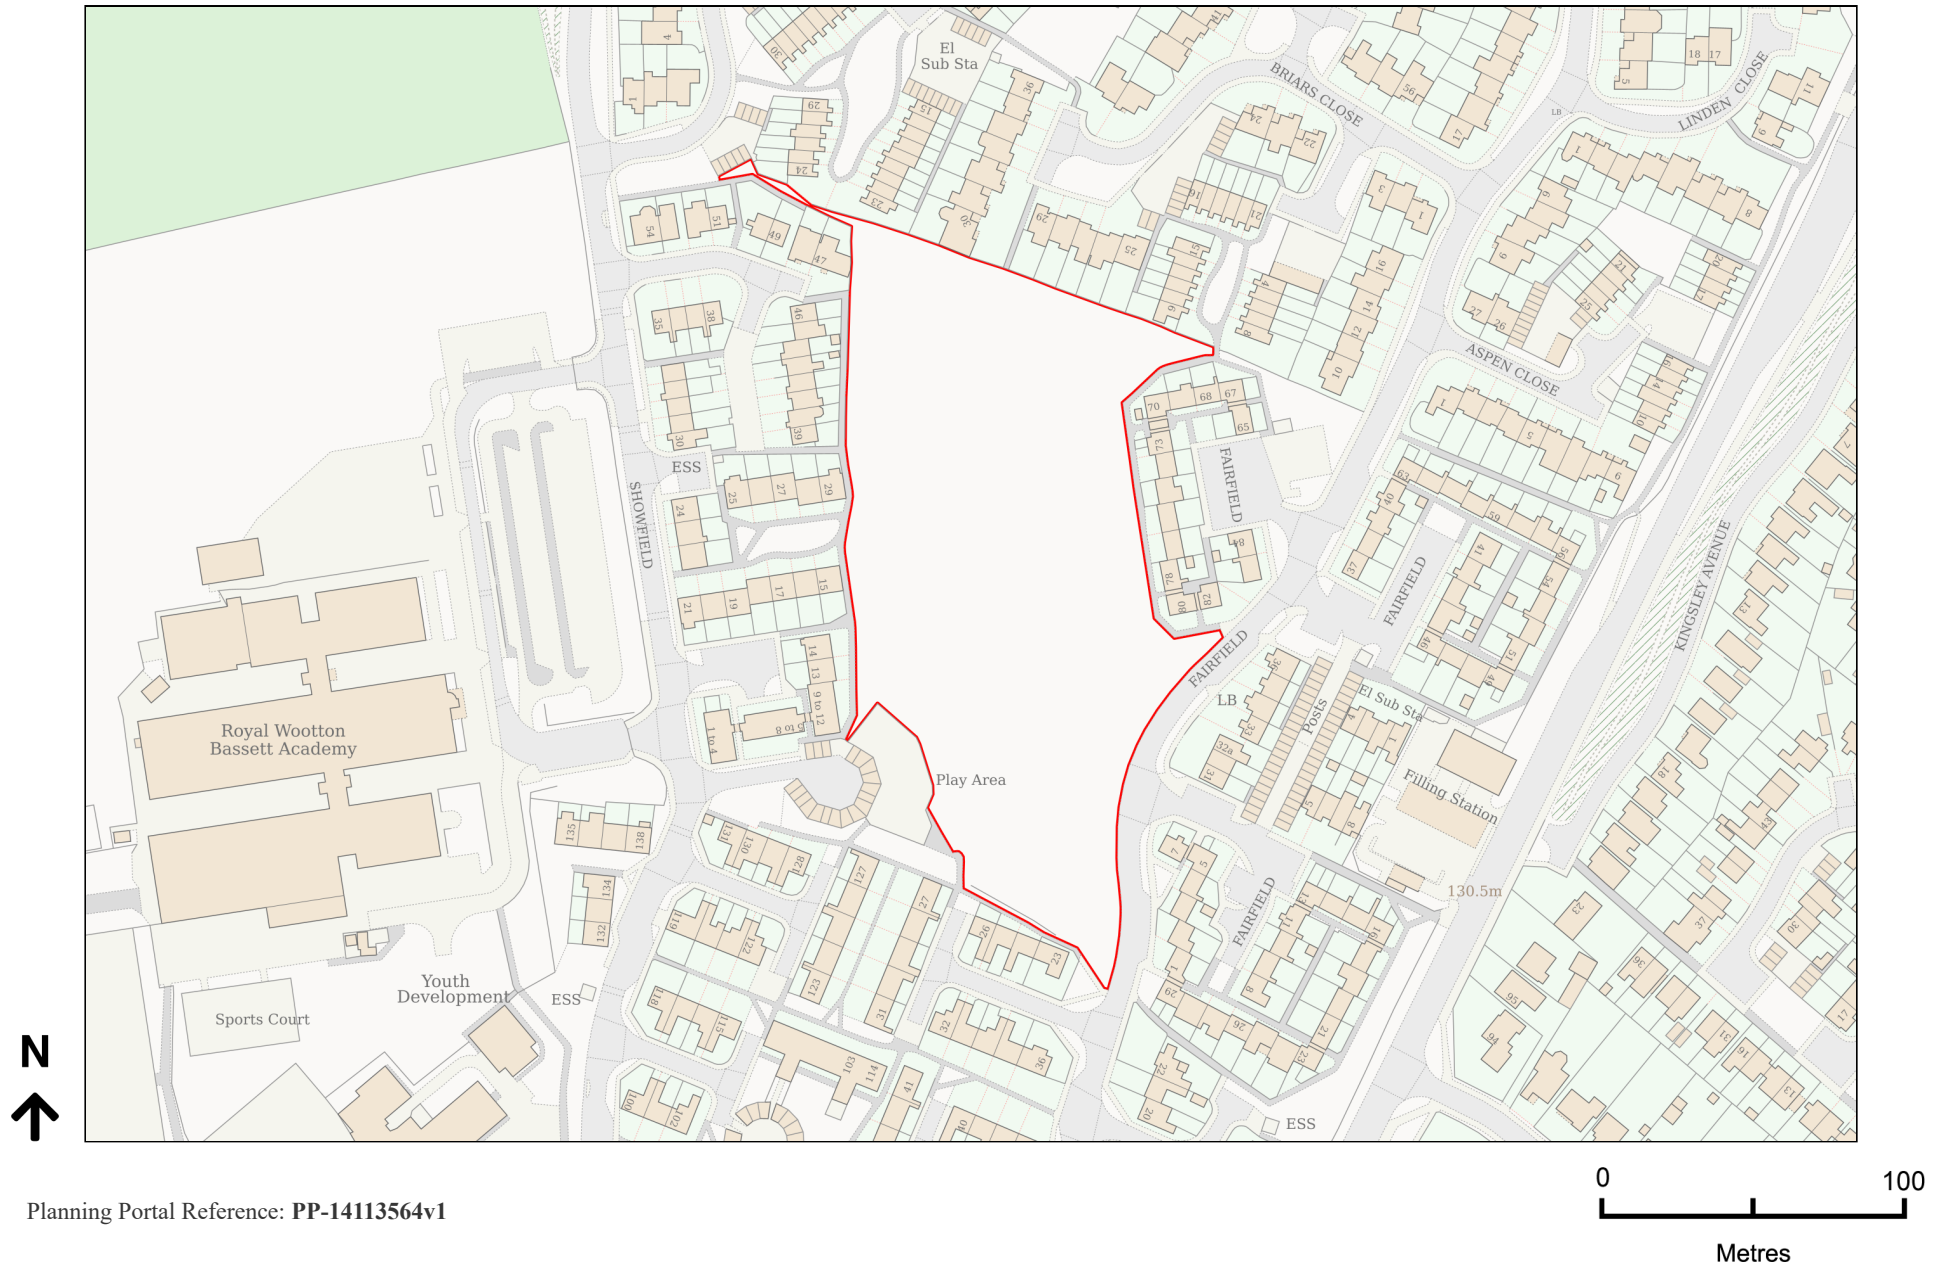

Planning Portal Reference: PP-14113564v1