




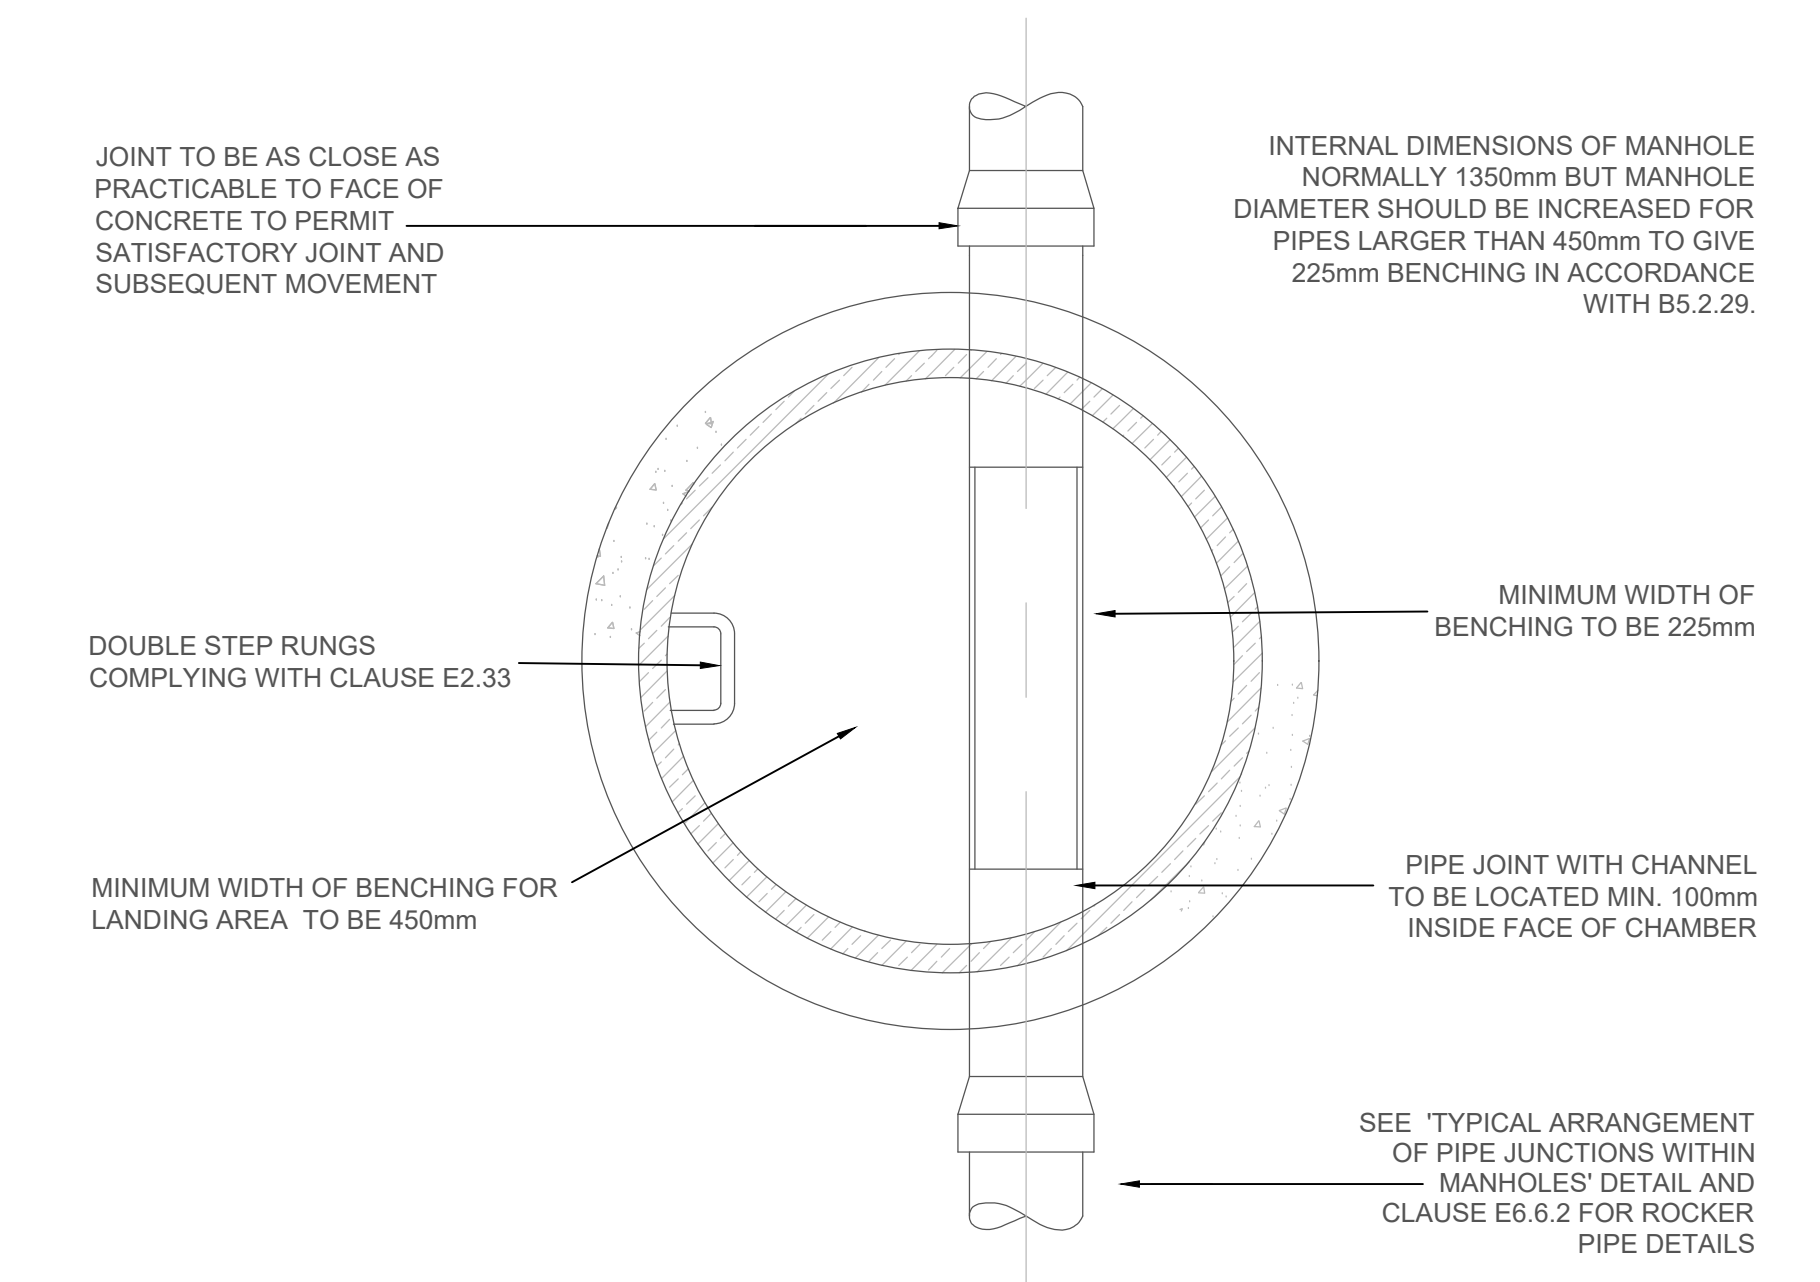

DEPTH FORM COVER TO SOFFIT OF PIPE LESS THAN 1.5m
MINIMUM RIGID PIPE SIZE 450mm DIAMETER. RIGID MATERIAL CONSTRUCTION.
NOT TO SCALE

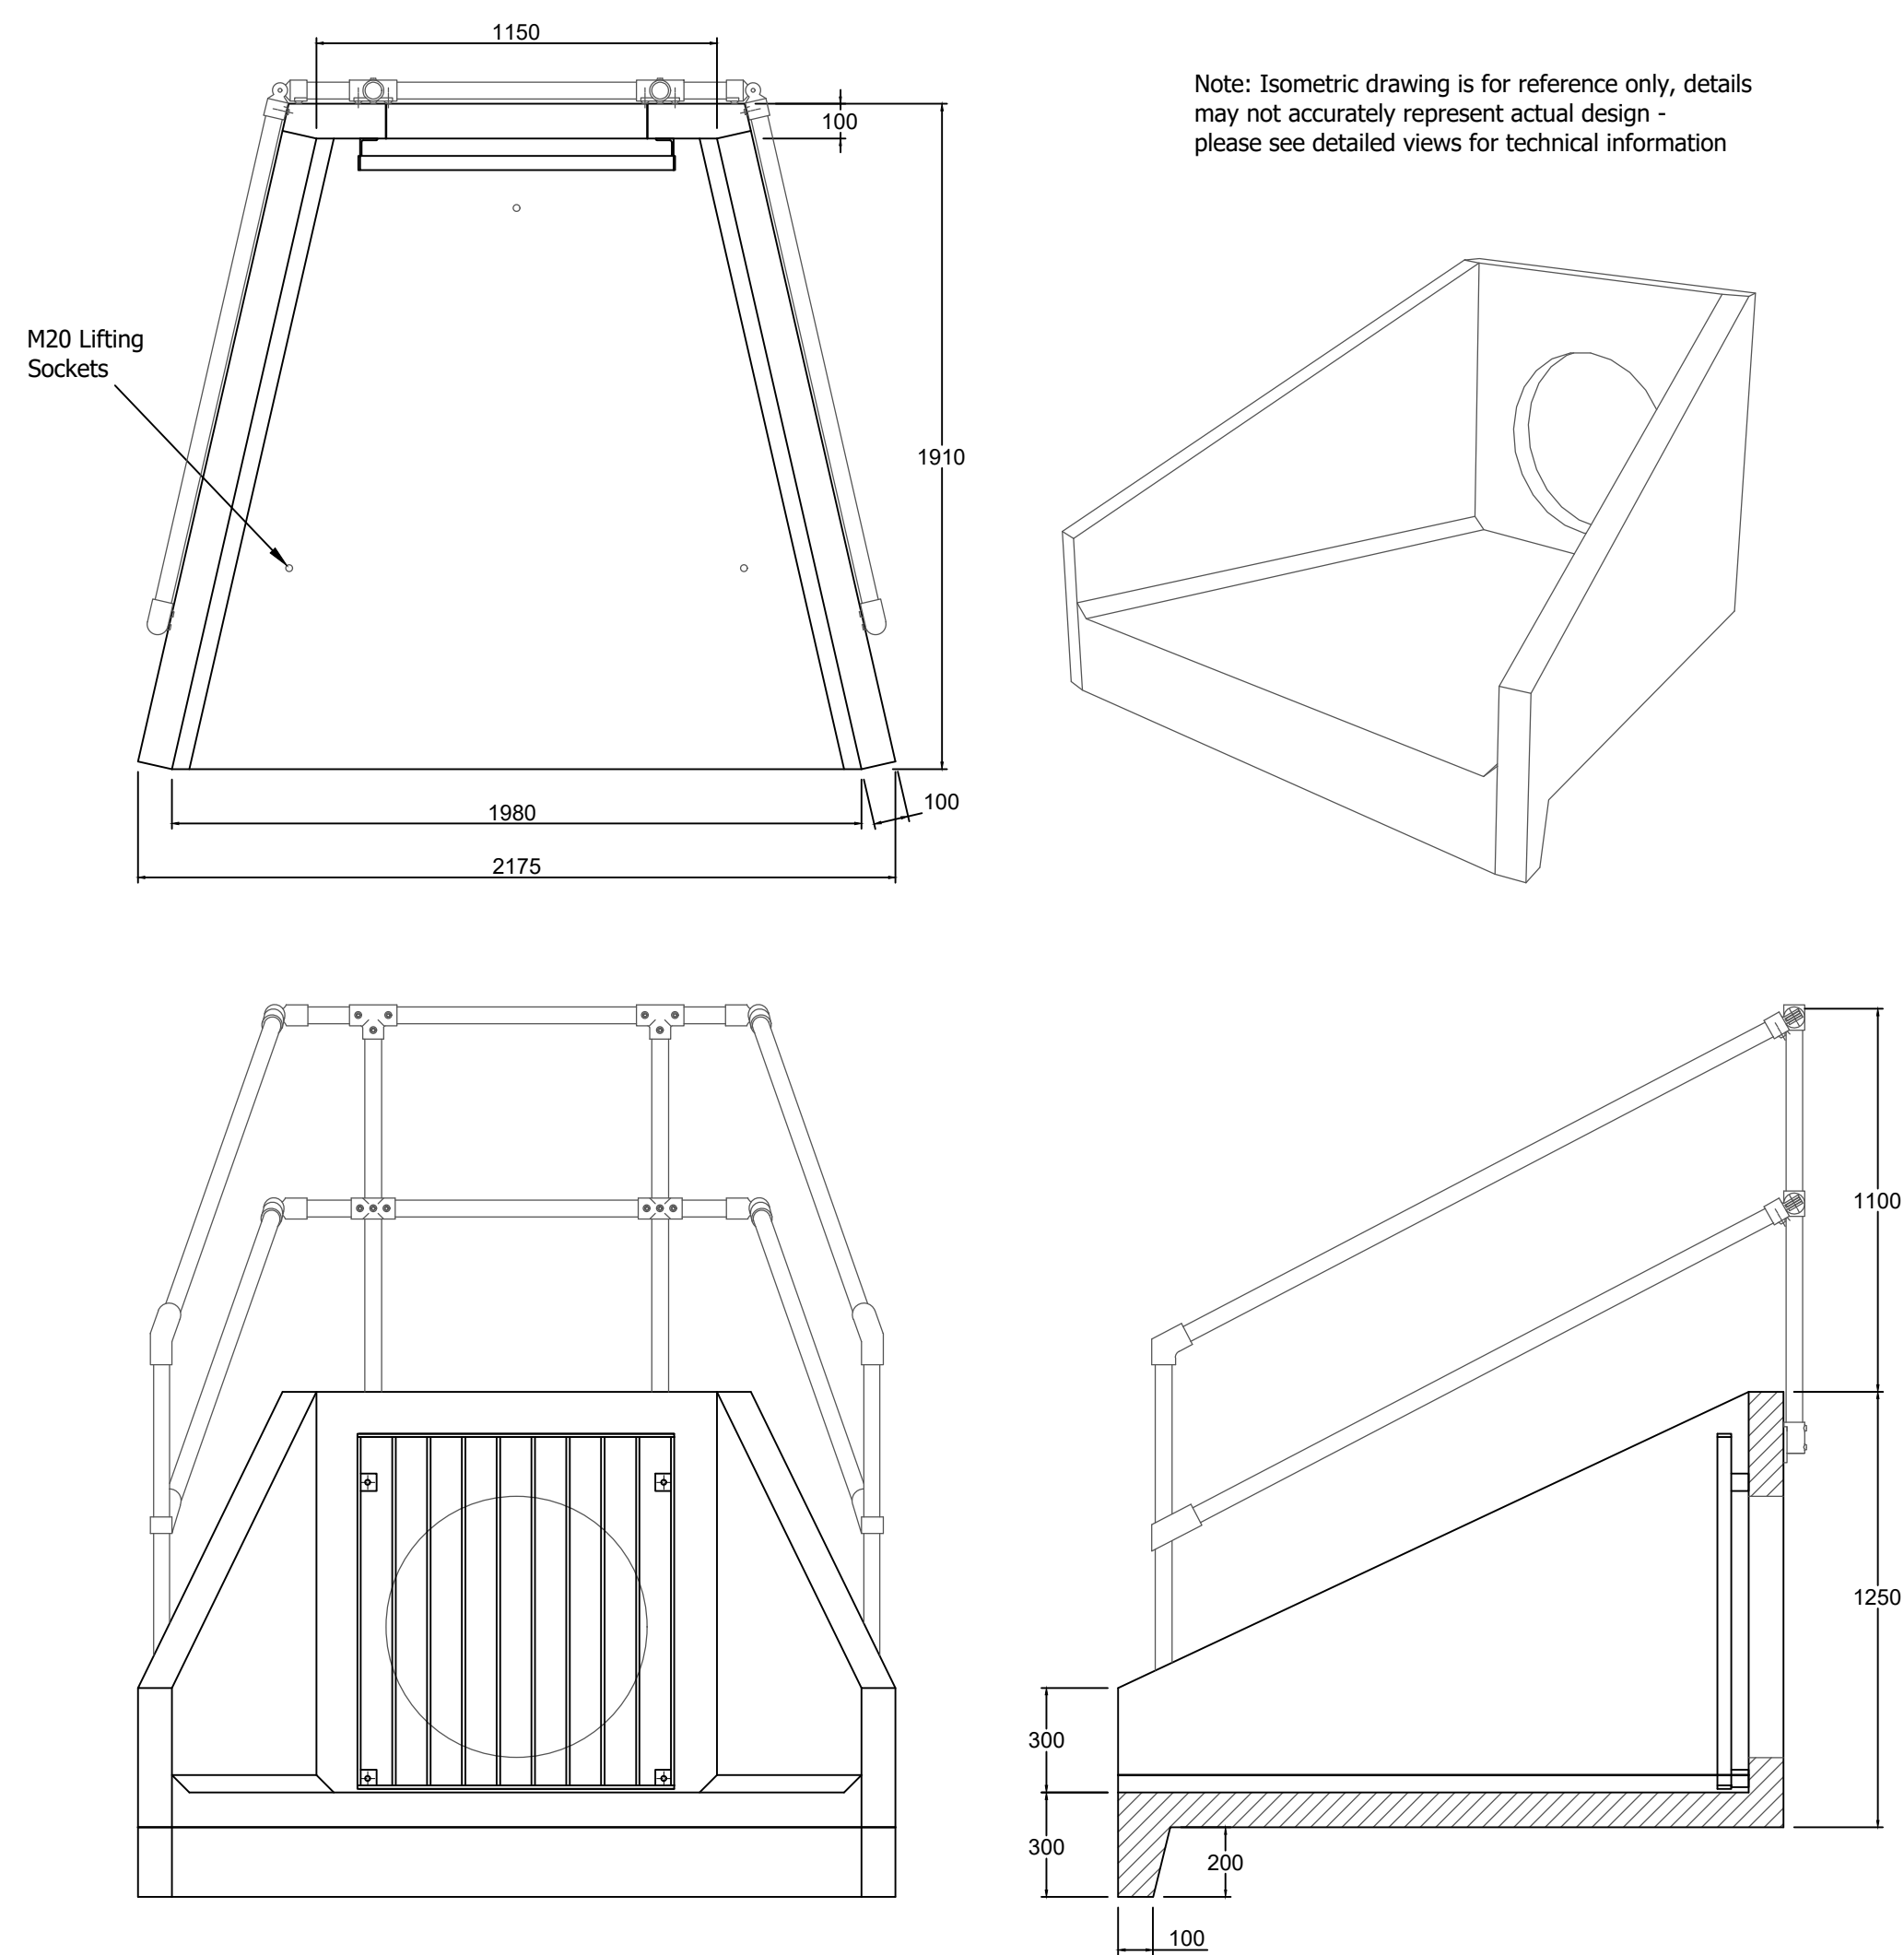

FOR PIPES UP TO 900mm
SCALE 1:20

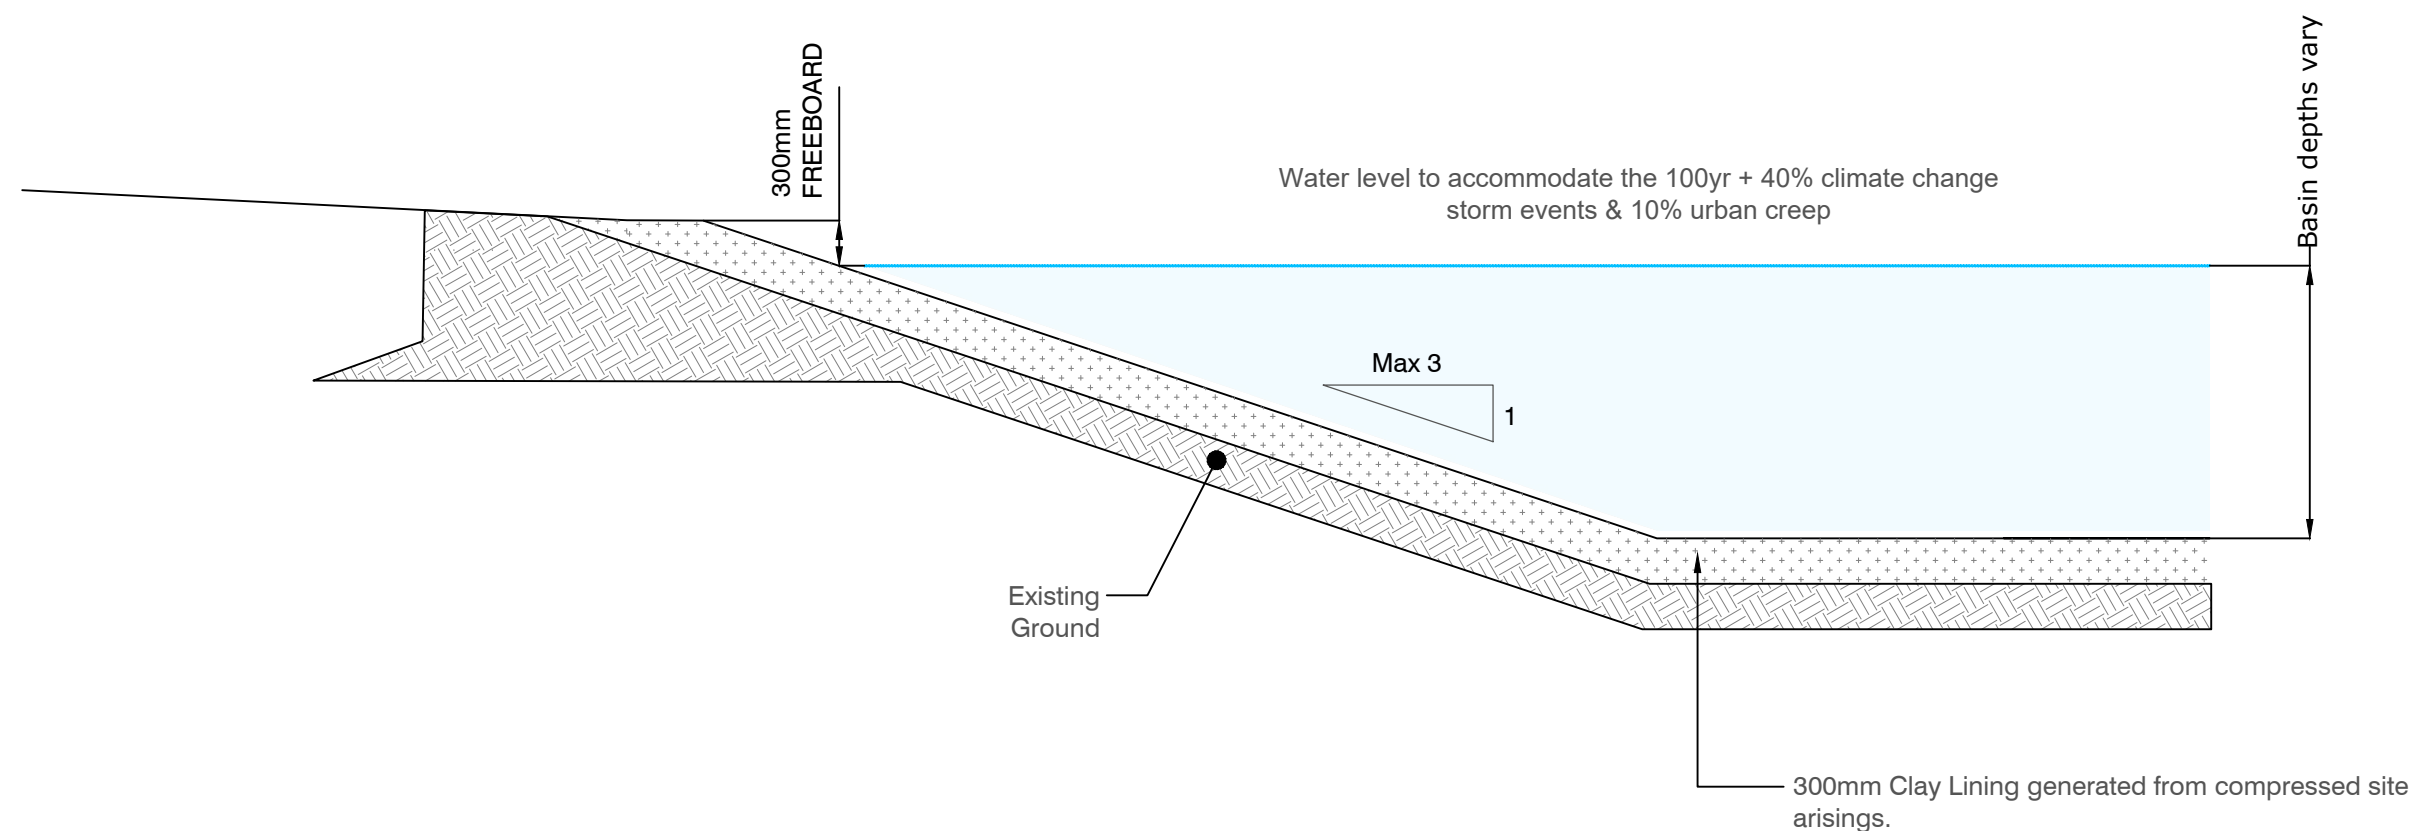

(SCALE 1:50)

It is assumed that all works on this drawing will be carried out by a competent contractor, working where appropriate to an approved method statement.

Redcliffe-Hemas

Redcliffe Homes

Project
Woodlands Road,
Mere

Section 104 Adoptable Sewer Details
Sheet 2

Drawing Status

APPROVAL

Project No.	Drawing No.	Revision
138021	138021-MCS-XX-DR-C-6101	P01

Morgan
Civil + Structural

www.morgancs-consult.com | enquiries@morgancs-consult.com
Company Registered in England and Wales No. 8146644