


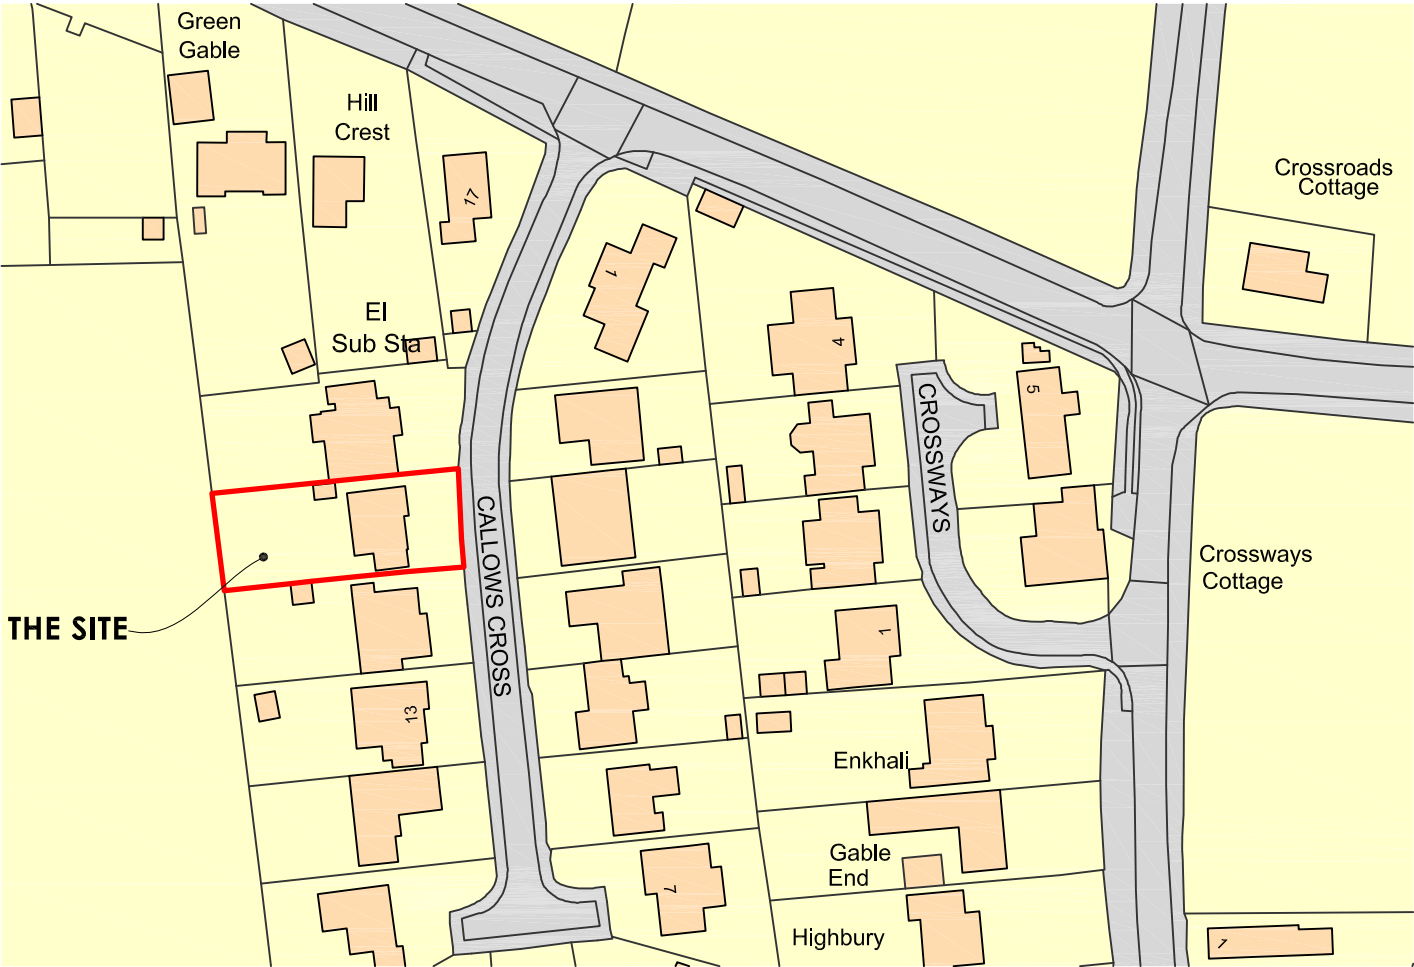

CLARK & MASLIN

Unit 5, Charlton Business Park
Crudwell Road, Malmesbury
Wiltshire, SN16 9RU
Telephone: 01666 822911

Planning Architecture Conservation

Client MR T HORTON & MISS S ROFE		Document Type SURVEY DRAWING	
Project PROPOSED DEMOLITION AND REPLACEMENT DWELLING, 15 CALLOWS CROSS, BRINKWORTH, CHIPPENHAM, WILTSHIRE, SN15 5DY		Scale 1:1250	PG Size A4
Description SITE LOCATION PLAN		Date JAN '26	Drawn -
		Drawing No 5845/03	Revision A