


Garage - Existing Side elevation NW

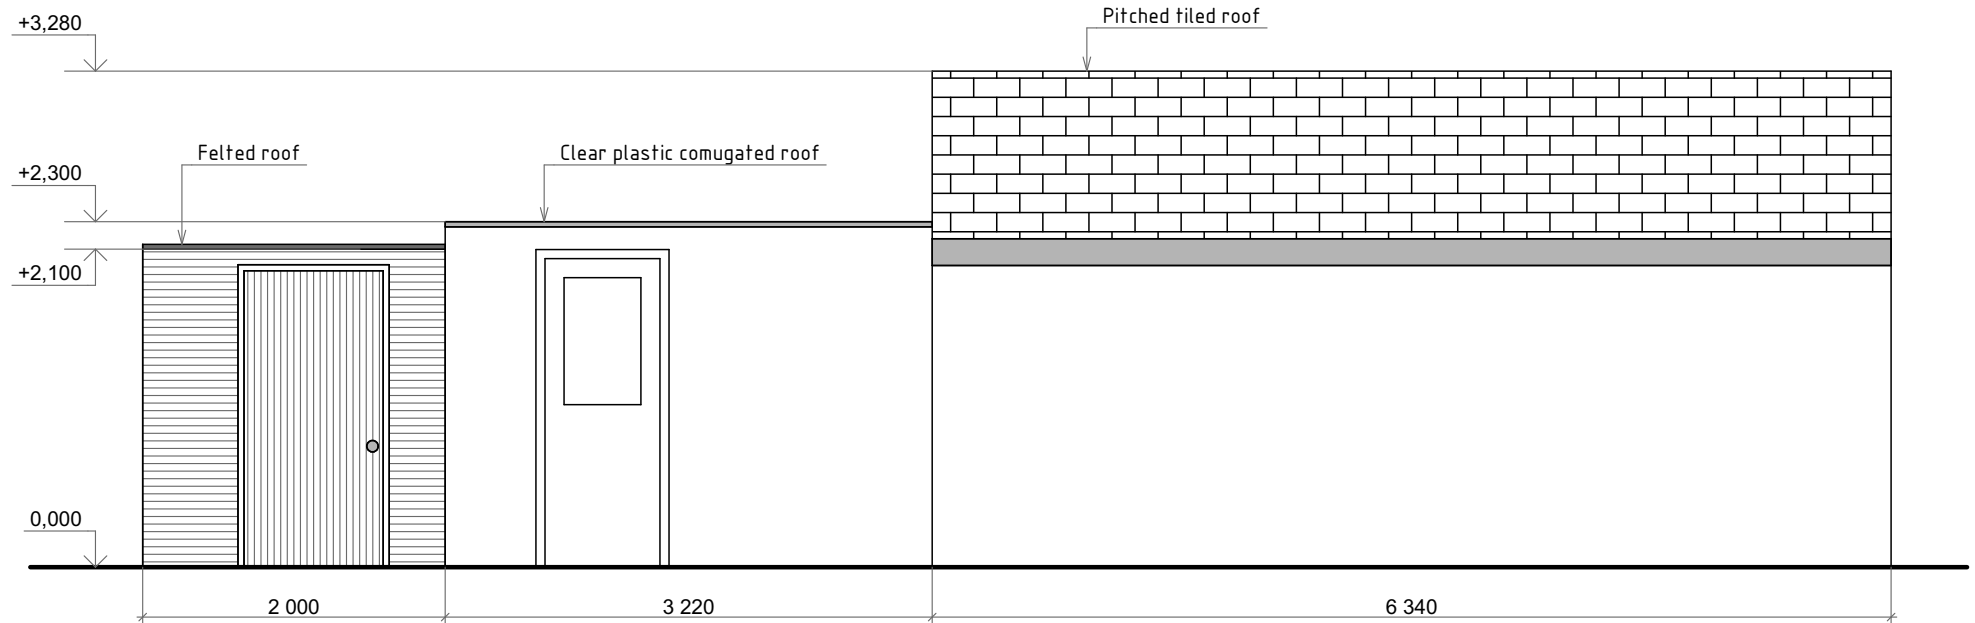

GB 011
Bramley Cottage
Garage - Existing
Side elevation NW
Scale 1:50
Paper size A4

