



TRANSVERSE JOINTS

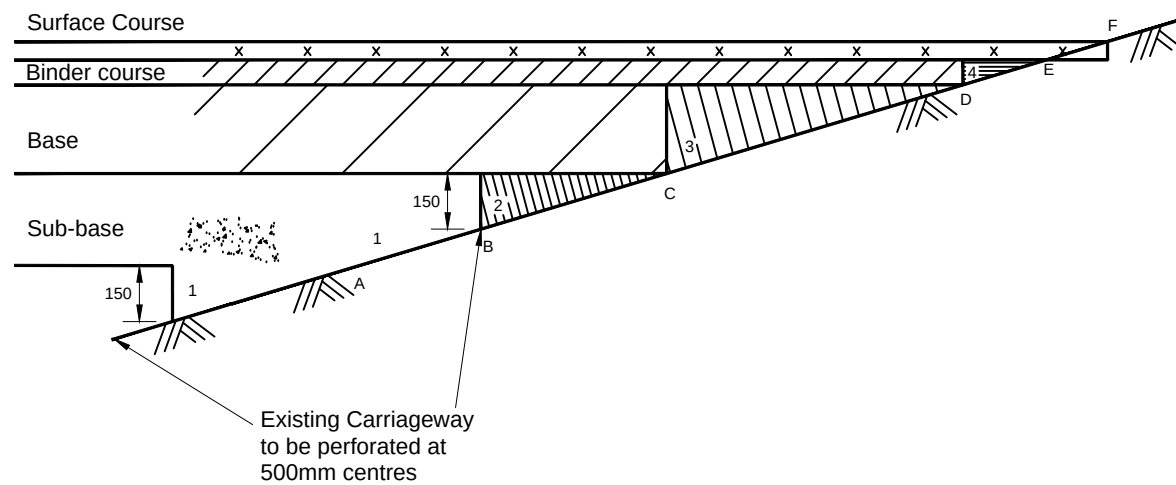


Proposed Carriageway
Above Existing

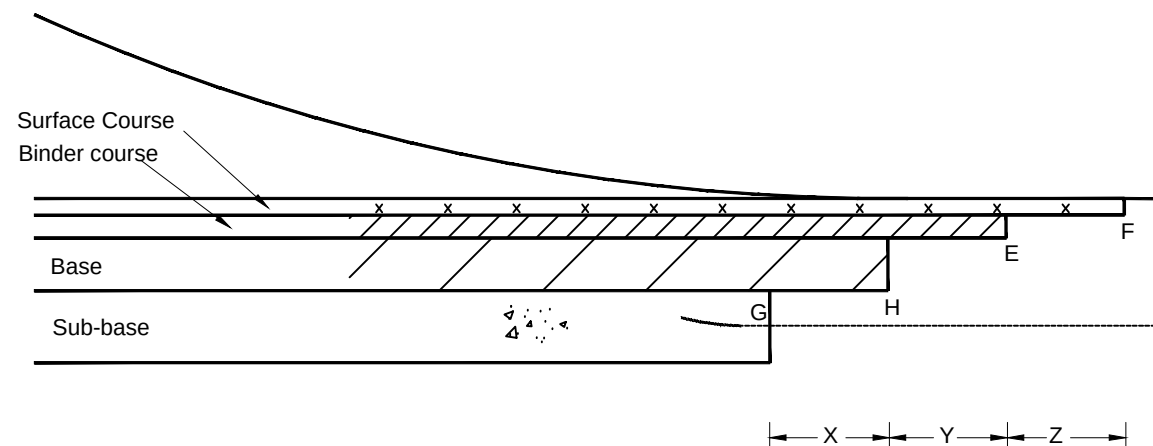


Proposed Carriageway
Below Existing

© This drawing is Copyright. It should not be relied on or used in circumstances other than those for which it was originally prepared and for which Wiltshire Council was originally commissioned. Wiltshire Council accepts no responsibility for this drawing to any party other than the person(s) by whom it was commissioned.

LONGITUDINAL JOINTS

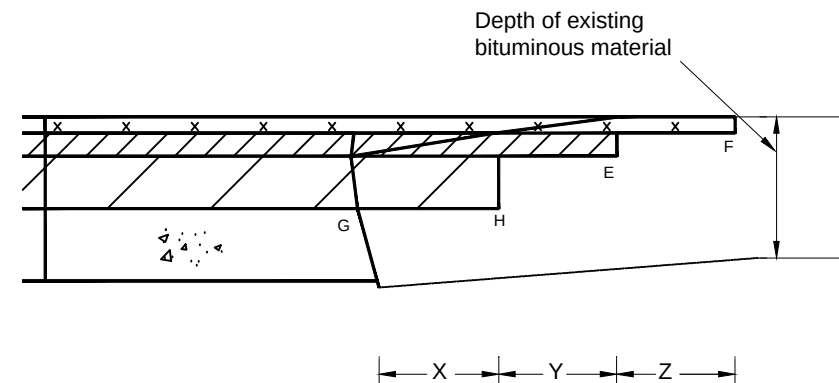

Proposed Carriageway
Above Existing

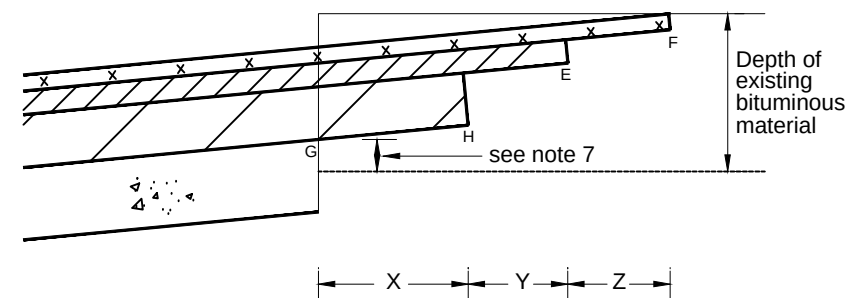

Proposed Carriageway
Below Existing

NOTES:

1. All dimensions are shown in millimetres.
2. Existing surfacing to be cut back to a clean edge & treated in accordance with Clause 706.
3. Construction materials & thicknesses shall be in accordance with Appendix 7/1.
4. Key to regulating materials & tack coats.
 1. Sub -Base
 2. Base regulating material
 3. Binder course regulating material
 4. Surface course regulating materials.

B-F } Tack coat existing carriageway.

E-F Plane as necessary to receive surface course.

H-E Plane as necessary to receive binder course.

G-H Plane as necessary to receive base.

5. Minimum joint laps

Type of joint	X	Y	Z
Transverse	1000	1000	1000
Longitudinal	100	100	100
45°Skew	500	500	500

For Skews other than 45° joint laps are to be determined on a pro-rata basis.

6. Joints in surface course are to be perpendicular to, or parallel with, the carriageway edge.
7. If the remaining depth of existing bituminous material between G and H is less than 100 it is to be excavated & replaced with full new carriageway construction.
8. The work shown on this drawing could affect statutory undertakers apparatus and the contractor is required to verify the location and depth prior to the commencement of work and take all precautions necessary when working in the vicinity of such apparatus. Utility Information is produced from a digital source and no guarantee can be given regarding its accuracy. It is the recipients responsibility to check the accuracy of measurements given. Should discrepancy occur please contact the issuing authority to seek clarification.
9. The use of this drawing does not absolve the client of their responsibilities under Health & Safety: The Construction (Design & Management) Regulations 2015

REV				
Rev	Revision details	Chkd	Appd	Date
Drawn: MJR		DRAWING STATUS		
Checked: DMT				
Approved: GTR		ISSUE		
Date: 07/08/2017				
File Ref: L:\Traffic Engineering Team\Standard Drawings\Wiltshire Council - Final Approved Standard Drawings				

Client:

Consultant:

Wiltshire Council
Where everybody matters

ATKINS

Wiltshire Council
Highways & Transport
County Hall,
Bythesea Road
Trowbridge
Wiltshire
BA14 8JN

Atkins Highways & Transportation
3rd Floor
County Gate
County Way
Trowbridge
Wiltshire
BA14 7FJ

Project Name:

WILTSHIRE COUNCIL - HIGHWAYS & TRANSPORT
STANDARD HIGHWAY CONSTRUCTION DETAILS

Drawing Title:

SERIES 700 - PAVEMENTS
FLEXIBLE CARRIAGEWAY - TIE IN & STRIP WIDENING



Original Sheet Size : A3

Scale : NOT TO SCALE

Dimensions : mm

Drawing No.

WC-HCD-700-D002

Rev:

0