


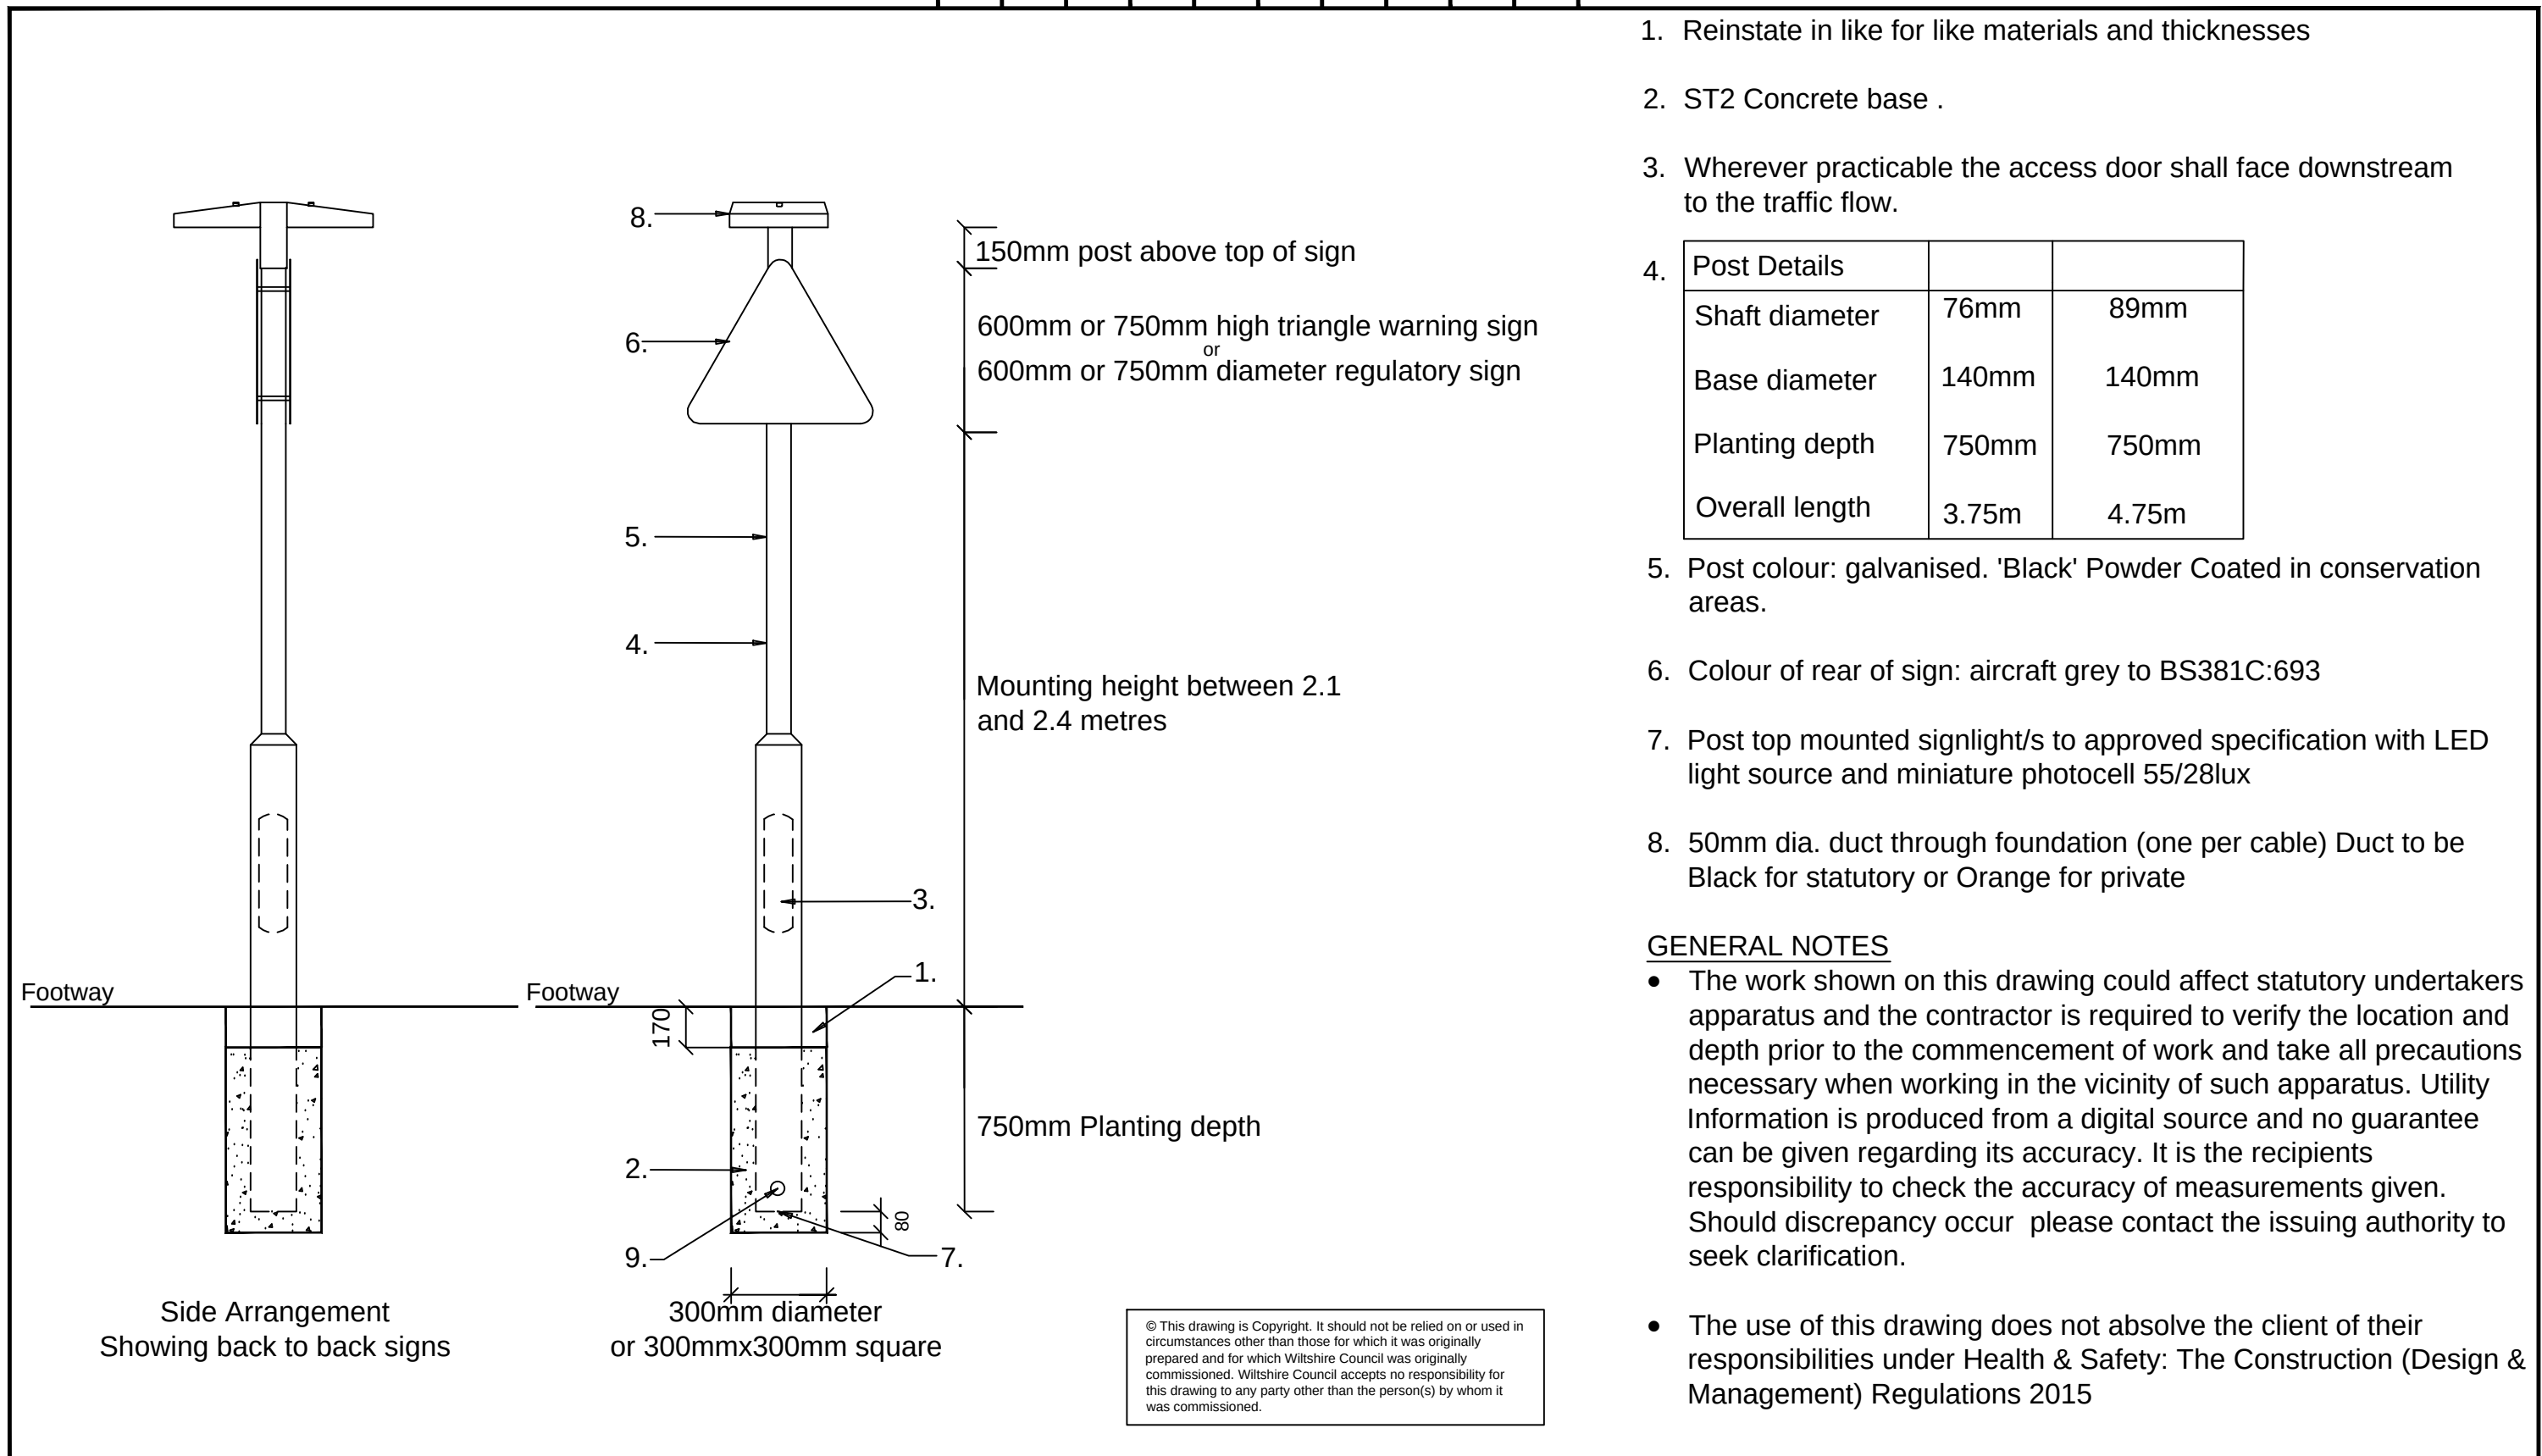

					Client:	Consultant:	Project Name:	APPROVED CONTRACTOR TO ENSURE LATEST DETAILS ARE USED	
					Wiltshire Council Where everybody matters	ATKINS	WILTSHIRE COUNCIL - HIGHWAYS & TRANSPORT STANDARD HIGHWAY CONSTRUCTION DETAILS		
Rev	Revision details	Chkd	Appd	Date	Wiltshire Council Highways & Transport County Hall, Bythesea Road Trowbridge Wiltshire BA14 8JN	Atkins Highways & Transportation 3rd Floor County Gate County Way Trowbridge Wiltshire BA14 7FJ	Drawing Title: SERIES 1200 - TRAFFIC SIGNS & ROAD MARKINGS ILLUMINATED TRAFFIC SIGN - TYPICAL ARRANGEMENT	Original Sheet Size : A3	
Drawn: KJ		DRAWING STATUS		Scale : Not to Scale				Dimensions : mm	
Checked: MJR									
Approved: DMT									
Date: 20/09/16		ISSUE		Drawing No. WC-HCD-1200-D001				Rev: 0	
File Ref: L:\Traffic Engineering Team\Standard Drawings\Wiltshire Council - Final Approved Standard Drawings									