


	ROAD CATEGORISATION						
	AR1	AR2	AR3	AR4	AR5	AR6	AR7
	Estate Distributor Road / Industrial Estate Road	Estate Link Roads		Estate Loop Roads & Cul-De -Sacs			
SURFACE COURSE							
AC 10 close surf 100/150 ¹ (or 40/60 ²) des 30mm thick				Clause 912 Min PSV 55 ³ Max AAV 16 ⁴			
AC 10 close surf 100/150 ¹ (or 40/60 ²) des 40mm thick		Clause 912 Min PSV 60 ³ Max AAV 14 ⁴					
AC 14 close surf 100/150 ¹ (or 40/60 ²) des 40mm thick		Clause 912 Min PSV 60 ³ Max AAV 14 ⁴					
HRA 35/14F Surf 40/60 des 45mm ³ thick with coated chippings 14/20mm	Clause 911 Min PSV 50 Max AAV ⁴ Clause 915 Min PSV 65 ³ Max AAV 12 ⁴						
HRA 55/14 (or 10) F Surf 40/60 des 45mm thick ⁵	Clause 911 Min PSV 65 ³ Max AAV 12 ⁴						
BINDER							
20mm Dense AC Bin 40/60 PEN 60mm thick	Clause 906 - BSI PD 6691 Annex B Appendix 7/1						
BASE							
32mm Dense AC Base 40/60 PEN 150mm thick	Clause 906 - BSI PD 669 Appendix 7/1						
32mm Dense AC Base 40/60 PEN 125mm thick		Clause 906 - BSI PD 669 Appendix 7/1					
32mm Dense AC Base 40/60 PEN 100mm thick				Clause 906 - BSI PD 669 Appendix 7/1			

SUB BASE & CAPPING LAYER				
Subgrade CBR	Capping Layer Thickness (mm)		Sub Base Thickness (mm)	Foundation Type
CBR> 15%			200	1
	150	and	150	2
CBR> 10% - 15%	250*(note 8.)	or	230*(note 8.)	1
	170	and	180	2
CBR> 5% - 10%	390* (note 8.)	or	320*(note 8.)	1
	210	and	240	2
CBR> 2.5% - 5%	550*(note 8.)	or	450*(note 8.)	1
	250	and	350	2
CBR <2.5%	SEE NOTE 9.			

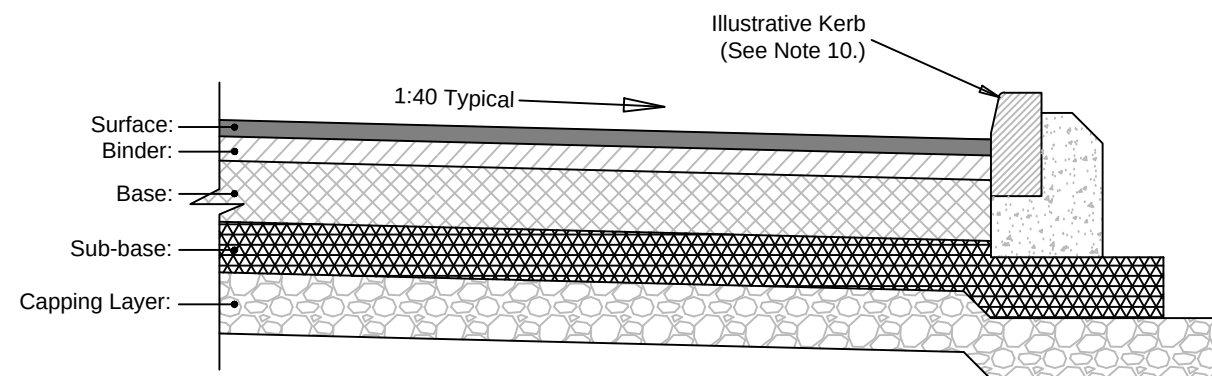

TYPICAL FLEXIBLE CARRIAGEWAY CONSTRUCTION

© This drawing is Copyright. It should not be relied on or used in circumstances other than those for which it was originally prepared and for which Wiltshire Council was originally commissioned. Wiltshire Council accepts no responsibility for this drawing to any party other than the person(s) by whom it was commissioned.

NOTES

1. 160/220 pen binder may be considered for use during winter months but prior approval for its use MUST be obtained from Wiltshire Council.
2. 40/60 Pen binder shall NOT be used for hand laying.
3. Minimum PSV value stated, Table 3 HD36/06 and appropriate site categorisation / investigatory level to be checked by the developer to ensure the site layout does not demand higher min PSV value.
4. Maximum AAV value stated, Table 3.2 HD36/06 to be checked by developer to traffic flows do not demand lower maximum AAV values.
5. Permitted option ONLY where surface texture is NOT a consideration
6. Capping layers to MCHW Clause 613 Types 6F1, 6F2, 6F4 and 6F5
7. Sub-Base layers to MCHW Clauses 803, 804, 805 and 806.
8. * Not permitted where pavements are designed for more than 20msa.
9. Where a CBR value is less than 2.5% an alternative subgrade design involving geotextiles or soil stabilisation must be considered by the developer.
10. Refer to drawings WC-HCD-1100-D001-for Approved Kerb Type Selection.
11. Prior to the commencement of laying the formation shall be treated with an approved residual weedkiller.
12. The Engineer may request inclusion of a non-woven separation membrane to mitigate weed/root intrusion.
13. The Engineer may increase the Sub-base depth or include a geotextile or geogrid on formation where site ground conditions are considered to be sub-standard.
14. Not suitable where 'no-dig' construction is required.
15. Asphalt Concrete to be in accordance with BS EN 13108-01 and BS 594987.
16. Hot Rolled Asphalt to be in accordance with BS EN 13108-04 and BS 594987.
17. Where block paviors are the proposed surface course they must be in accordance with BS 7533-2 2001 Category II Trafficking. Prior approval required.
18. Total carriageway construction depth must be greater than 450mm to negate susceptibility to frost penetration, irrespective of CBR value.
19. More major roads shall have a bespoke pavement design in accordance with DMRB standards.
20. Carriageway widening to widths of less than 1m; Base and sub-base to be replaced with ST4 concrete with the same overall construction depth as the standard construction.
21. PSV requirements shall be declared in accordance with HD 36/06 table 3.1.
22. CBR values to be obtained from site investigation report and laboratory testing. The WC / Atkins Engineer may request additional tests.
23. The work shown on this drawing could affect statutory undertakers apparatus and the contractor is required to verify the location and depth prior to the commencement of work and take all precautions necessary when working in the vicinity of such apparatus. Utility Information is produced from a digital source and no guarantee can be given regarding its accuracy. It is the recipients responsibility to check the accuracy of measurements given. Should discrepancy occur please contact the issuing authority to seek clarification.
24. The use of this drawing does not absolve the client of their responsibilities under Health & Safety: The Construction (Design & Management) Regulations 2015.

					Client:	Consultant:	Project Name:		
REV					 Wiltshire Council Highways & Transport County Hall, Bythesea Road Trowbridge Wiltshire BA14 8JN	 Atkins Highways & Transportation 3rd Floor County Gate County Way Trowbridge Wiltshire BA14 7FJ	WILTSHIRE COUNCIL - HIGHWAYS & TRANSPORT STANDARD HIGHWAY CONSTRUCTION DETAILS		
Rev	Revision details	Chkd	Appd	Date			Drawing Title:		
Drawn: MJR		DRAWING STATUS					SERIES 700 - PAVEMENTS FLEXIBLE CONSTRUCTION (SPEED LIMIT- 40MPH OR LESS)		
Checked: KAR									
Approved: KAR		ISSUE					Original Sheet Size : A3		
Date: 03/07/17					Scale : AS SHOWN		Dimensions : mm		
File Ref: L:\Traffic Engineering Team\Standard Drawings\Wiltshire Council - Final Approved Standard Drawings					Drawing No. WC-HCD-700-D001			Rev: 0	