


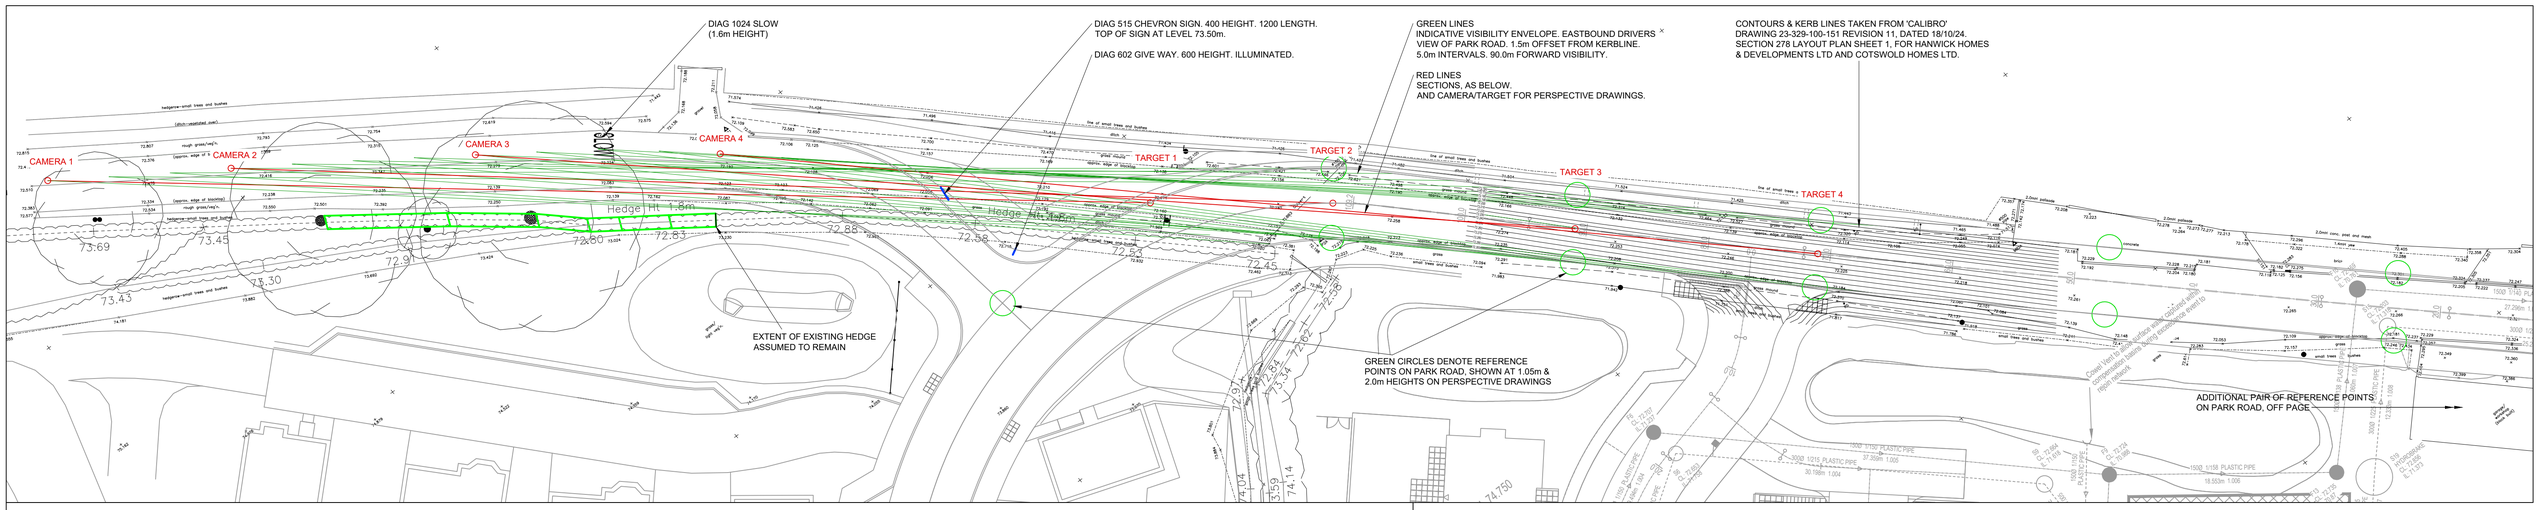

CHAINAGE	0.000	10.000	20.000	30.000	40.000	50.000	60.000	70.000	80.000	90.000
EX LEVEL	72.487	72.439	72.356	72.231	72.122	72.126	72.153	72.067	72.136	72.163
PR2 LEVEL	72.487	72.438	72.313	72.231	72.121	72.128	72.176	72.701	72.150	72.606

CAMERA 1 - TARGET 1

CHAINAGE	0.000	10.000	20.000	30.000	40.000	50.000	60.000	70.000	80.000	89.980
EX LEVEL	72.407	72.343	72.229	72.128	72.136	72.104	72.129	72.178	72.220	72.230
PR2 LEVEL	72.415	72.347	72.230	72.128	72.134	72.401	72.644	72.334	72.351	72.154

CAMERA 2 - TARGET 2


CAMERA - TARGET PERSPECTIVE VIEWS ARE
SHOWN ON DRAWINGS 23/54520/96 & 97.

2.0m CAMERA HEIGHT - 1.05m TARGET &
1.05m CAMERA HEIGHT - 1.05m TARGET



CHAINAGE	0.000	10.000	20.000	30.000	40.000	50.000	60.000	70.000	80.000	81.184	89.958
EX LEVEL	72.279	72.211	72.170	72.196	72.151	72.176	72.208	72.245	72.255		72.223
PR2 LEVEL	72.279	72.211	72.169	72.378	72.577	72.330	72.374	72.162	72.252	72.251	

CAMERA 3 - TARGET 3

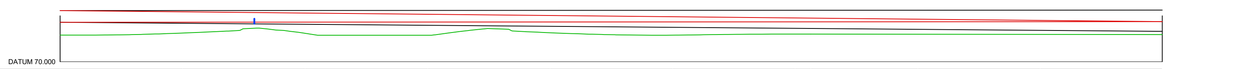

CHAINAGE	0.000	10.000	20.000	30.000	40.000	50.000	60.000	61.248	70.000	80.000	89.958
EX LEVEL	72.163	72.184	72.207	72.209	72.221	72.248	72.255		72.237	72.217	72.190
PR2 LEVEL	72.164	72.331	72.308	72.150	72.357	72.159	72.252	72.252			

CAMERA 4 - TARGET 4

0 5 10 15 20
SCALE = 1:250

Notes

1. IF IN DOUBT - ASK !! **DO NOT SCALE**
2. THIS DRAWING IS TO BE READ IN CONJUNCTION WITH ALL ARCHITECTS AND ENGINEERS DRAWINGS.
3. ALL WORK TO BE CARRIED OUT IN ACCORDANCE WITH THE RELEVANT BRITISH STANDARDS, CODES OF PRACTICE AND BUILDING PRACTICE.
 ALL DIMENSIONS TO BE CHECKED PRIOR TO STARTING THE WORKS ON SITE.
4. ANY DISCREPANCIES TO BE REPORTED TO THE ENGINEER IMMEDIATELY.
5. CONTRACTOR TO ASCERTAIN THE LOCATION OF SERVICES ON SITE PRIOR TO STARTING THE WORK.
6. ALL DIMENSIONS FOR CONSTRUCTION ARE TO BE OBTAINED FROM SITE MEASUREMENTS OR ARCHITECTS SETTING OUT DRAWINGS PRIOR TO MANUFACTURE/BUILDING.

CDM 2015 DESIGNER NOTES

IN ADDITION TO THE HAZARDS, AND RISKS NORMALLY ASSOCIATED WITH THE TYPE OF WORK DETAILED ON THIS DRAWING, NOTE THE FOLLOWING SIGNIFICANT RISKS AND INFORMATION.

CONSTRUCTION:

1. N/A

FOR INFORMATION RELATING TO END USE, MAINTENANCE, DEMOLITION, SEE THE HEALTH AND SAFETY FILE.

IT IS ASSUMED THAT ALL WORKS WILL BE CARRIED OUT BY A COMPETENT CONTRACTOR, WHERE APPROPRIATE, TO AN APPROVED METHOD STATEMENT.

ALL DIMENSIONS TO BE CONFIRMED ON SITE PRIOR TO ORDERING / FABRICATION OF MATERIALS AND COMMENCEMENT OF WORKS

PRELIMINARY

© DAVID SMITH ASSOCIATES : THIS DRAWING IS THE PROPERTY OF DAVID SMITH ASSOCIATES. IT MUST NOT BE REPRODUCED, COPIED NOR ITS CONTENTS DIVULGED WITHOUT THEIR PERMISSION.

CONTRACT

40 RESIDENTIAL DWELLINGS
PARK ROAD, MALMESBURY

TITLE

PARK ROAD JUNCTION
VISIBILITY ANALYSIS

REV	DESCRIPTION	BY	DATE
P3	WILTSHIRE COUNCIL COMMENTS 29/12/25.	CS	09.01.26
P2	STAGE 1/2 RSA & WILTSHIRE COUNCIL COMMENTS.	CS	15.12.25
P1	FIRST ISSUE	CS	30.10.25

DRAWN	CHECKED	APPROVED	DATE	SCALE
CS			OCT'25	1:250 @ A1

DRAWING NUMBER			REV
	23	54520/95	P3

DSA
dsagroup.co.uk