



TACTILE CROSSING REQUIREMENTS

STANDARD TACTILE:
Flags 400 x 400 x 50 conforming to BS EN 1339:2003, installed to BS EN 7533-4:2006.


COLOUR:
RED - Controlled Crossings i.e. Zebra, Puffins, Toucans, or traffic signal junctions with pedestrian phases.

BUFF -Uncontrolled Crossings. i.e Side road crossings, kerb to kerb flat top humps. Traffic signal junctions without controlled pedestrian facilities


Note: In conservation area of streets of historic importance grey /natural colour tactiles may be used subject to agreement with Wiltshire Council

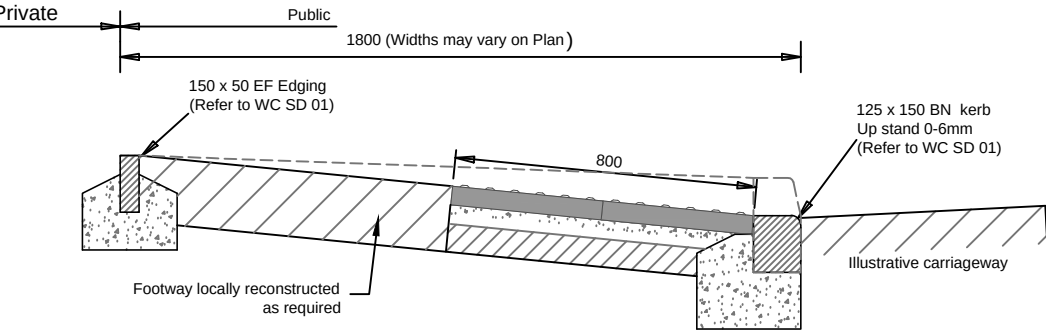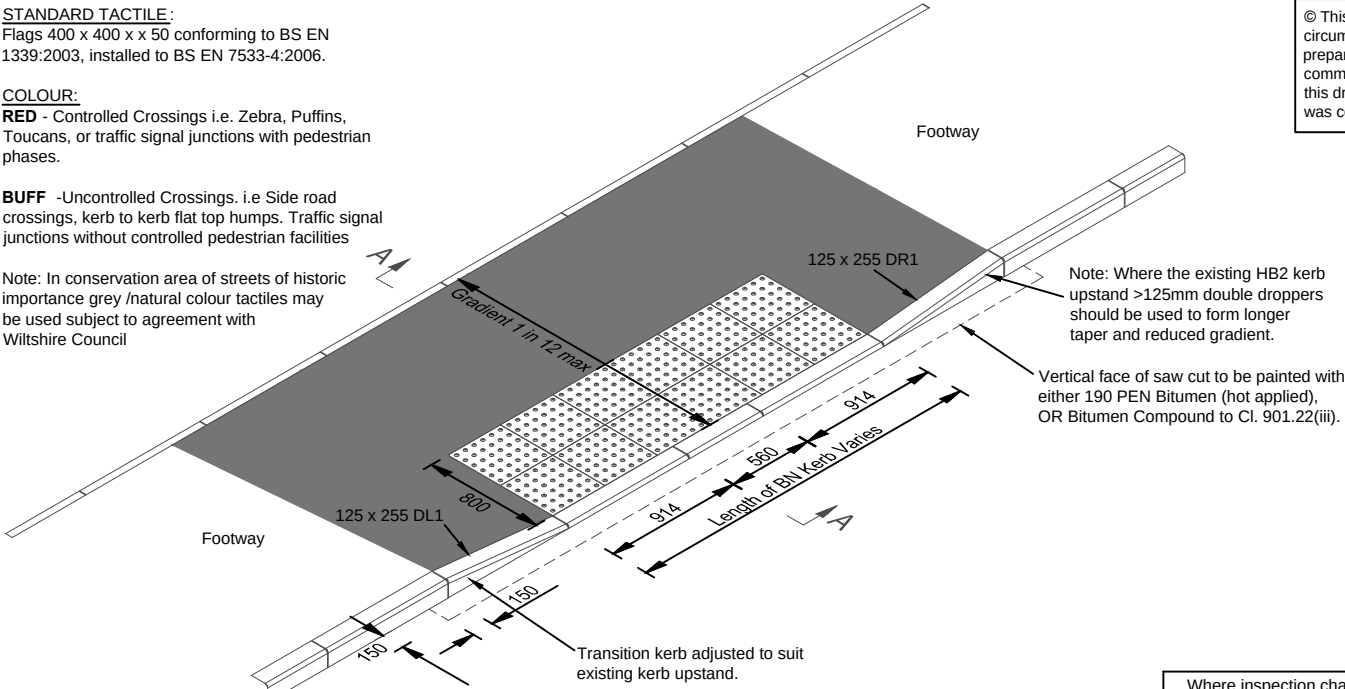


SECTION A-A DETAIL (Scale 1:20)

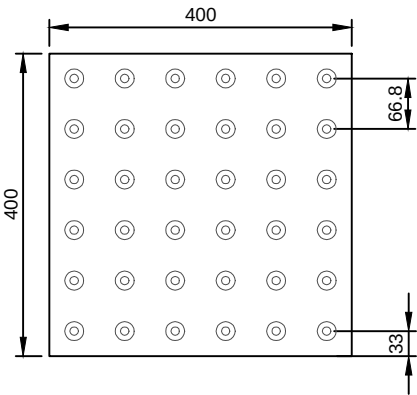


TACTILE SLAB PLAN (1:10)

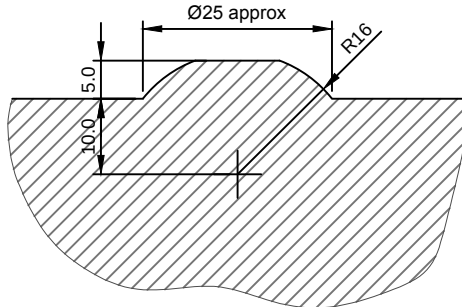


TACTILE SLAB DOME SECTION (1:10)

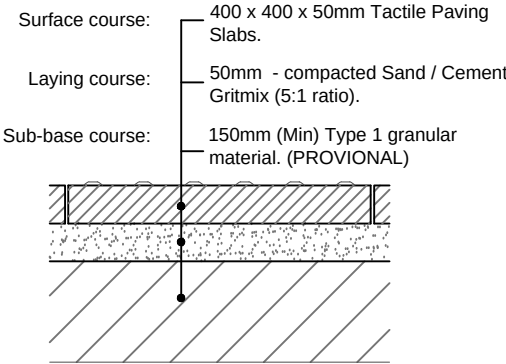

LAYING METHOD OPTION 1 (TYPICAL) (1:10)

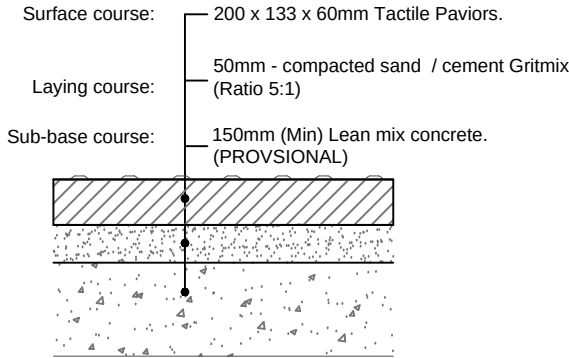


LAYING METHOD OPTION 2 (VEHICLE OVER-RUN SITES) (1:10)

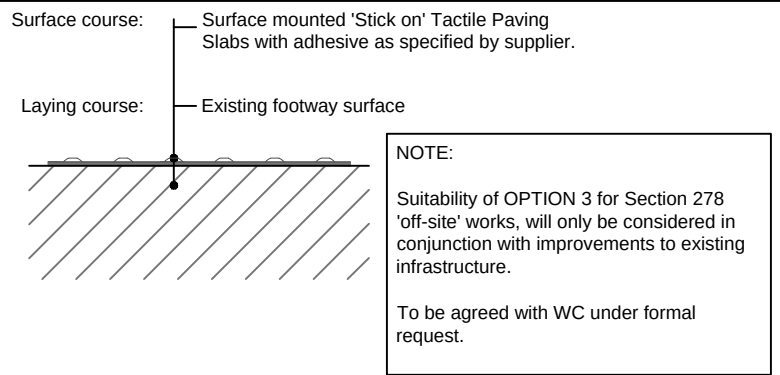


LAYING METHOD - OPTION 3 (1:10)

© This drawing is Copyright. It should not be relied on or used in circumstances other than those for which it was originally prepared and for which Wiltshire Council was originally commissioned. Wiltshire Council accepts no responsibility for this drawing to any party other than the person(s) by whom it was commissioned.

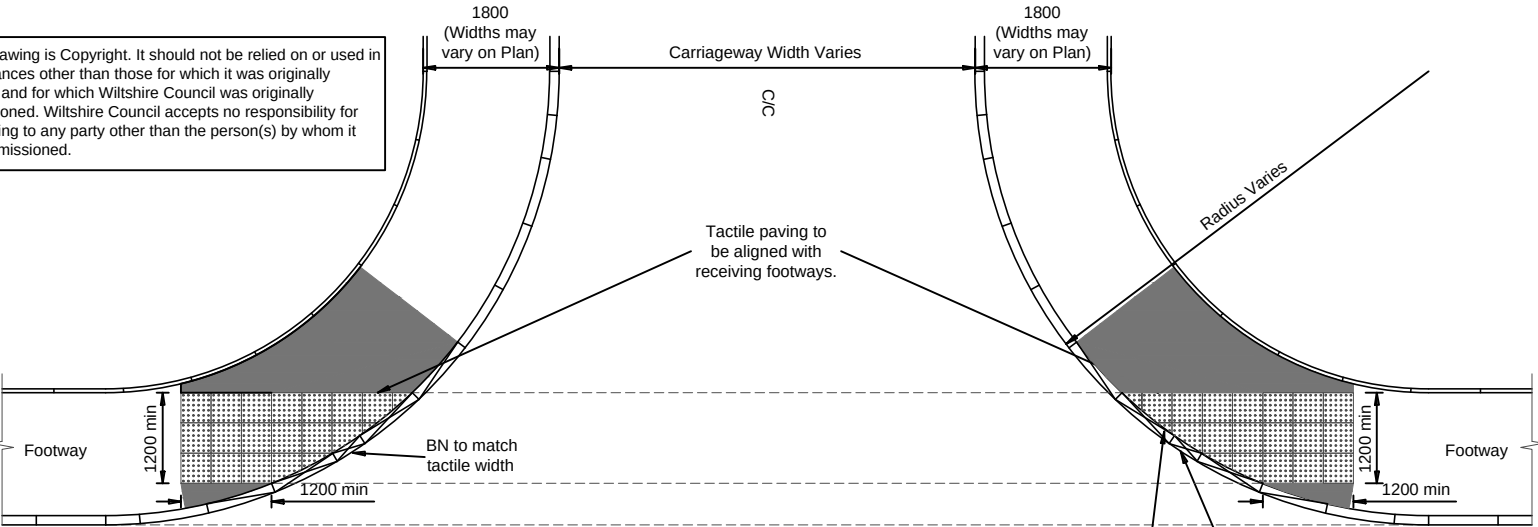

CROSSING PLAN DETAIL - FOOTWAY-FOOTWAY (Scale 1:100)

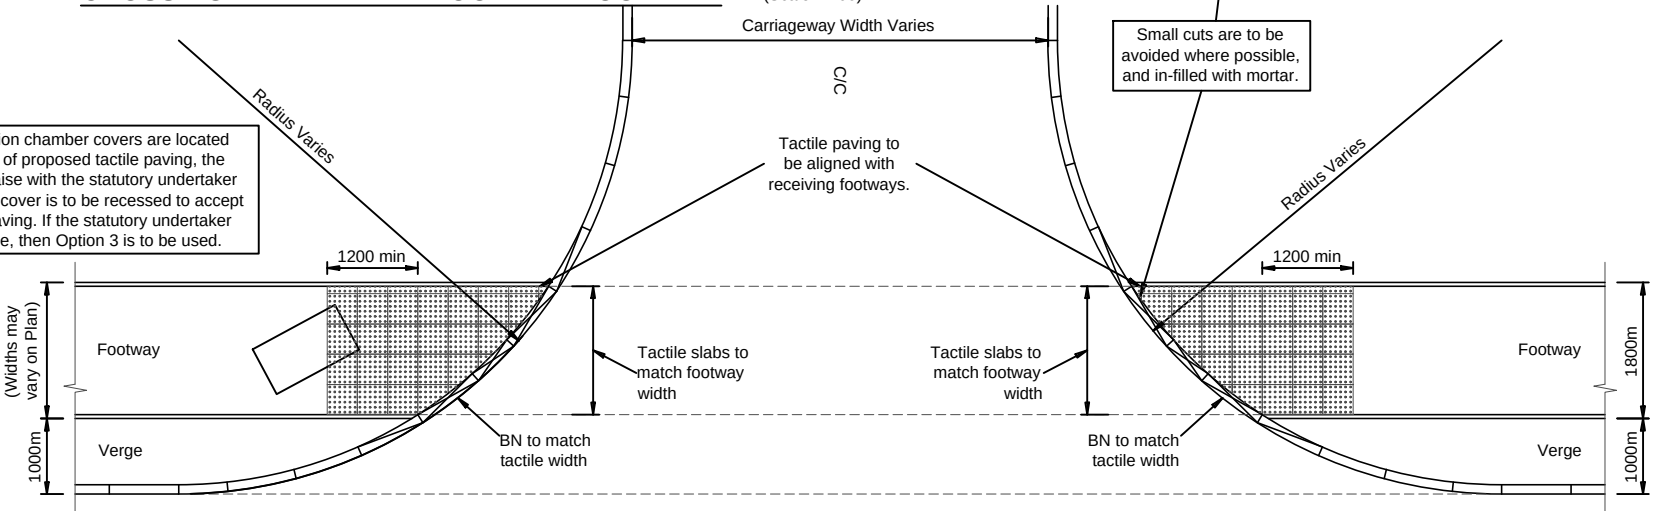

CROSSING PLAN DETAIL- WITH VERGE MARGIN (Scale 1:100)

Rev	Revision details	Chkd	Appd	Date
	Drawn: MJR			
	Checked: DMT			
	Approved: GTR			
	Date: 19/09/16			
	File Ref: L:/trafficengineeringteam/standarddrawings			

Client:

Wiltshire Council
Where everybody matters

Wiltshire Council
Highways & Transport
County Hall,
Bythesea Road
Trowbridge
Wiltshire
BA14 8JN

Consultant:

ATKINS

Atkins Highways & Transportation
3rd Floor
County Gate
County Way
Trowbridge
Wiltshire
BA14 7FJ

Project Name:

WILTSHIRE COUNCIL - HIGHWAYS & TRANSPORT
STANDARD HIGHWAY CONSTRUCTION DETAILS

Drawing Title:

SERIES 1100 - KERBS, CHANNELS & PAVED AREAS
TACTILE PAVING OPTIONS & INSTALLATION DETAIL



Original Sheet Size : A3

Scale : 1:10, 1:20 & 1:100

Dimensions : mm

Drawing No.

WC -HCD-1100-D003

Rev:

0