


Garage - Proposed Side elevation NW

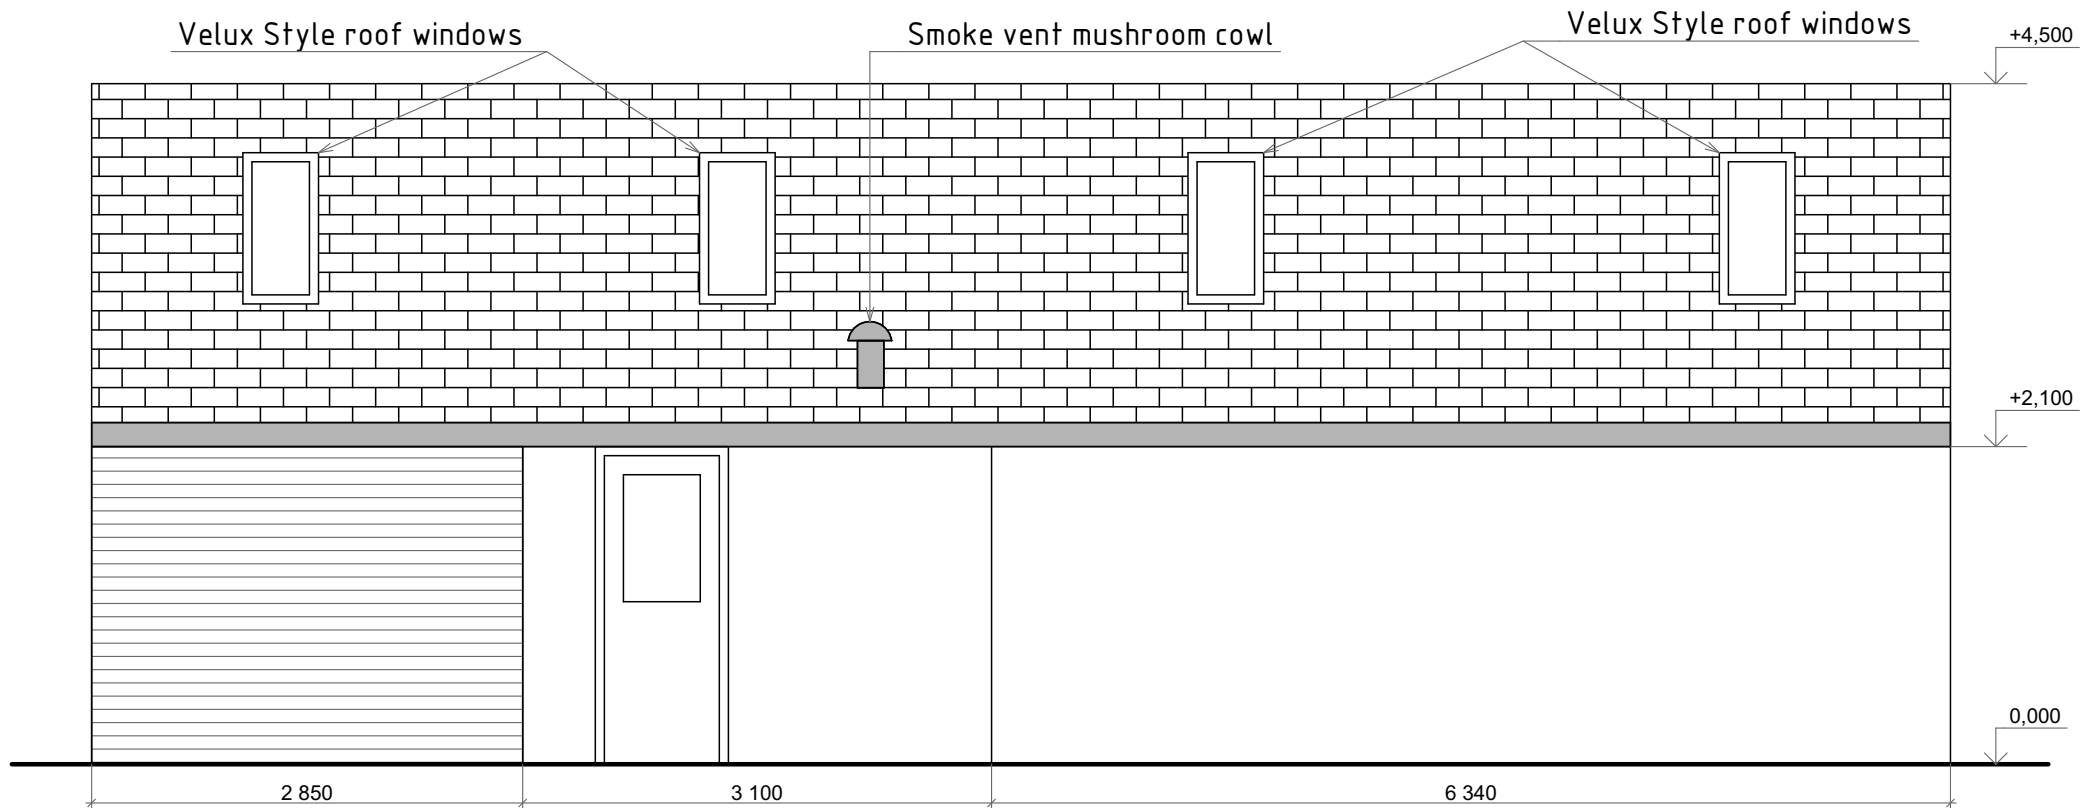

GB 015
Bramley Cottage
Garage - Proposed
Side elevation NW
Scale 1:50
Paper size A4