


Garage - Proposed
Side elevation SE

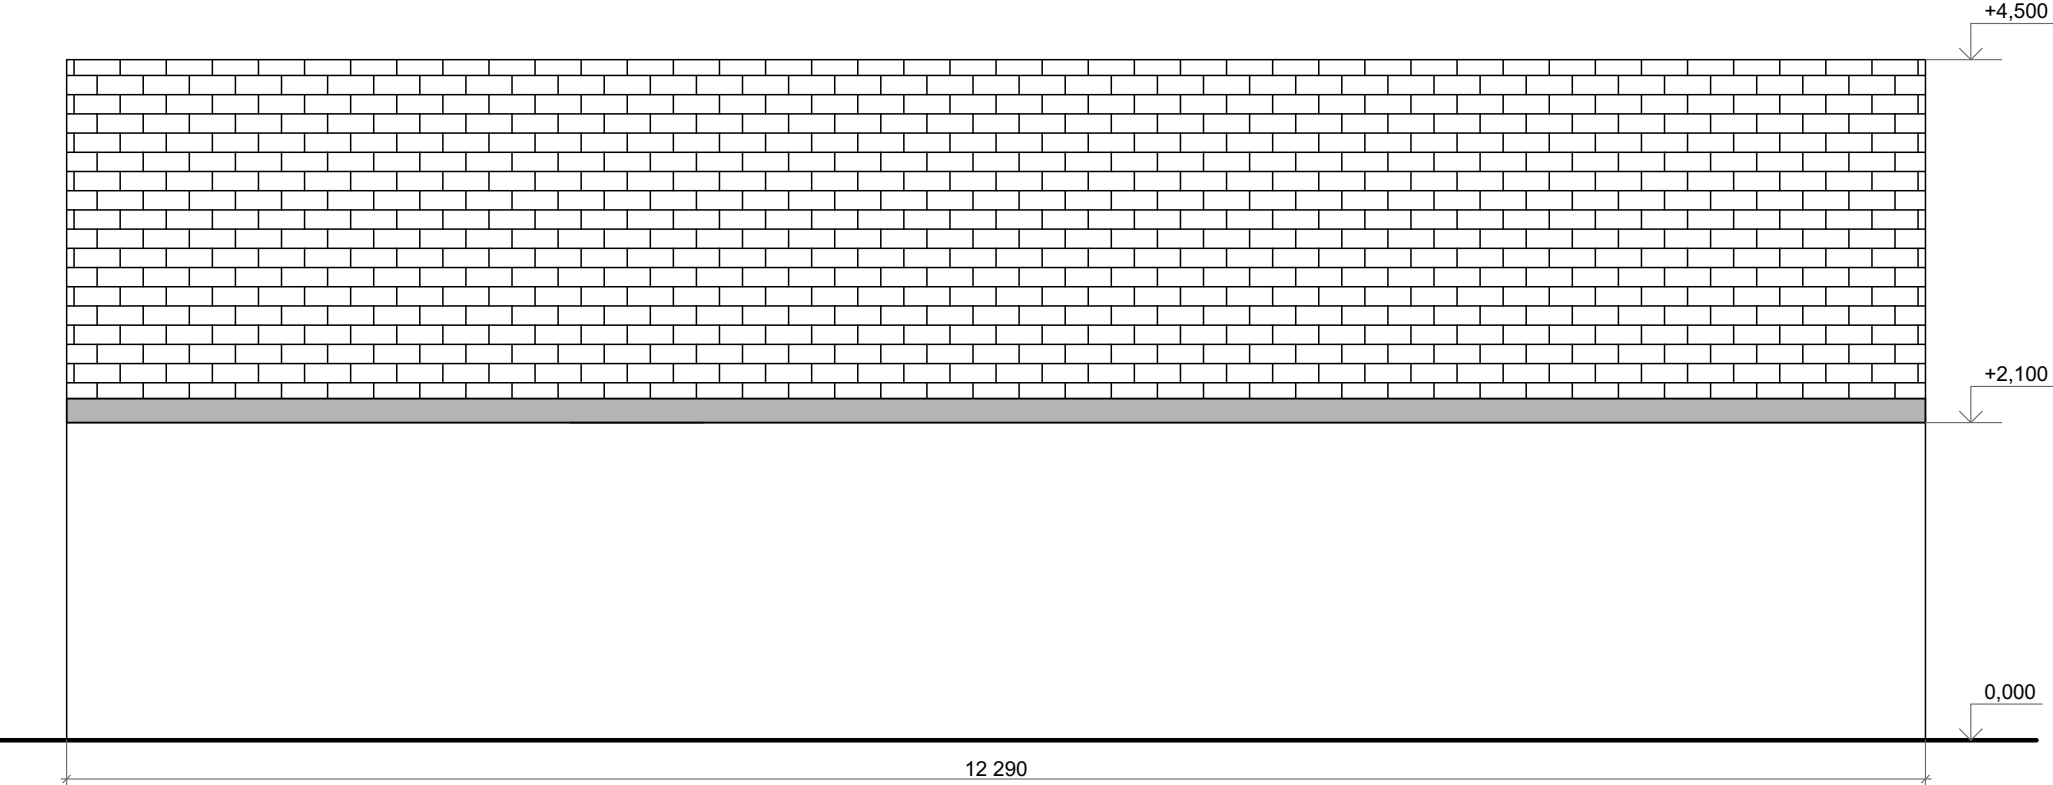

GB 016
Bramley Cottage
Garage - Proposed
Side elevation SE
Scale 1:50
Paper size A4

